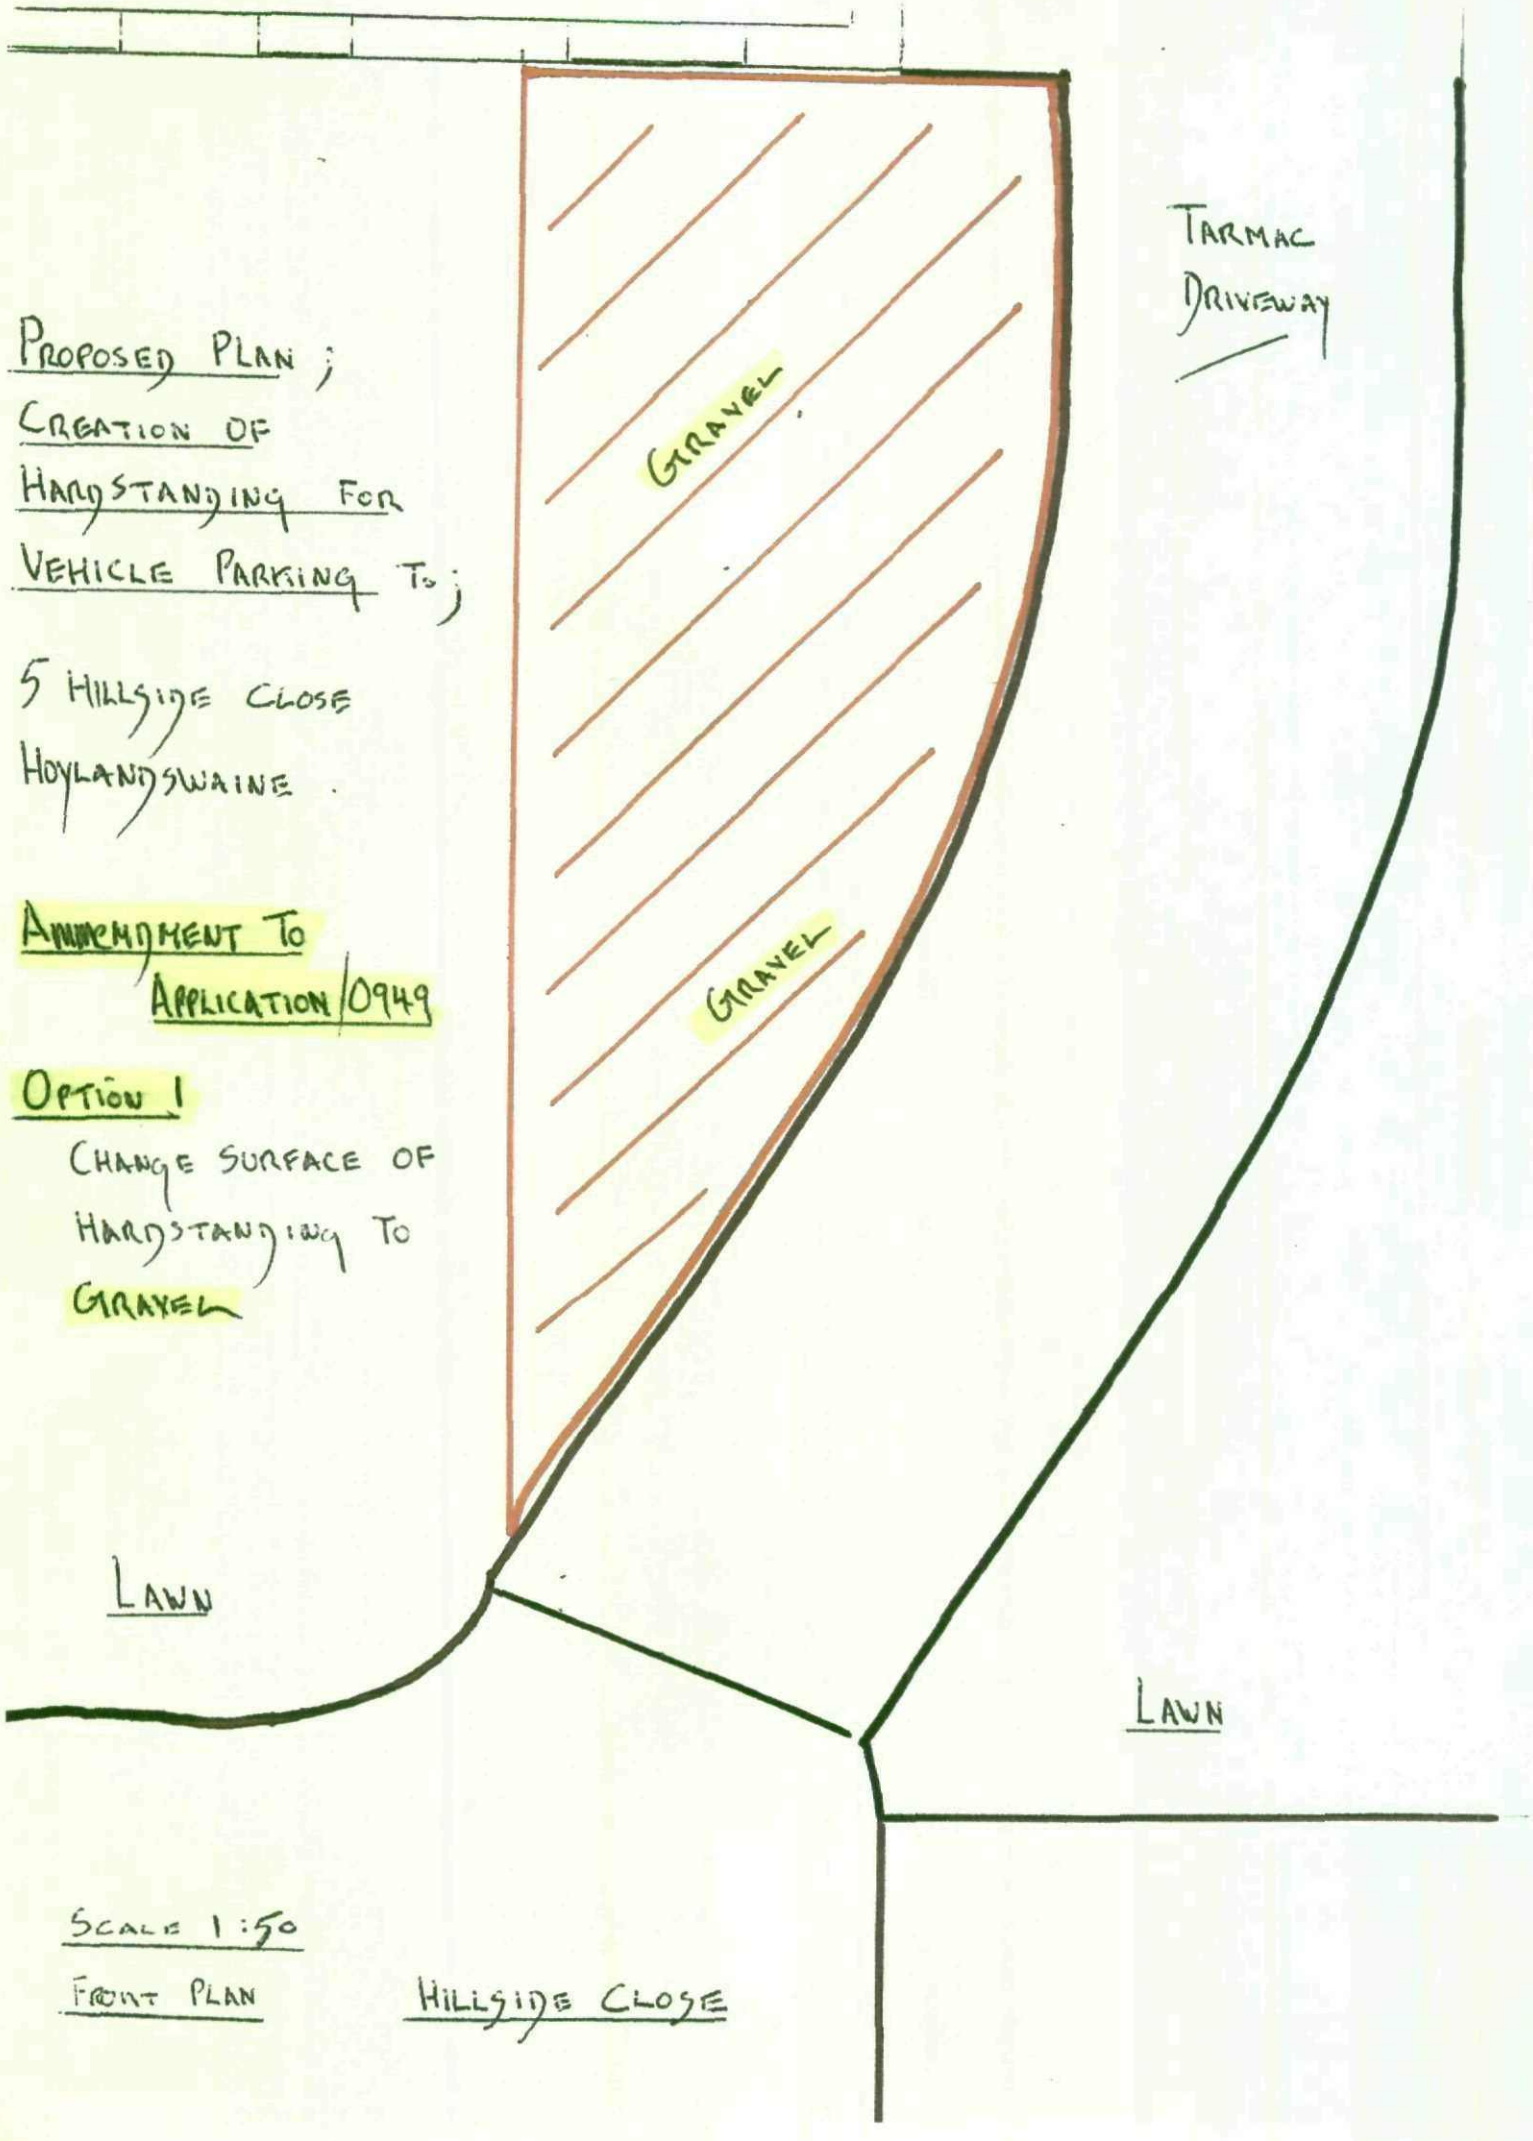
PROPOSED PLAN ;
CREATION OF
HARDSTANDING FOR
VEHICLE PARKING TO ;
5 HILLSIDE CLOSE
HOYLANDSWAINE .
AMENDMENT TO
APPLICATION/0949
OPTION 1
CHANGE SURFACE OF
HARDSTANDING TO
GRAVEL
TARMAC
DRIVEWAY
GRAVEL
GRAVEL
LAWN
LAWN
SCALE 1:50
FRONT PLAN
HILLSIDE CLOSE

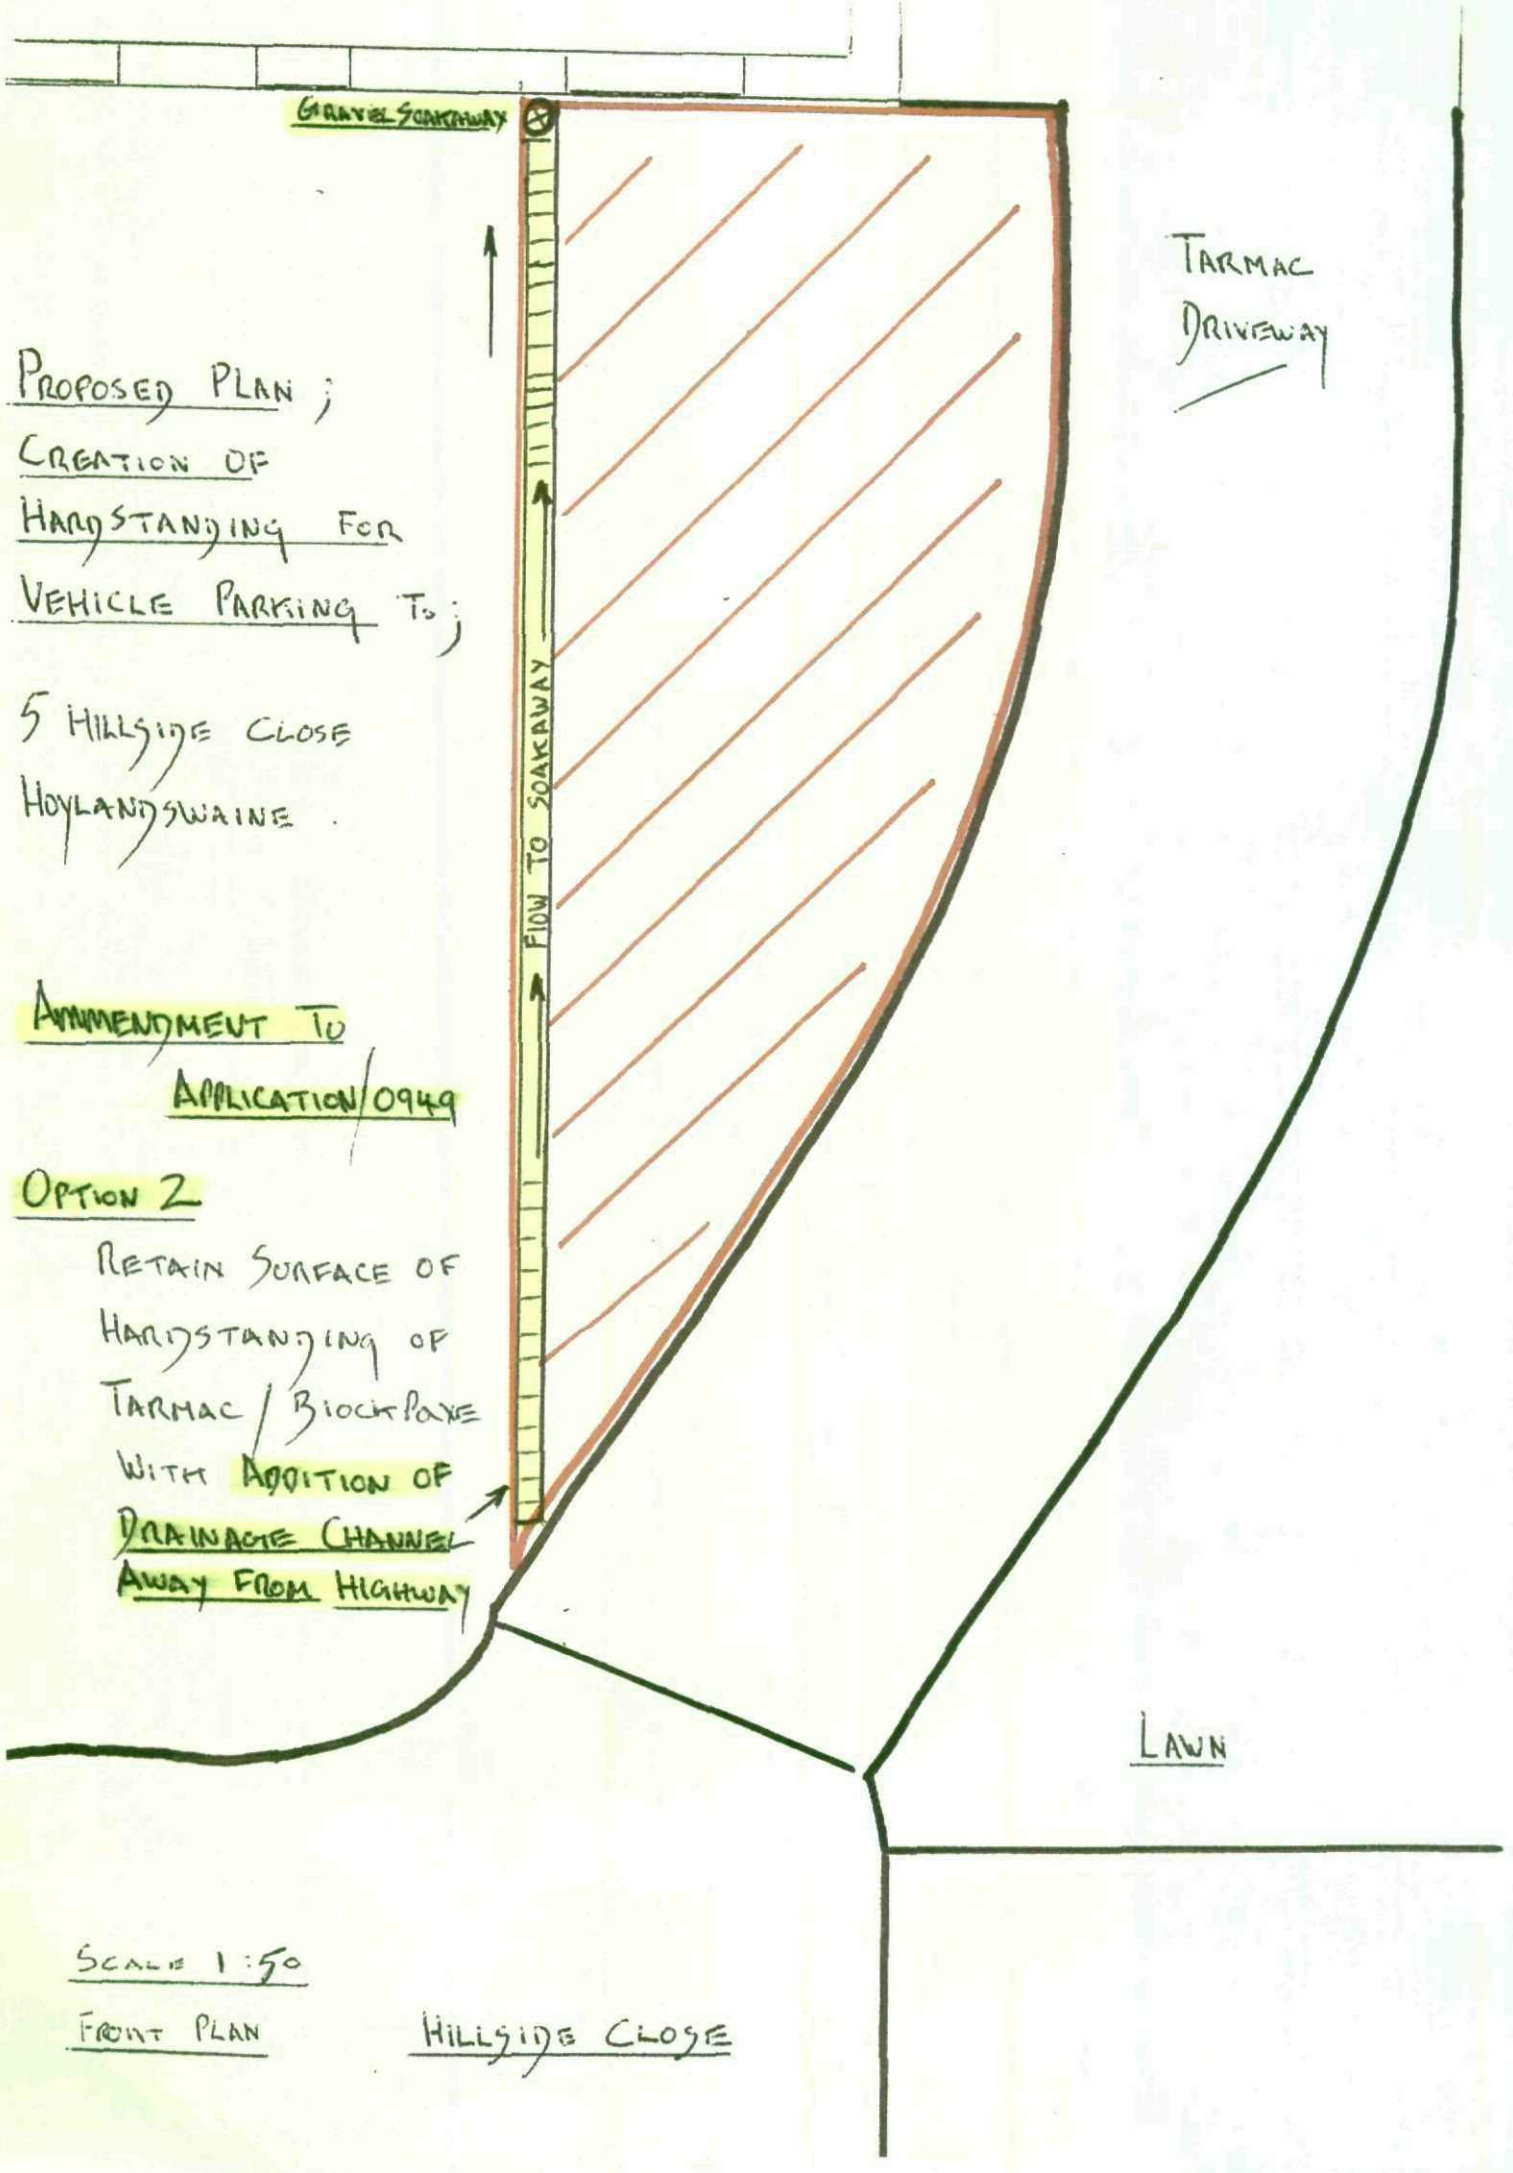

PROPOSED PLAN ;
CREATION OF
HARDSTANDING FOR
VEHICLE PARKING TO ;

5 HILLSIDE CLOSE
HOYLANDSWAINE .

AMMENDMENT TO
APPLICATION/0949

OPTION 2

RETAIN SURFACE OF
HARDSTANDING OF
TARMAC / BLOCKPAVE
WITH ADDITION OF
DRAINAGE CHANNEL
AWAY FROM HIGHWAY

SCALE 1:50

FRONT PLAN