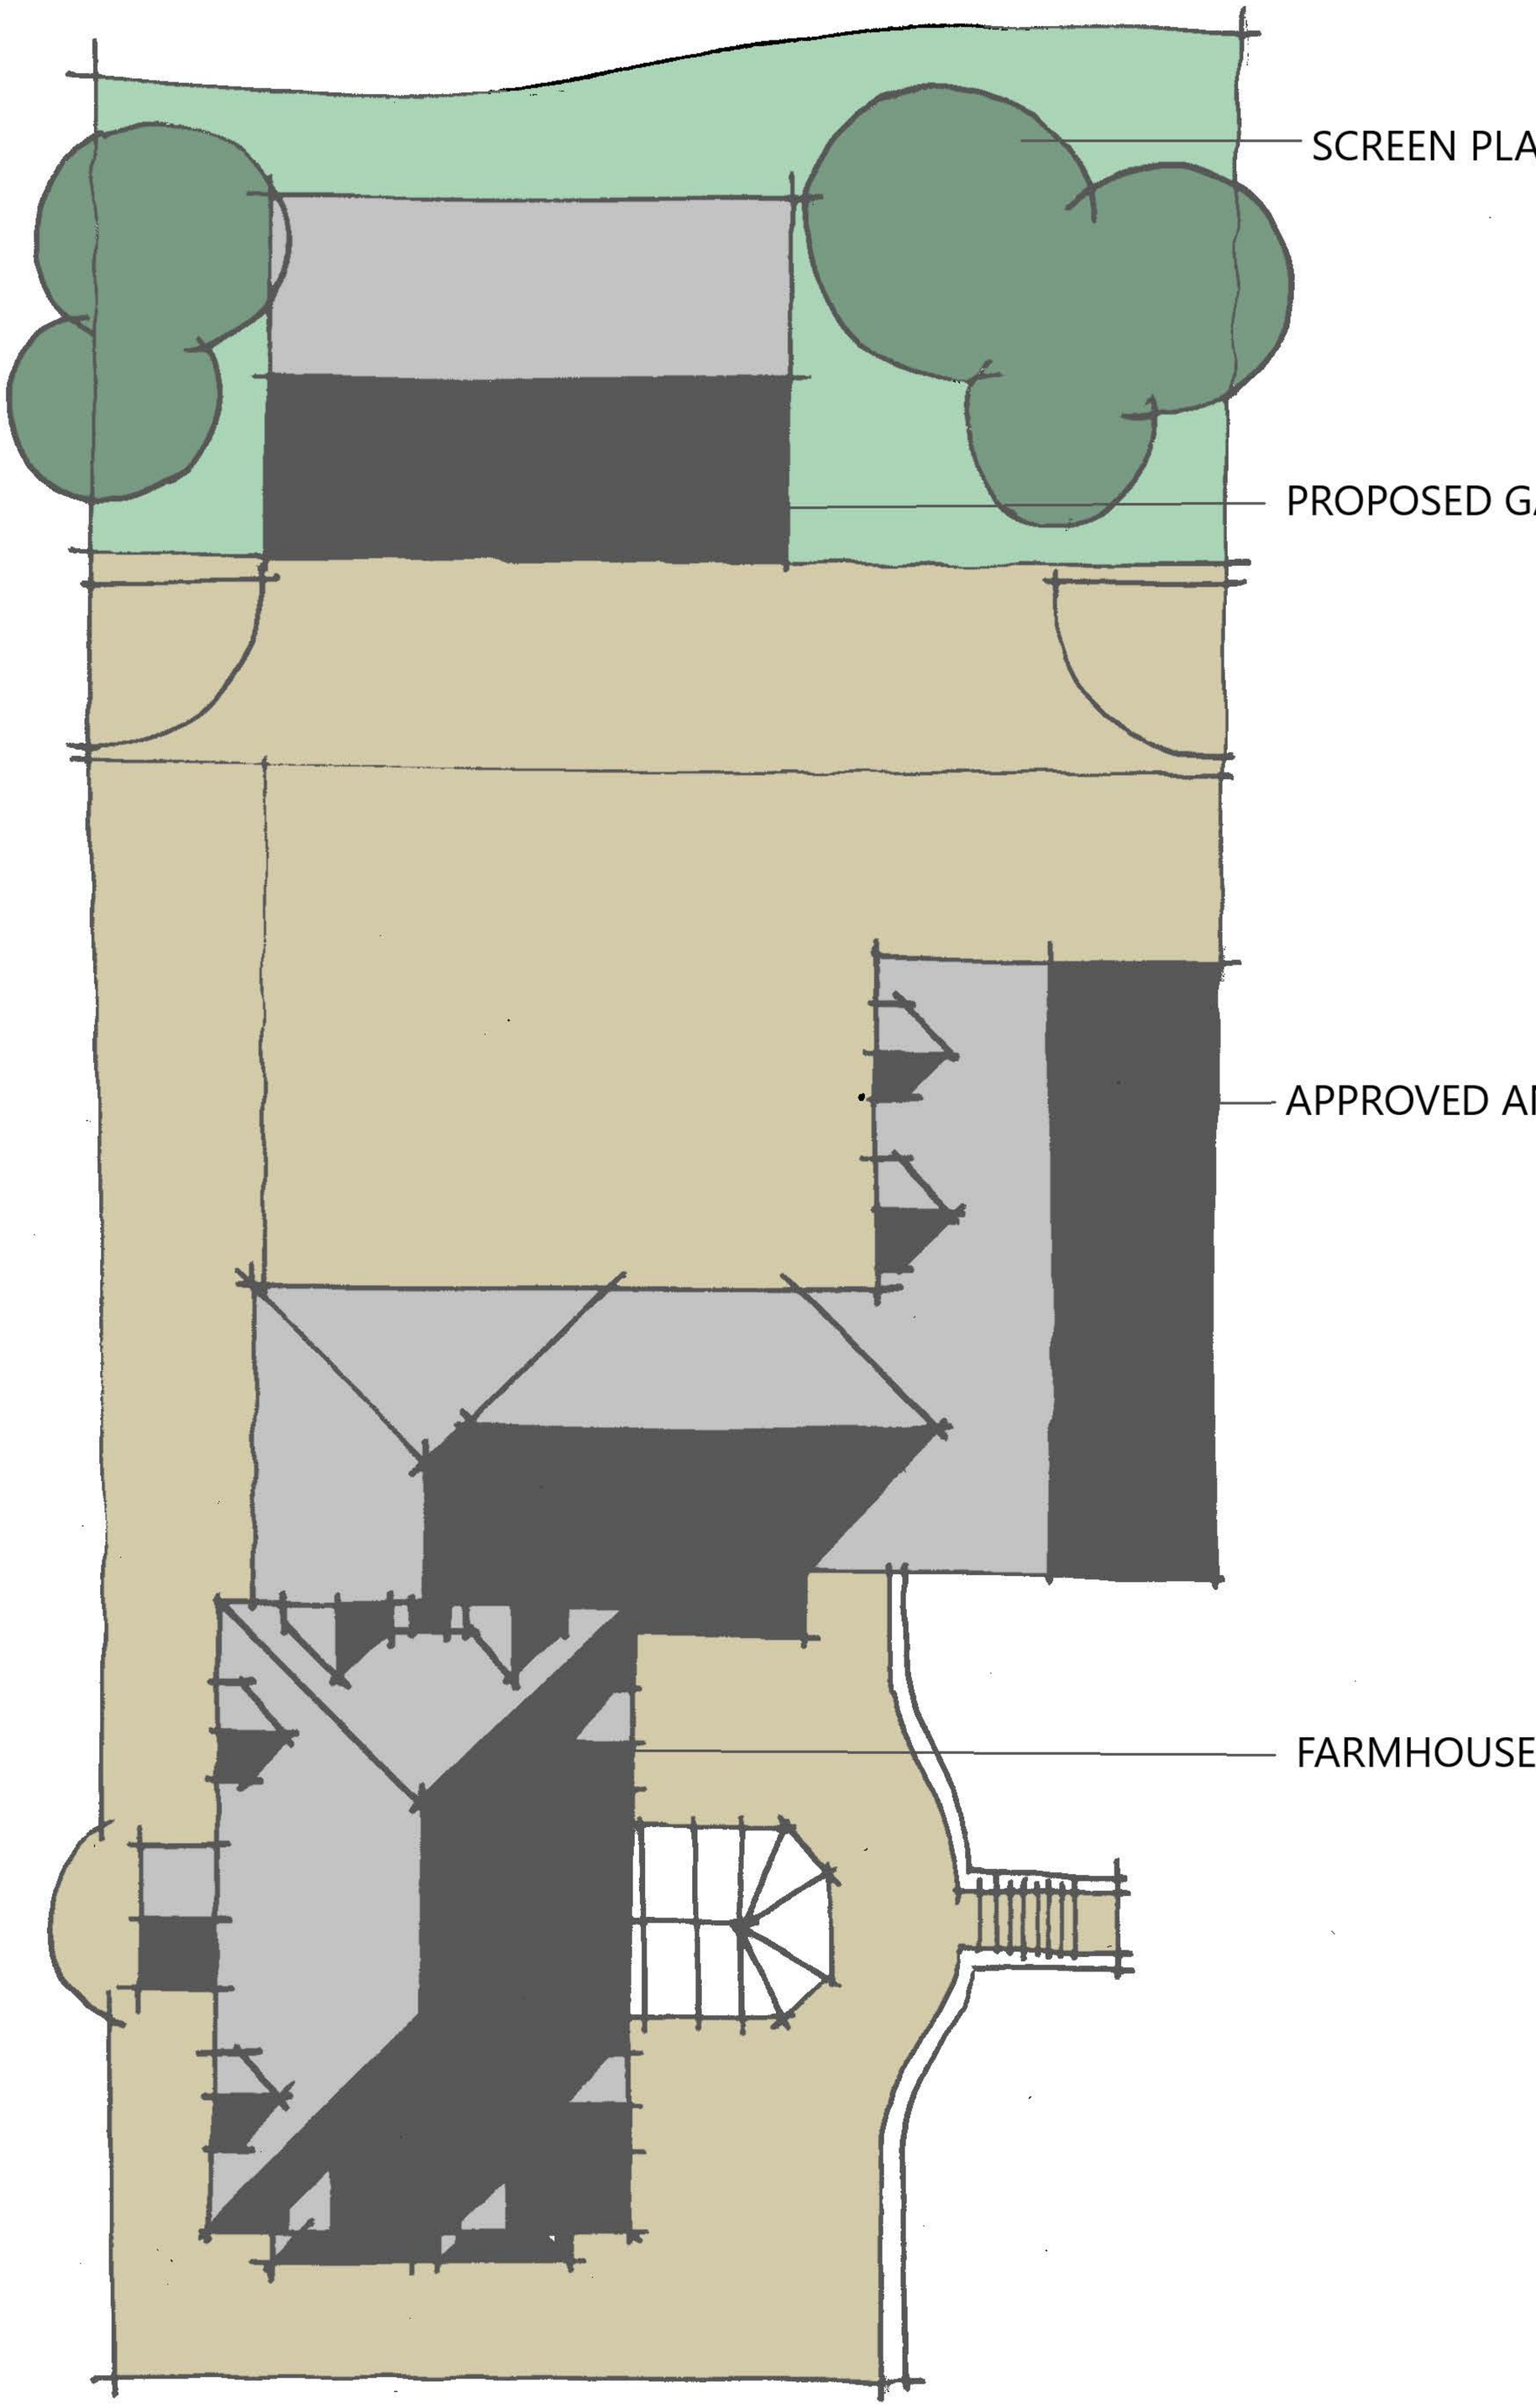


SITE PLAN

0 5.0M

1:200 @ A3 FORMAT

MYSTERY WOOD FARM
CURTILAGE BUILDING 01-11-21

3988-31

W.H.P ARCHITECTURE