
APPLICATION 2015/1399

Proposed extension in Red outline

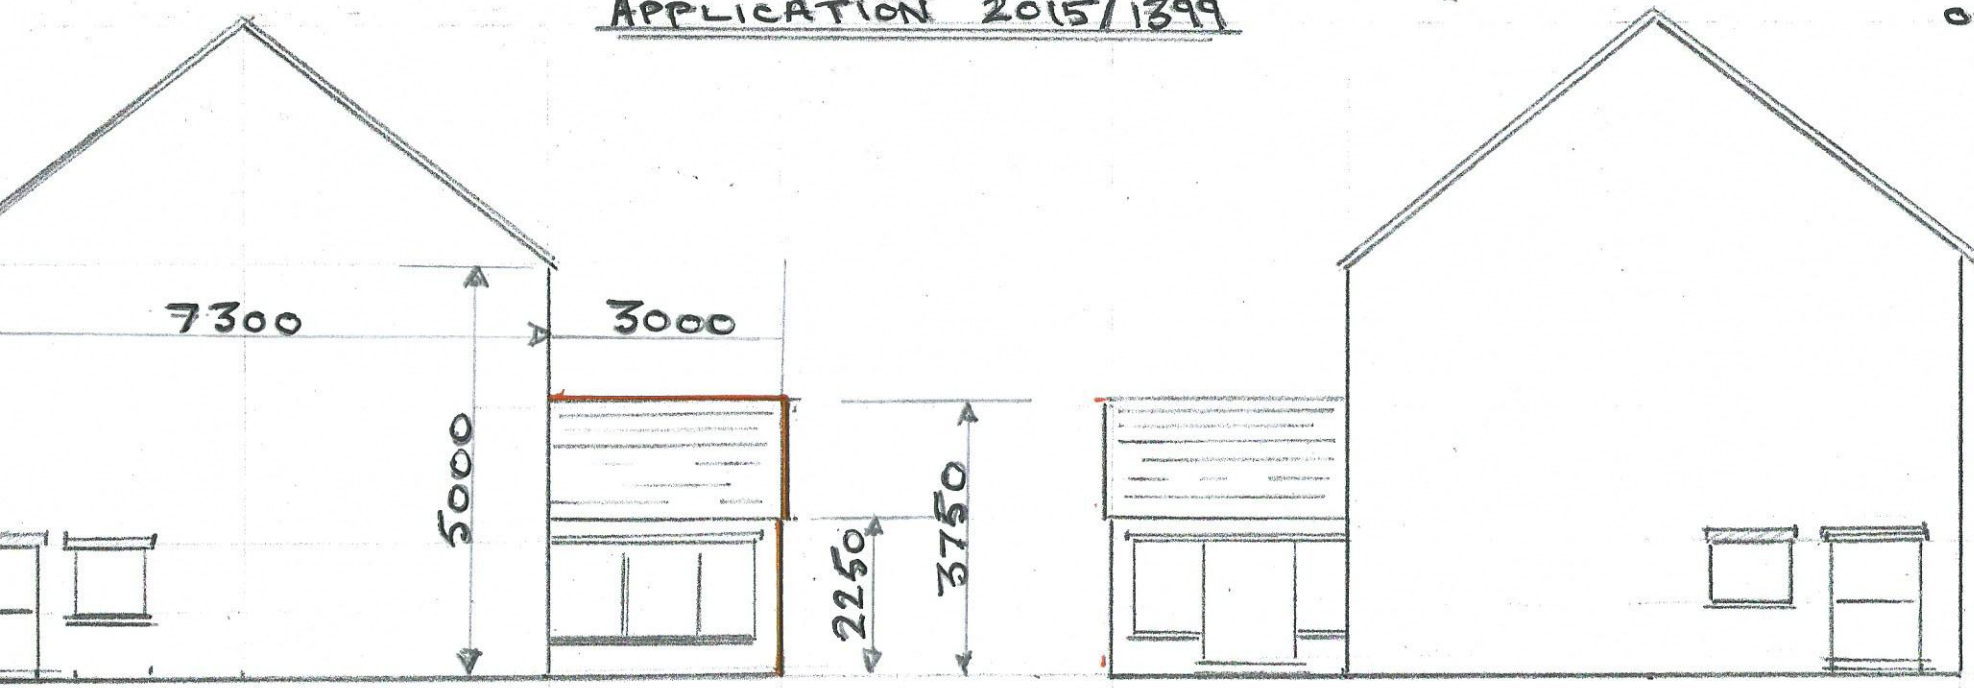

ND ELEVATION (EAST)

END ELEVATION (WEST)



REAR ELEVATION (SOUTH)