



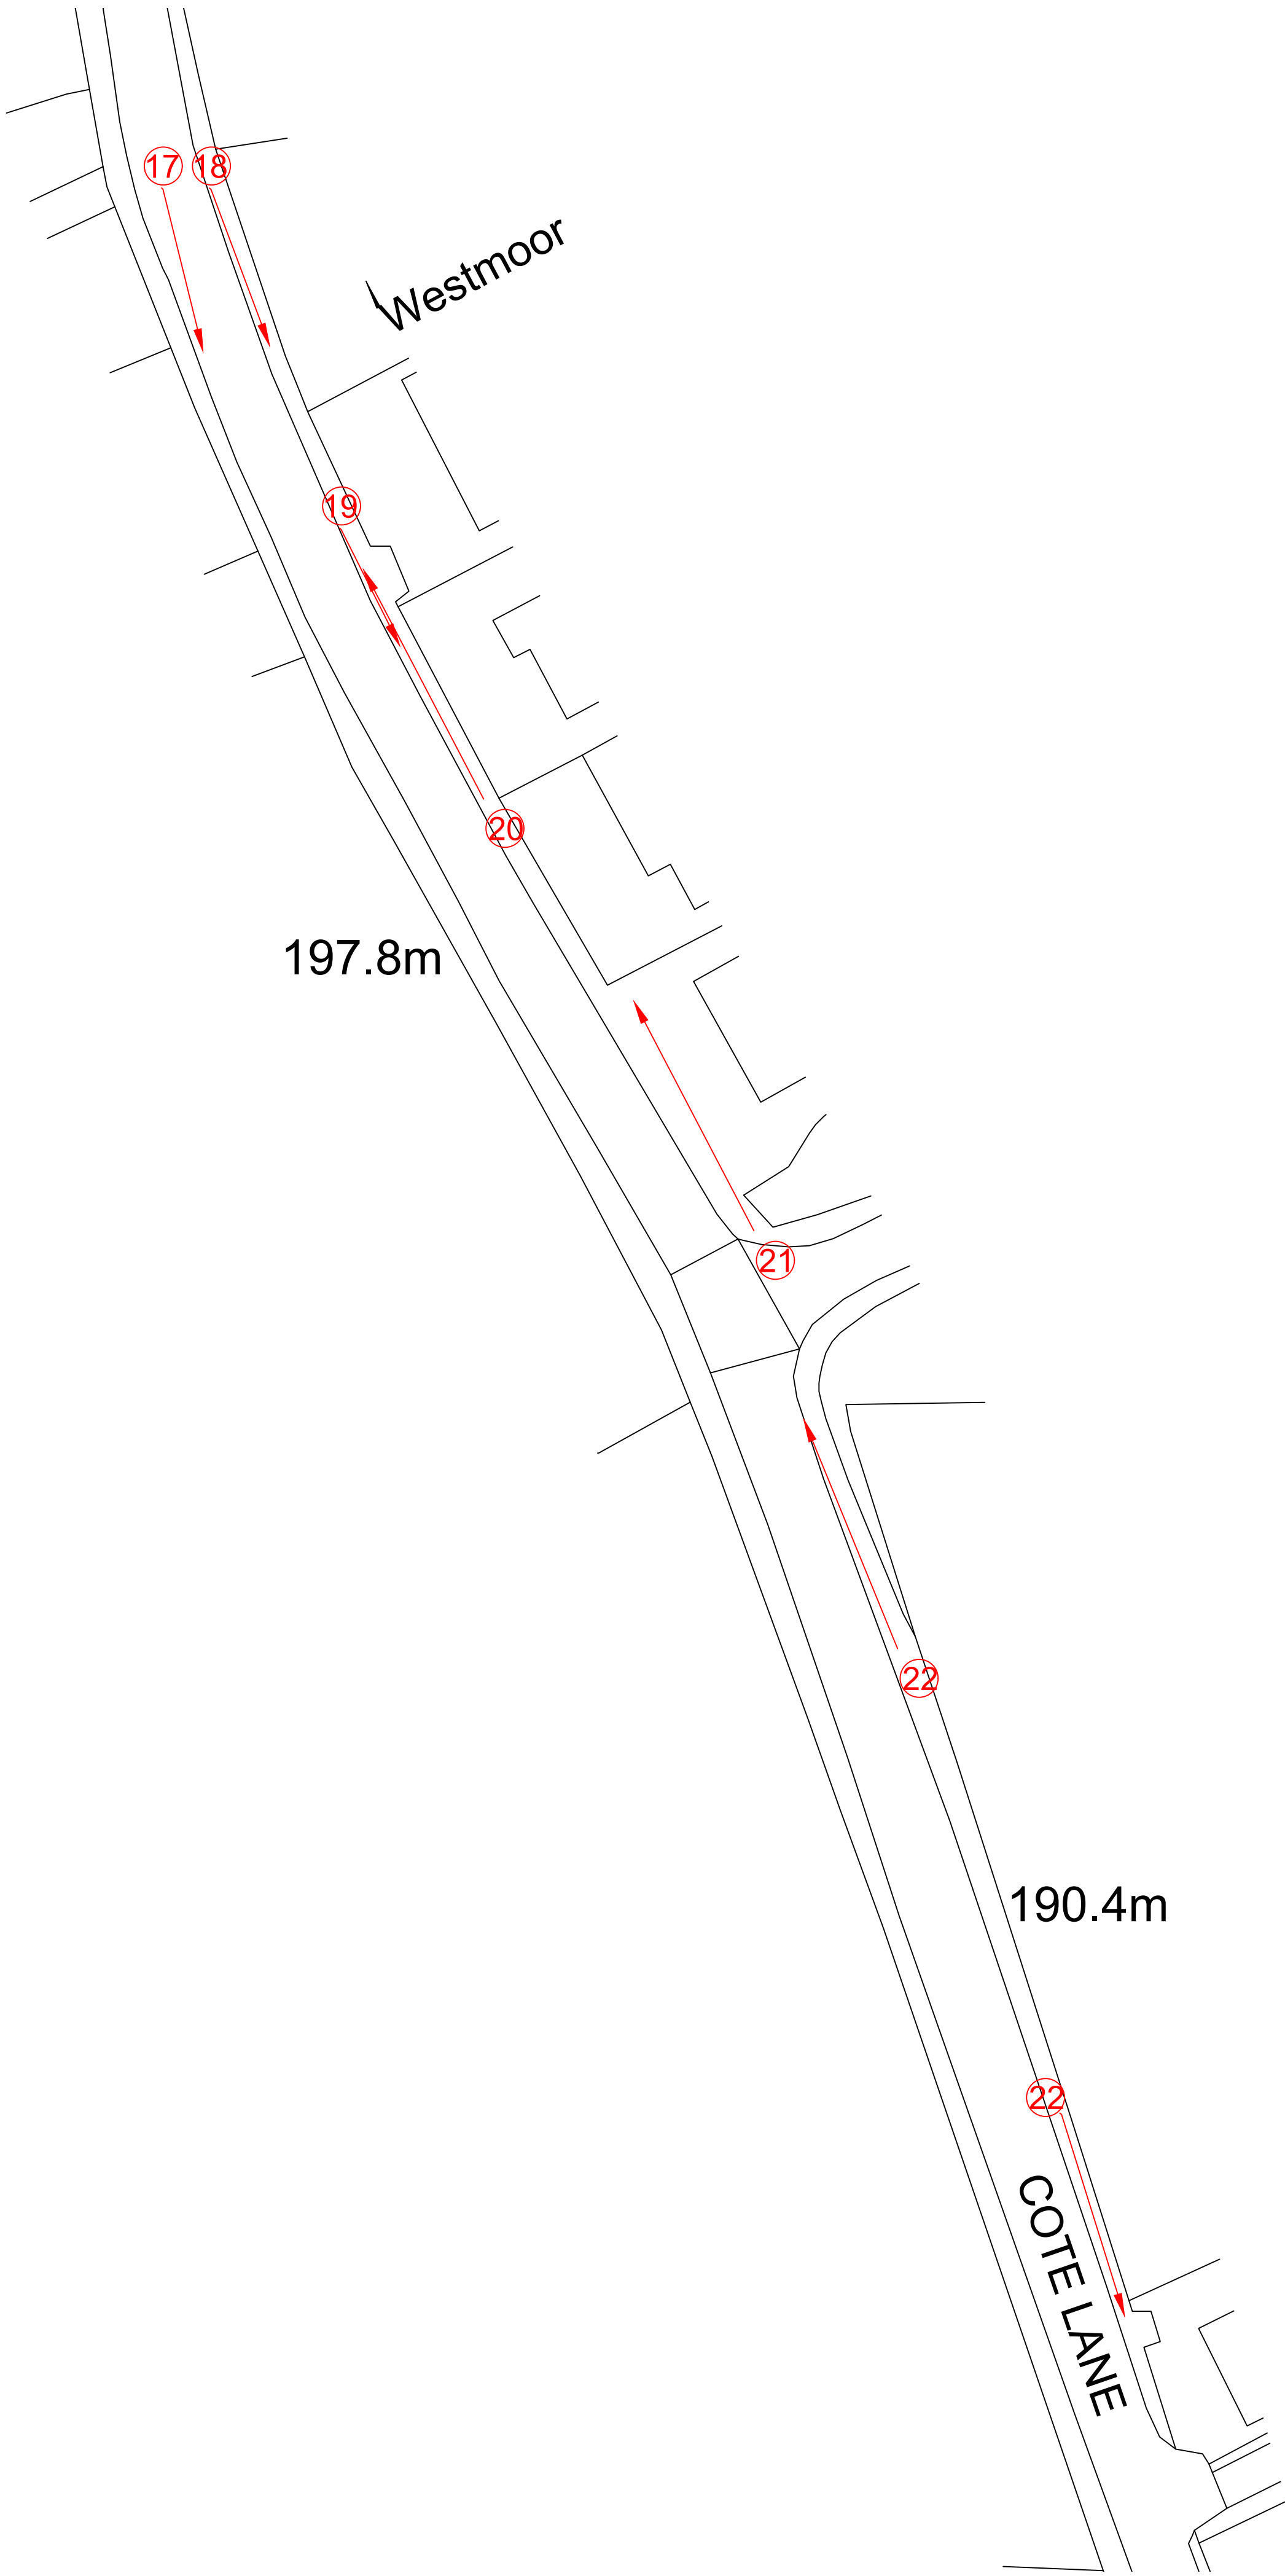

17 -Verge in tact

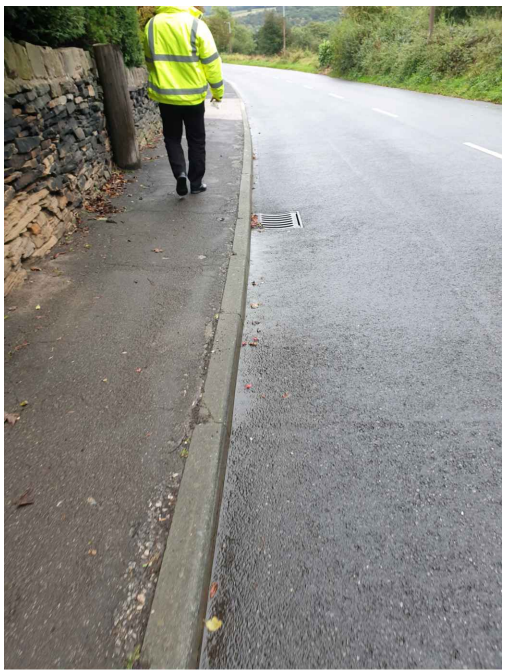

18 - Scarring and fretting on footway. Kerbs damaged and misaligned. Footway tarmac cracking and damaged



19 - Scarring and fretting on footway. Kerbs damaged and misaligned. Footway tarmac cracking and damaged



20 - Scarring and fretting on footway. Kerbs damaged and misaligned. Footway tarmac cracking and damaged




21 - Joint on junction is fretting. Kerbs damaged and misaligned. Footway tarmac cracking and damaged



22 - Footpath around BT chambers badly damaged. Kerbs damaged and misaligned. Footway tarmac cracking and damaged



22 - Kerbs damaged and misaligned. Footway tarmac cracking.

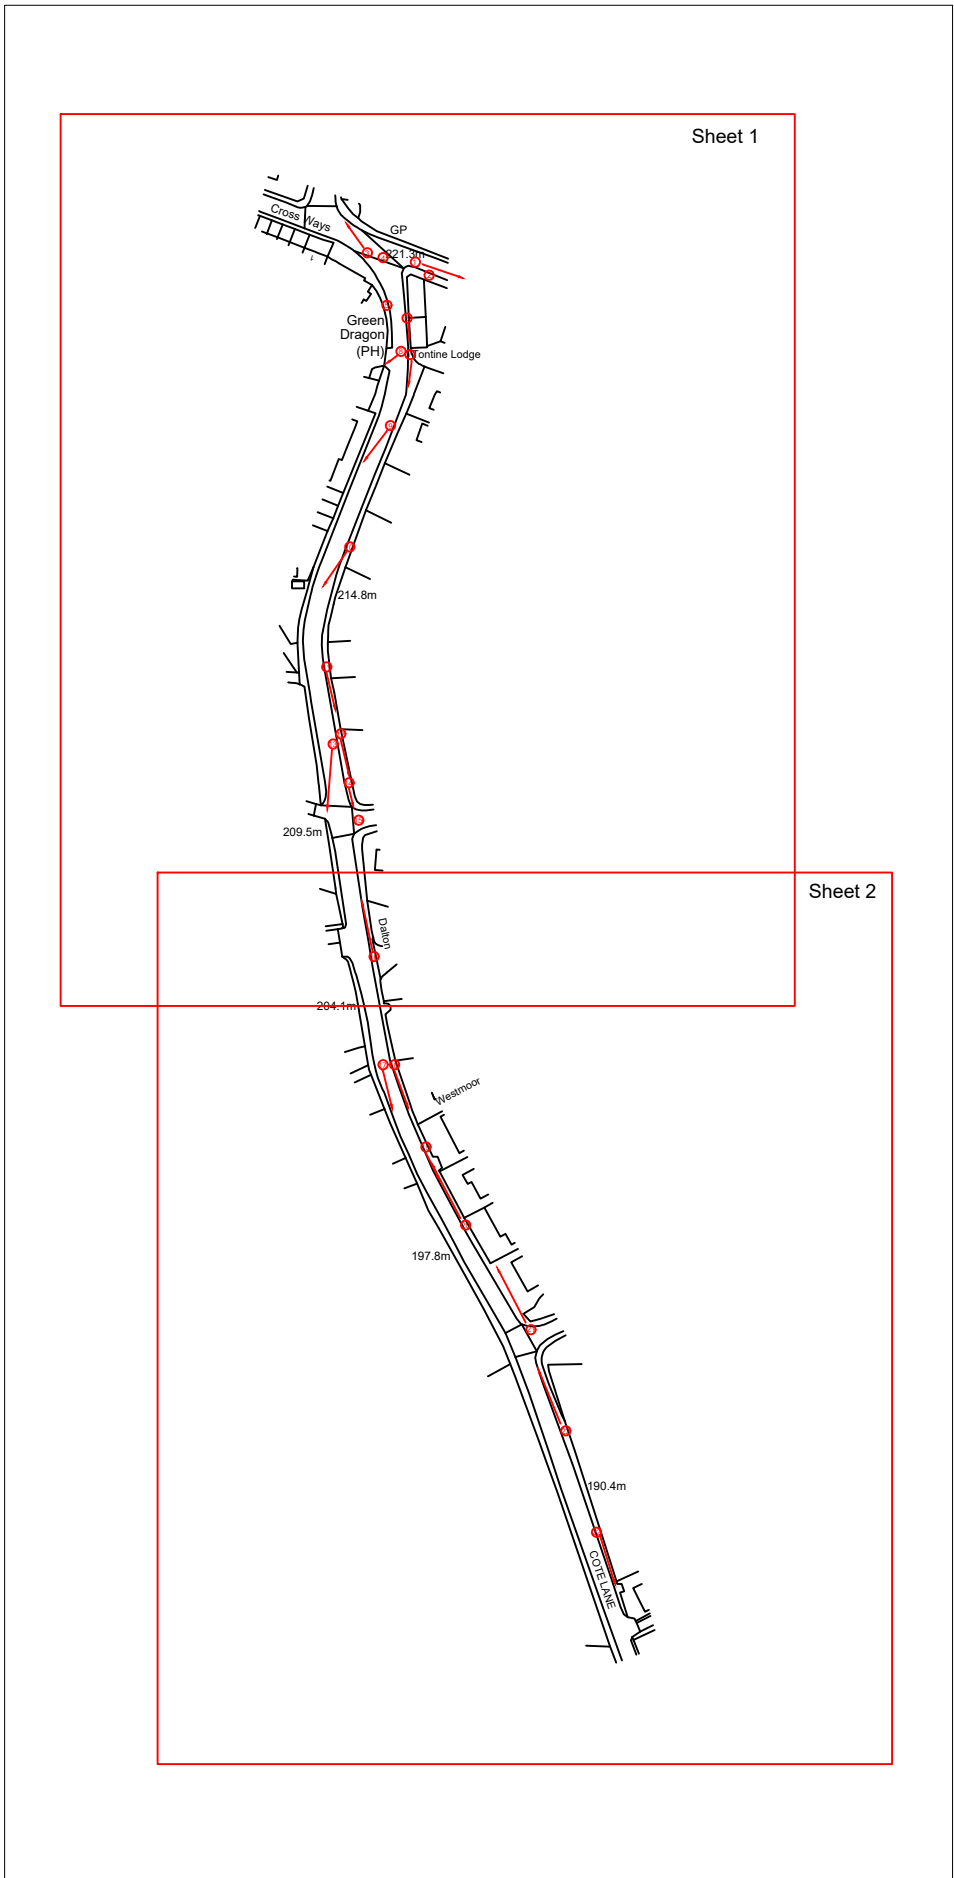

Rev	By	Note	Date
-----	----	------	------

Alfa Homes

Thorp Arch Grange Walton Road Thorp Arch Wetherby LS23 7BA
T: 01937 543 595 F: 01937 582 333

PROJECT Cote Lane, Thurgoland
TITLE Delapidation Survey – Sheet 2
DATE 07.10.2019 SCALE NTS@A1
DWG. No 002 REVISION —
DRAWN BT CHECKED

DO NOT SCALE FROM DRAWINGS. ANY DISCREPANCIES TO BE NOTIFIED TO THE ARCHITECTS. COPYRIGHT RESERVED