




PLAN

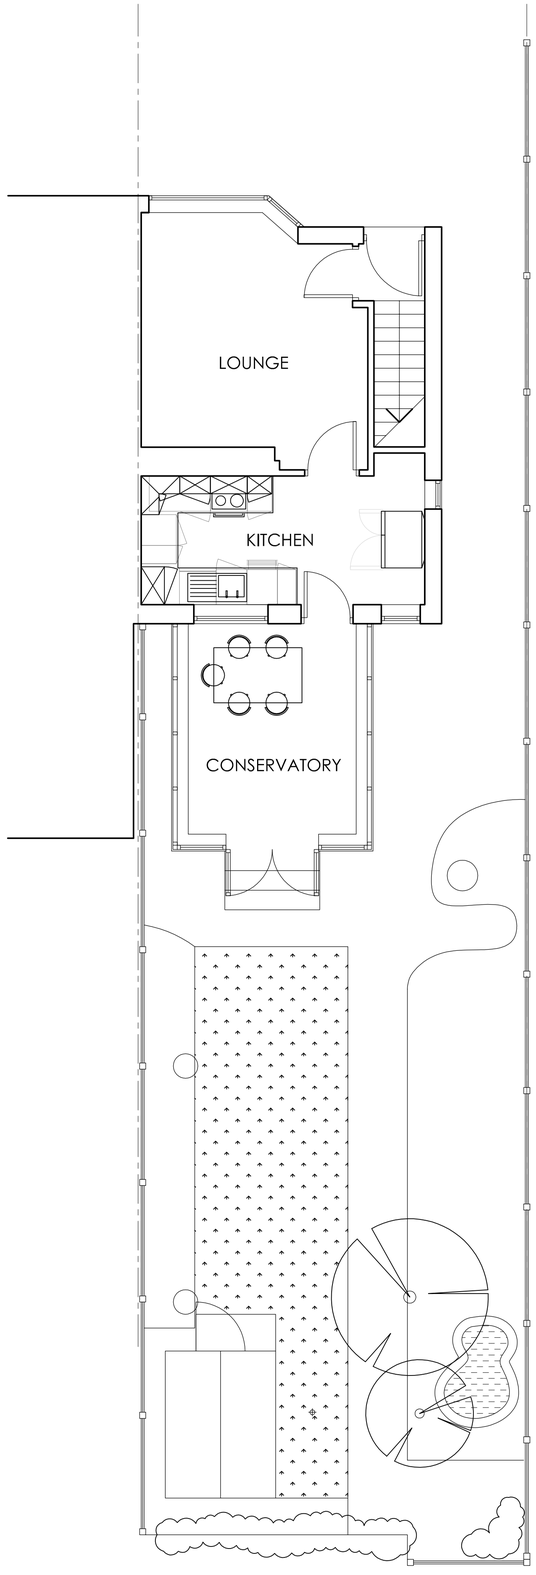

SOUTH EAST

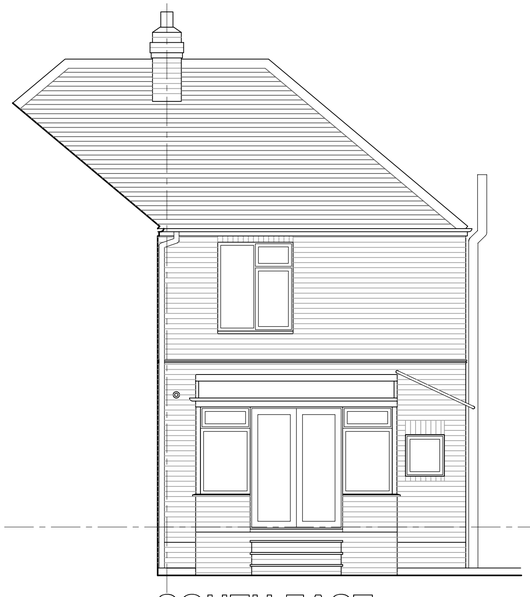

NORTH WEST

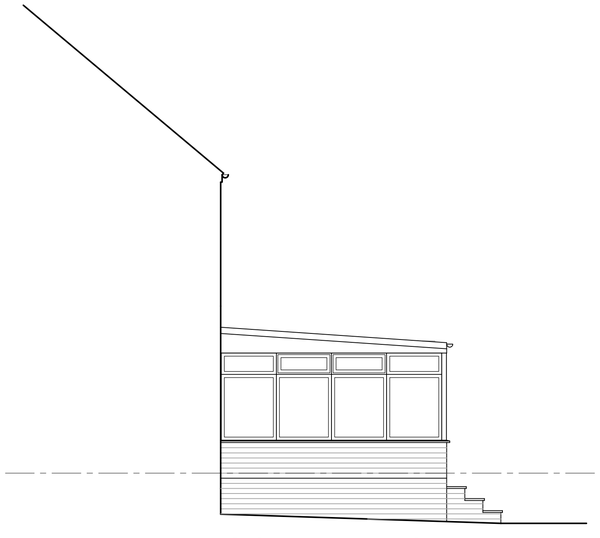

SOUTH WEST

ELEVATIONS

BLOCK PLAN 1:500

Notes



Ordnance Survey (c) Crown Copyright 2012. All rights reserved.
Licence number 100020449

LOCATION
1:1250

Revisions

1:500 10 20 30 40
1:200 4 6 8 10
1:100 2 4 6 8
1:50 1 2 3 4

PLANNING

Birkett Cole Lowe
ARCHITECTS

HAWK WORKS
105A MARY STREET
SHEFFIELD S1 4RT
tel 0114 275 7260
fax 0114 275 7254
bclarchitects@btconnect.com

Client

MR.& MRS.J.COLE
2 PRINCESS GARDENS
WOMBWELL S73 0ED

Project

PROPOSED EXTENSION

Drawing

LOCATION PLAN
BLOCK PLAN &
BUILDING AS EXISTING

Scale 1:50 @ A1 By JRC Date 03.03.12

Number 3523(0-)01