

1 / 3401 — FR03 - Existing Plan
1:50

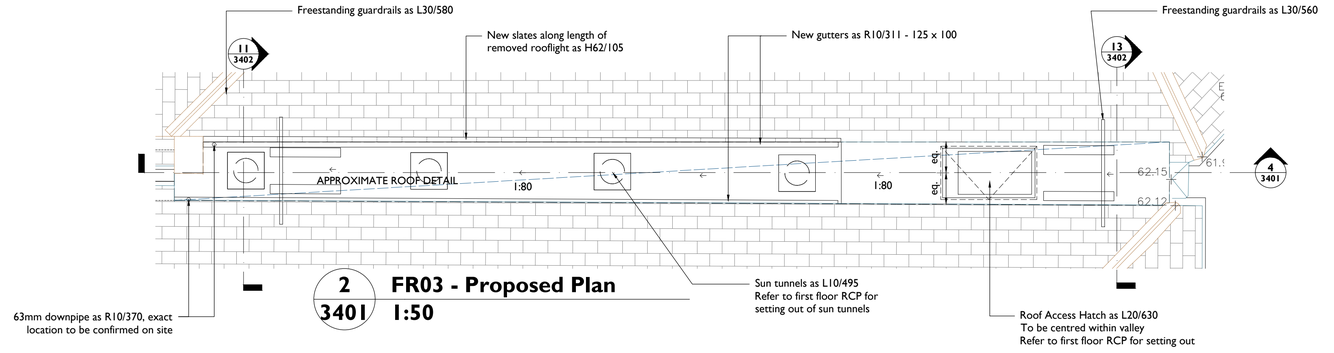

2 / 3401 — FR03 - Proposed Plan
1:50

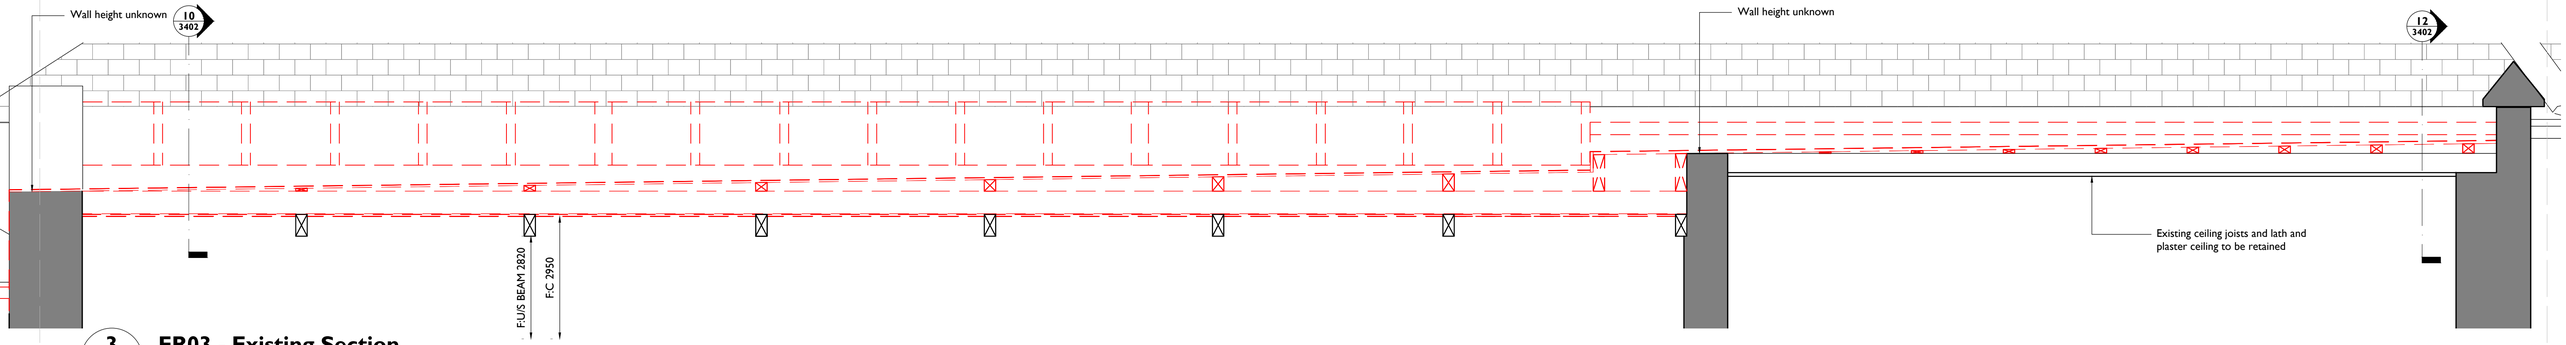

3 / 3401 — FR03 - Existing Section
1:20

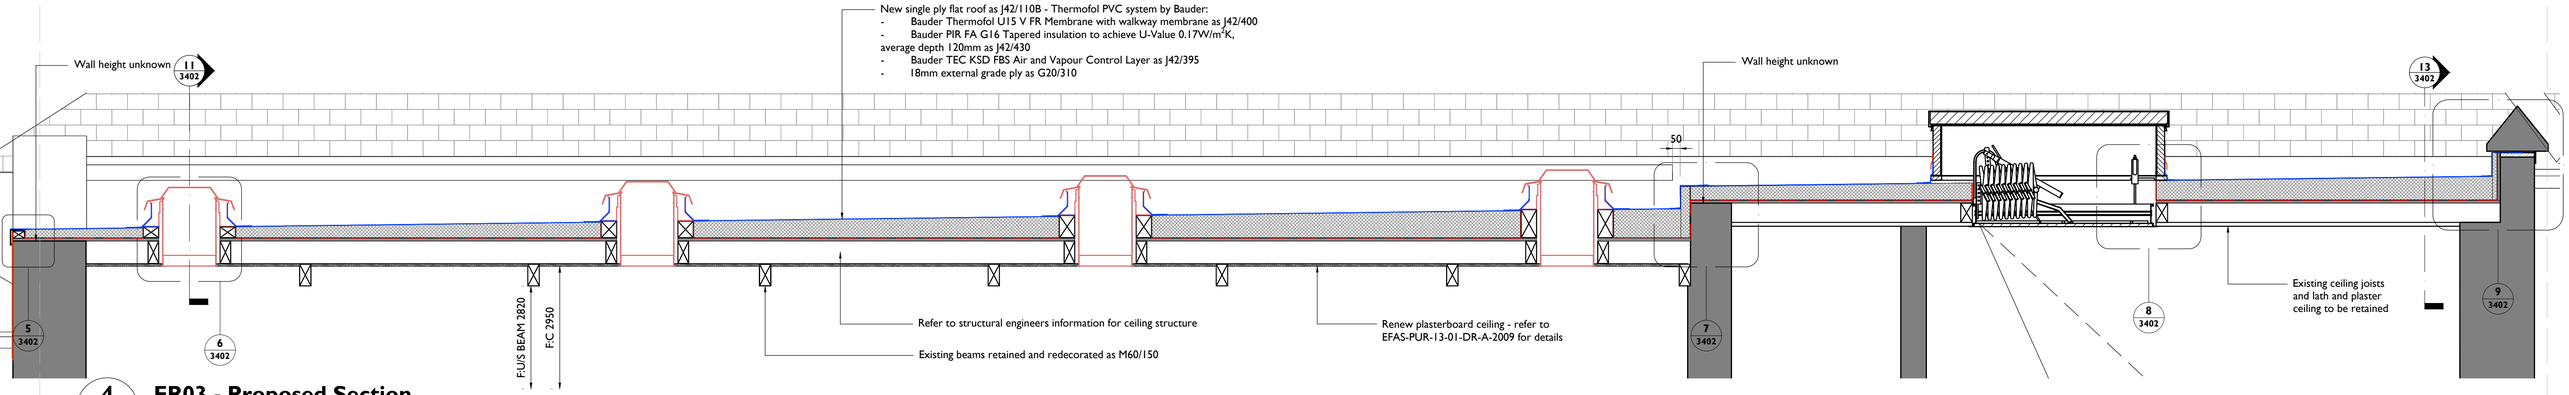

4 / 3401 — FR03 - Proposed Section
1:20

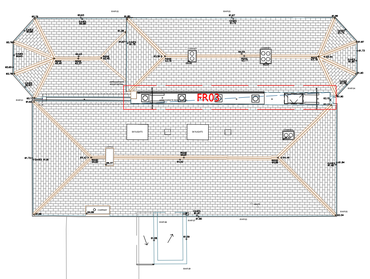

Notes: 22/09/2023 18:18:02

Drawings are based on survey data and may not accurately represent what is physically present.

Do not scale from this drawing. All dimensions are to be verified on site before proceeding with the work.

All dimensions are in millimeters unless noted otherwise.

Purcell shall be notified in writing of any discrepancies.

Key

Roof coverings to be removed

When access is available, remove only sufficient coverings as required to verify the existing build up. If the existing build up is not as assumed, allow to amend design.

Building to remain weather tight at all times.

Generally design and installation of new single ply roof covering is CDP item and is to be installed as per the manufacturers details. Details supplied are included for design intent only.

Drawing to be read in conjunction with:
- EFAS-PUR-13-RF-DR-A-3402 Flat Roof Details - Valley 2 of 2
- EFAS-PUR-13-RF-DR-A-3005 Roof Repairs
- Architectural Specification
- Structural Engineer's information

REV	DATE	BY	CHK	DESCRIPTION
C01	22/09/2023	TW	TW	-

CLIENT
Barnsley MBC

JOB NUMBER **241992** PROJECT **Elsecar - Forging Ahead**

TITLE
Building 13

Flat Roof Details - Valley 1 of 2

SIZE	SCALE	LAST REVISED	DRAWN	CHECKED
A1L		22/09/2023	TW	TW

REV **C01** SUITABILITY/REASON FOR ISSUE **A - Tender**

DRAWING NUMBER
EFAS-PUR-13-RF-DR-A-3401

PURCELL

The Liquor Store, The Chocolate Works, Bishopthorpe Road, York YO23 1FT
© PURCELL 2019. PURCELL ® IS THE TRADING NAME OF PURCELL ARCHITECTURE LTD.