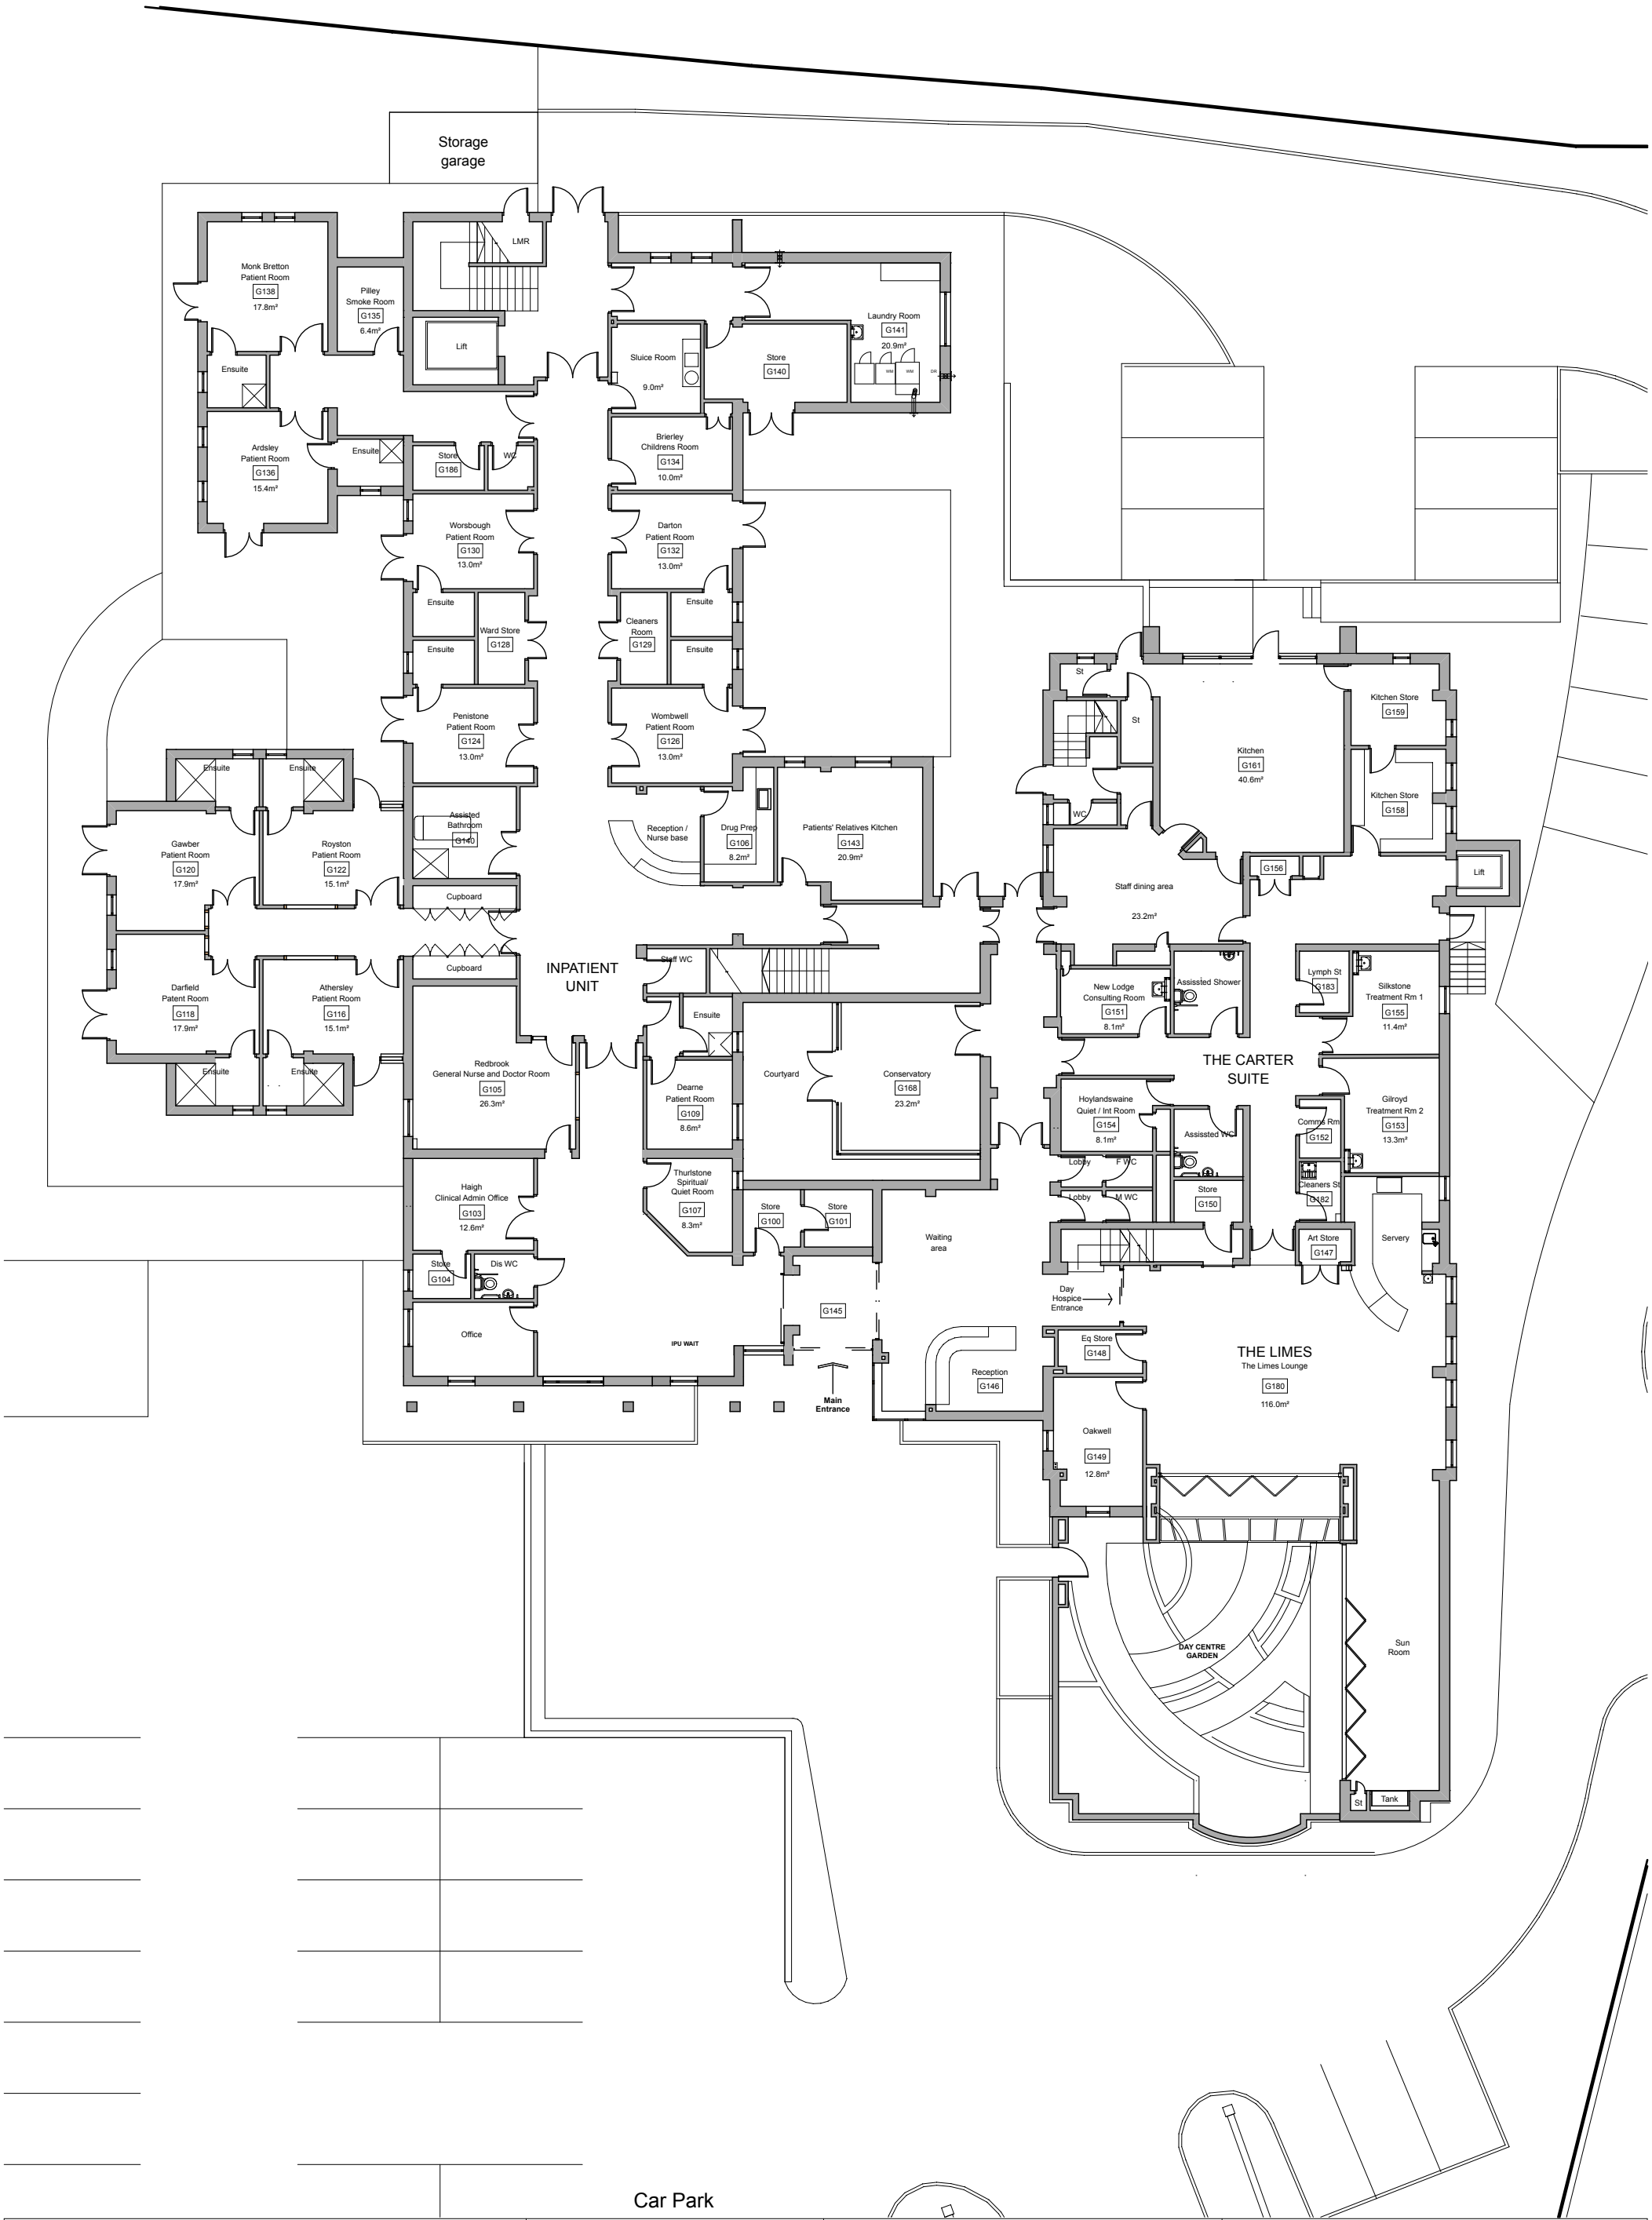


Redfern Architecture
4 Westminster Close | Bramley | Rotherham S66 1WJ
info@redfernarchitecture.com
www.redfernarchitecture.com
T: 01709 546577

Barnsley Hospice

Church Street, Gawber,
Barnsley, S75 2RL, UK

IPU Alterations & Extension

Existing GA Plan

Date	Drawing Scale	Layout Size
23/10/2012	1:200	A3

Do not scale from drawing, refer to Redfern Architecture for confirmation

Layout ID	Revision
12/003/02	