
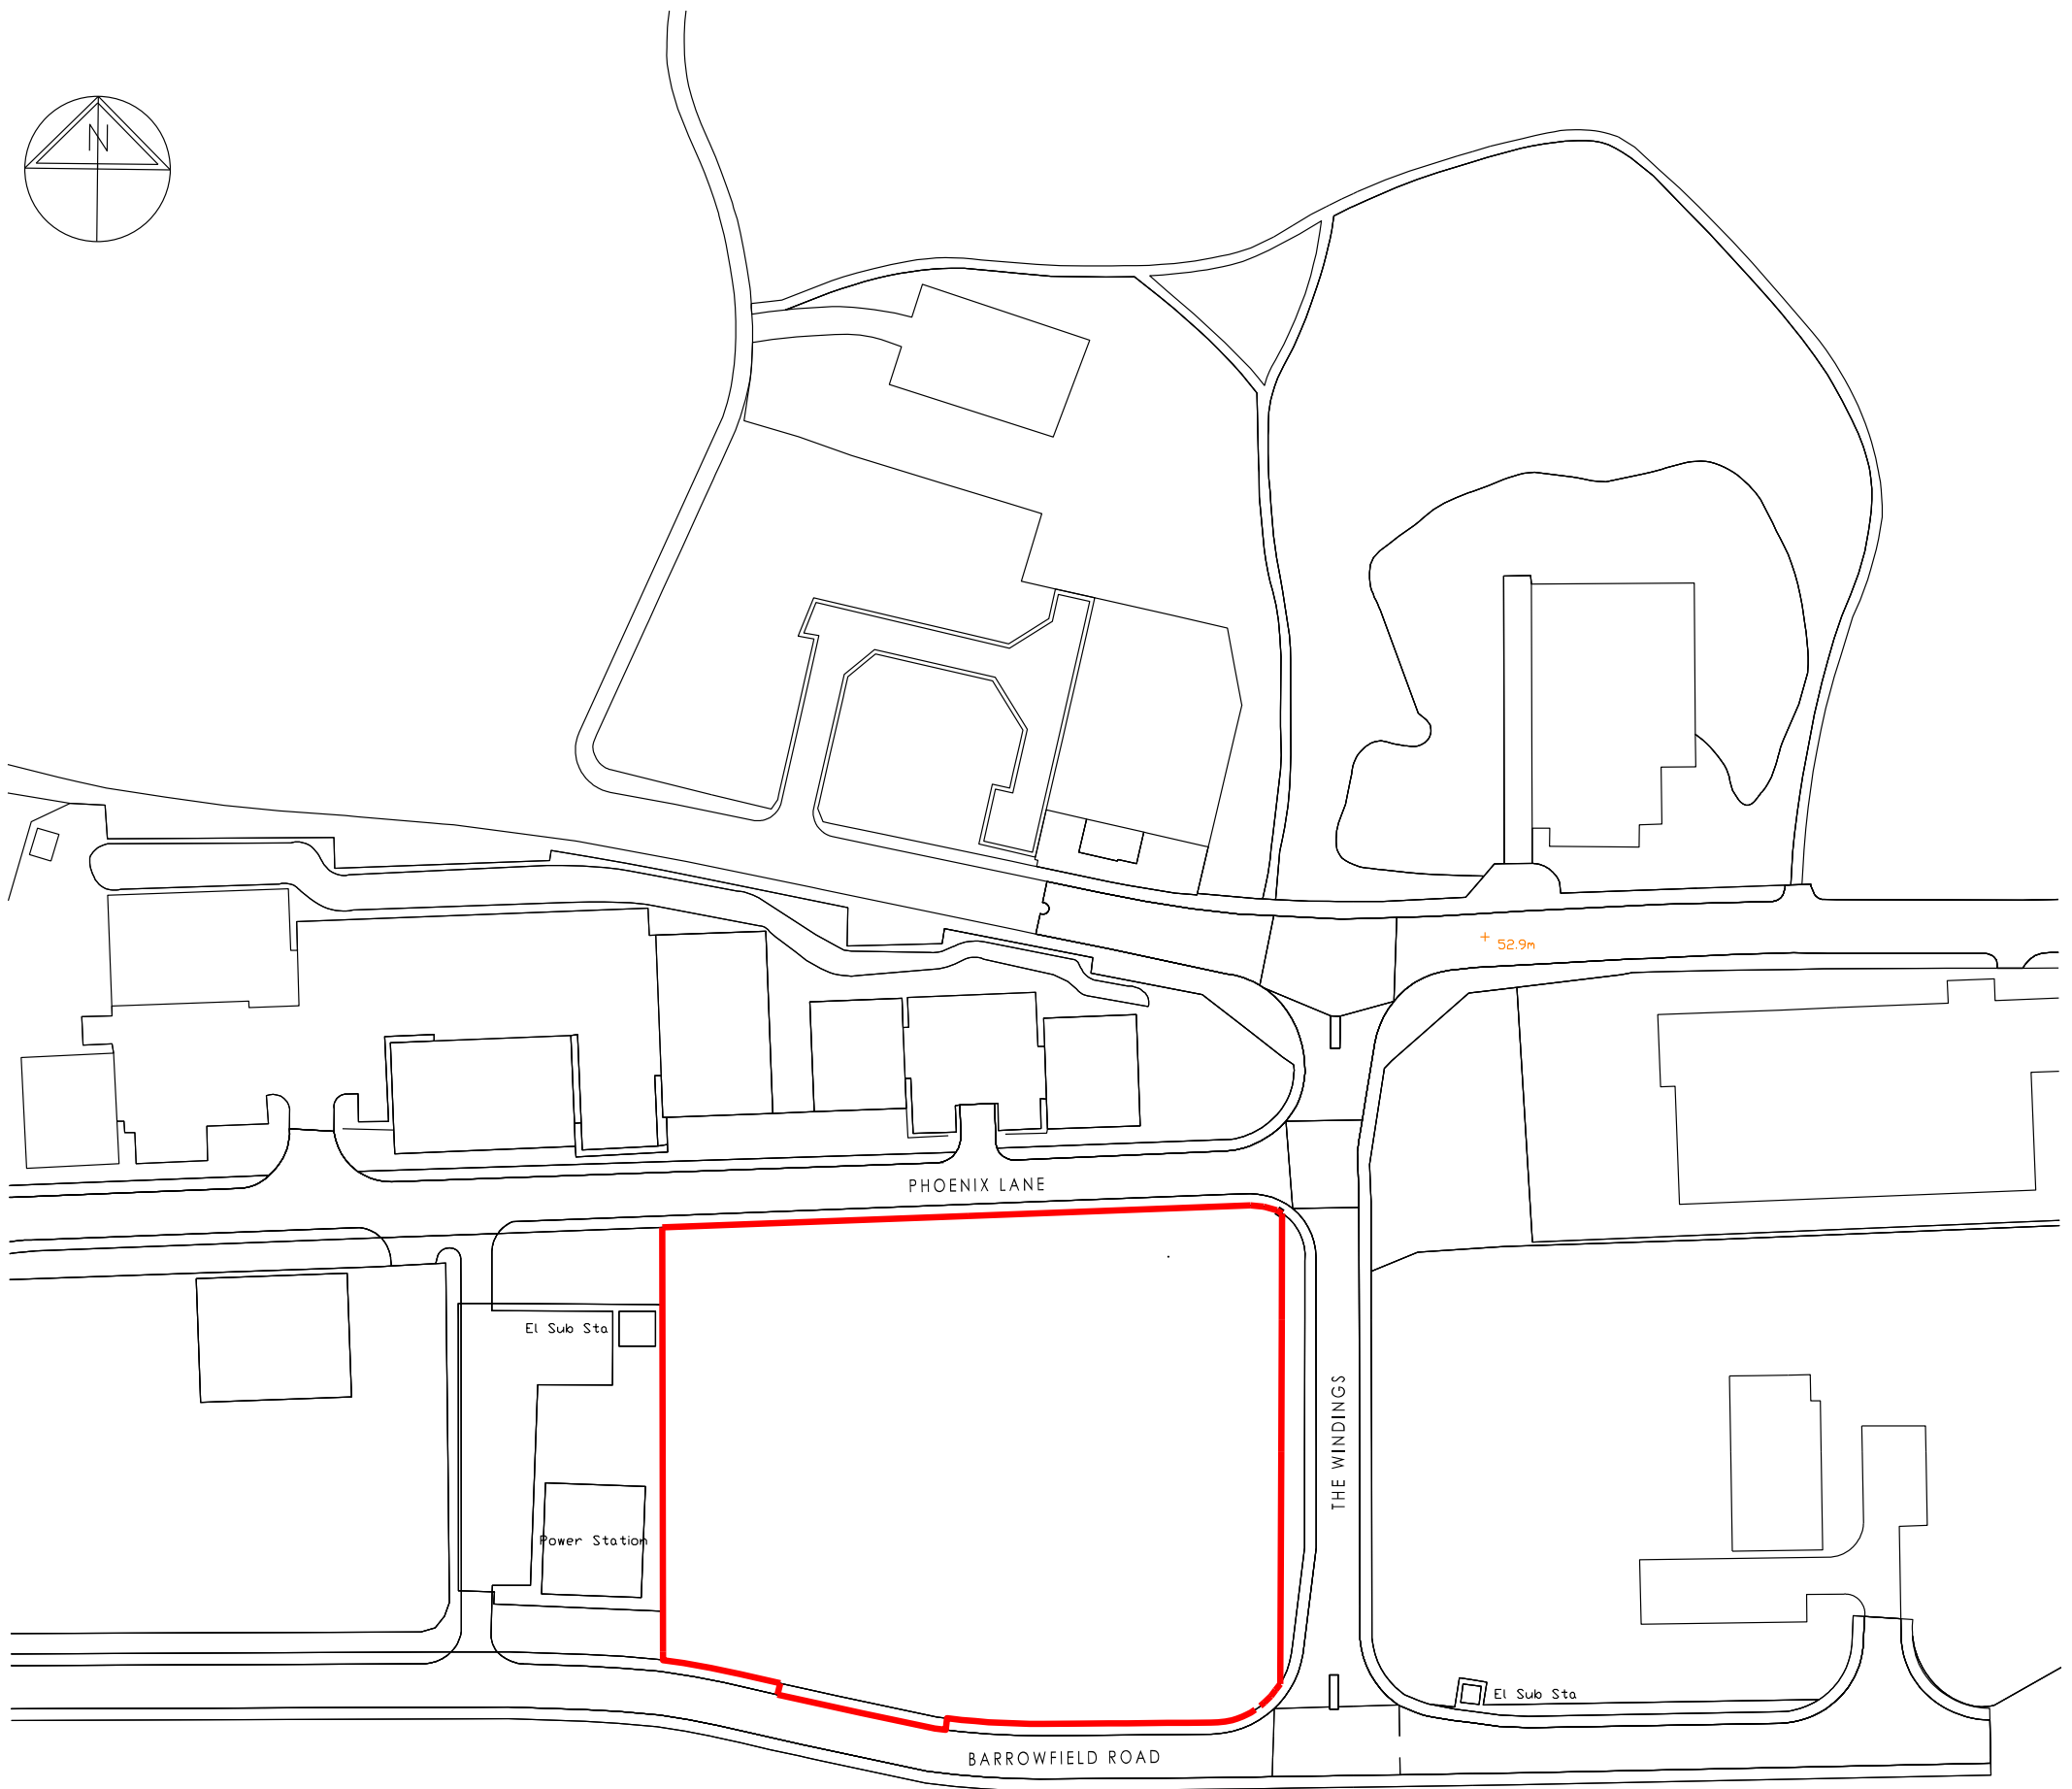


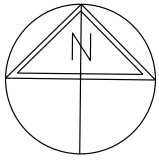

As outlined in section 2.3 of the CITB Industry Guidance to Designers, insignificant risks can usually be ignored, as can risks arising from routine construction activities, unless the design compounds or significantly alters these risks. In accordance with CDM Regulations 8, 9 and 11, any significant risks relating to the design features shown on this drawing have been identified and are annotated thus:

☐ No significant risks have been identified.

☒ Significant risks have been identified - refer to notes on drawing for information on residual risks and any control measures to be employed.

Refer to the current Designer's Risk Assessment sheets for further details.

Designer's Signature **SW** Date **12/18**

Rev.	Description	Vf'd	Date
P1	Issued for Planning.	NAC	12/18

Project
Proposed Development at former
Hickleton Colliery, Thurnscoe, Barnsley.

Client
Priority Space (Hickleton) Ltd.

Title
Site Location Plan.

Drawing Status **PLANNING**

WmS Project Ref.	Drawn	Date	Scale
11525	SW	Oct. '18	1:1250@ A3

Drawing/Document Reference
Project Originator Zone Level Type Role Number Status Rev.
11525 - WMS - XXX - XX - DR - A - 10003 - S8 - P1

williamsaunders

architecture: engineering: building consultancy

Sheppard Lockton House Tel: 01636 704361
Cafferata Way Fax: 01636 702809
Newark-on-Trent W: wm-saunders.co.uk
Nottinghamshire. NG24 2TN

Also at Leeds, Lincoln, Warkworth

William Saunders is the trading name of Wm Saunders Partnership LLP. Wm Saunders Partnership Limited Liability Partnership is registered in England and Wales with the Registration number OC 308323. The Registered Office is Sheppard Lockton House, Cafferata Way, Newark on Trent, Notts. NG24 2TN.

This drawing & any design thereon is the copyright of Wm Saunders Partnership LLP and must not be reproduced without their written consent. Contractors must verify all dimensions, levels & co-ordinates at the site before commencing any work or making any shop drawings: no dimensions to be taken from drawing.