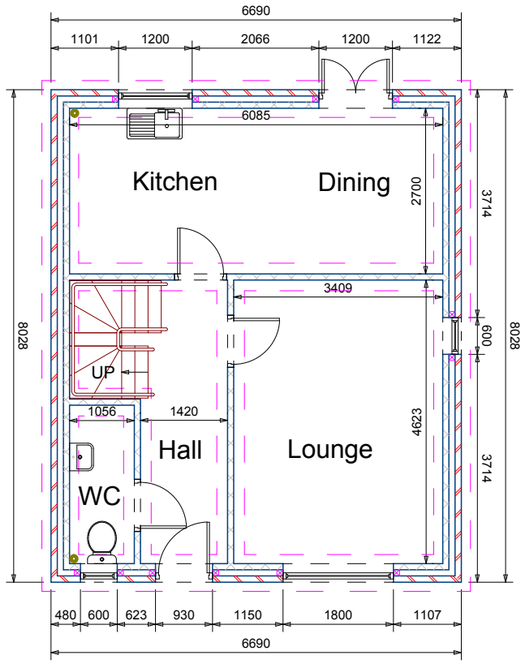

Ground Floor Plan

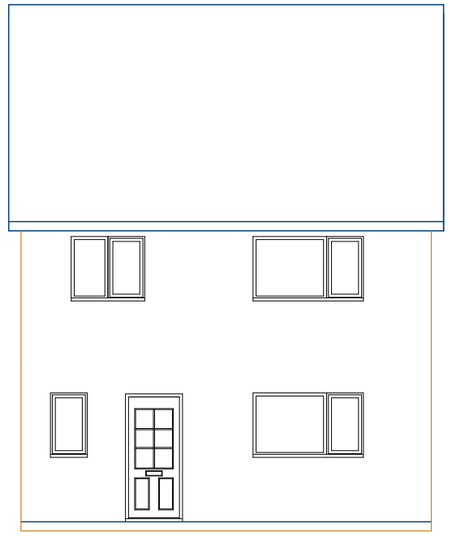

Front Elevation

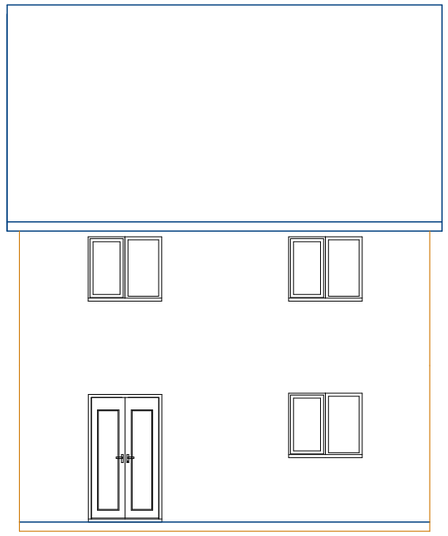

Rear Elevation

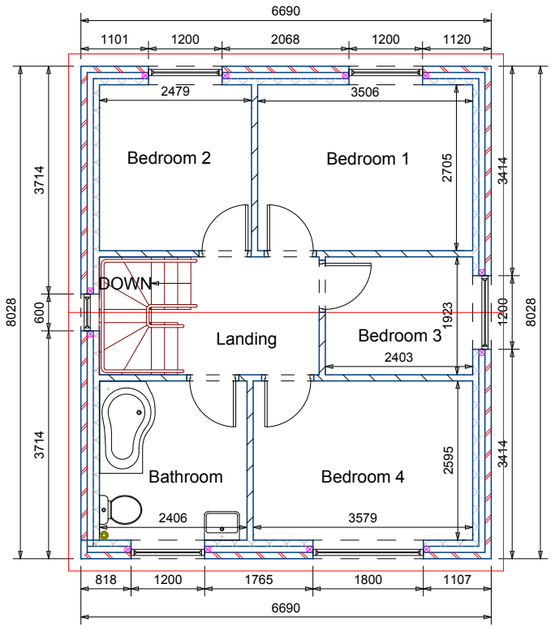

First Floor Plan

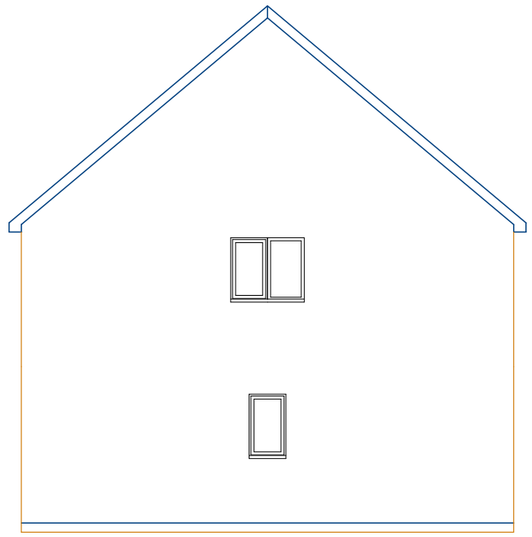

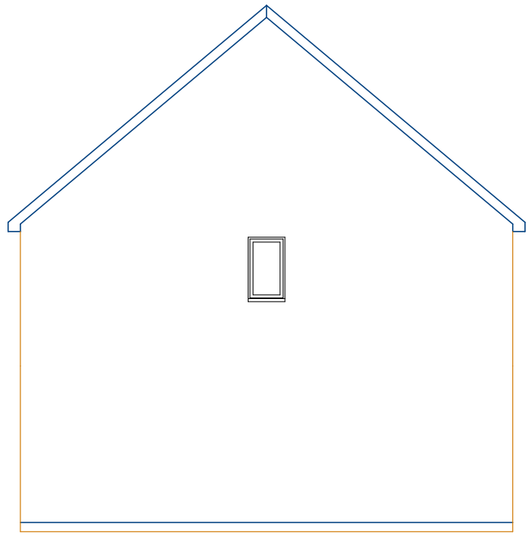

Side Elevations

Notes

6

Site4SelfBuild.co.uk

Hill Top Farm

PLOT 6

DAGWOOD

Drawing No 1 of a set of 2

Date: June 2013

Scale 1:100 at A3

2000mm

Page Size - A3

Site 4 Self Build
BBIC, Innovation Way,
Barnsley. S75 1JL