

PDF Created with deskPDF PDF Writer - Trial :: http://www.docudesk.com

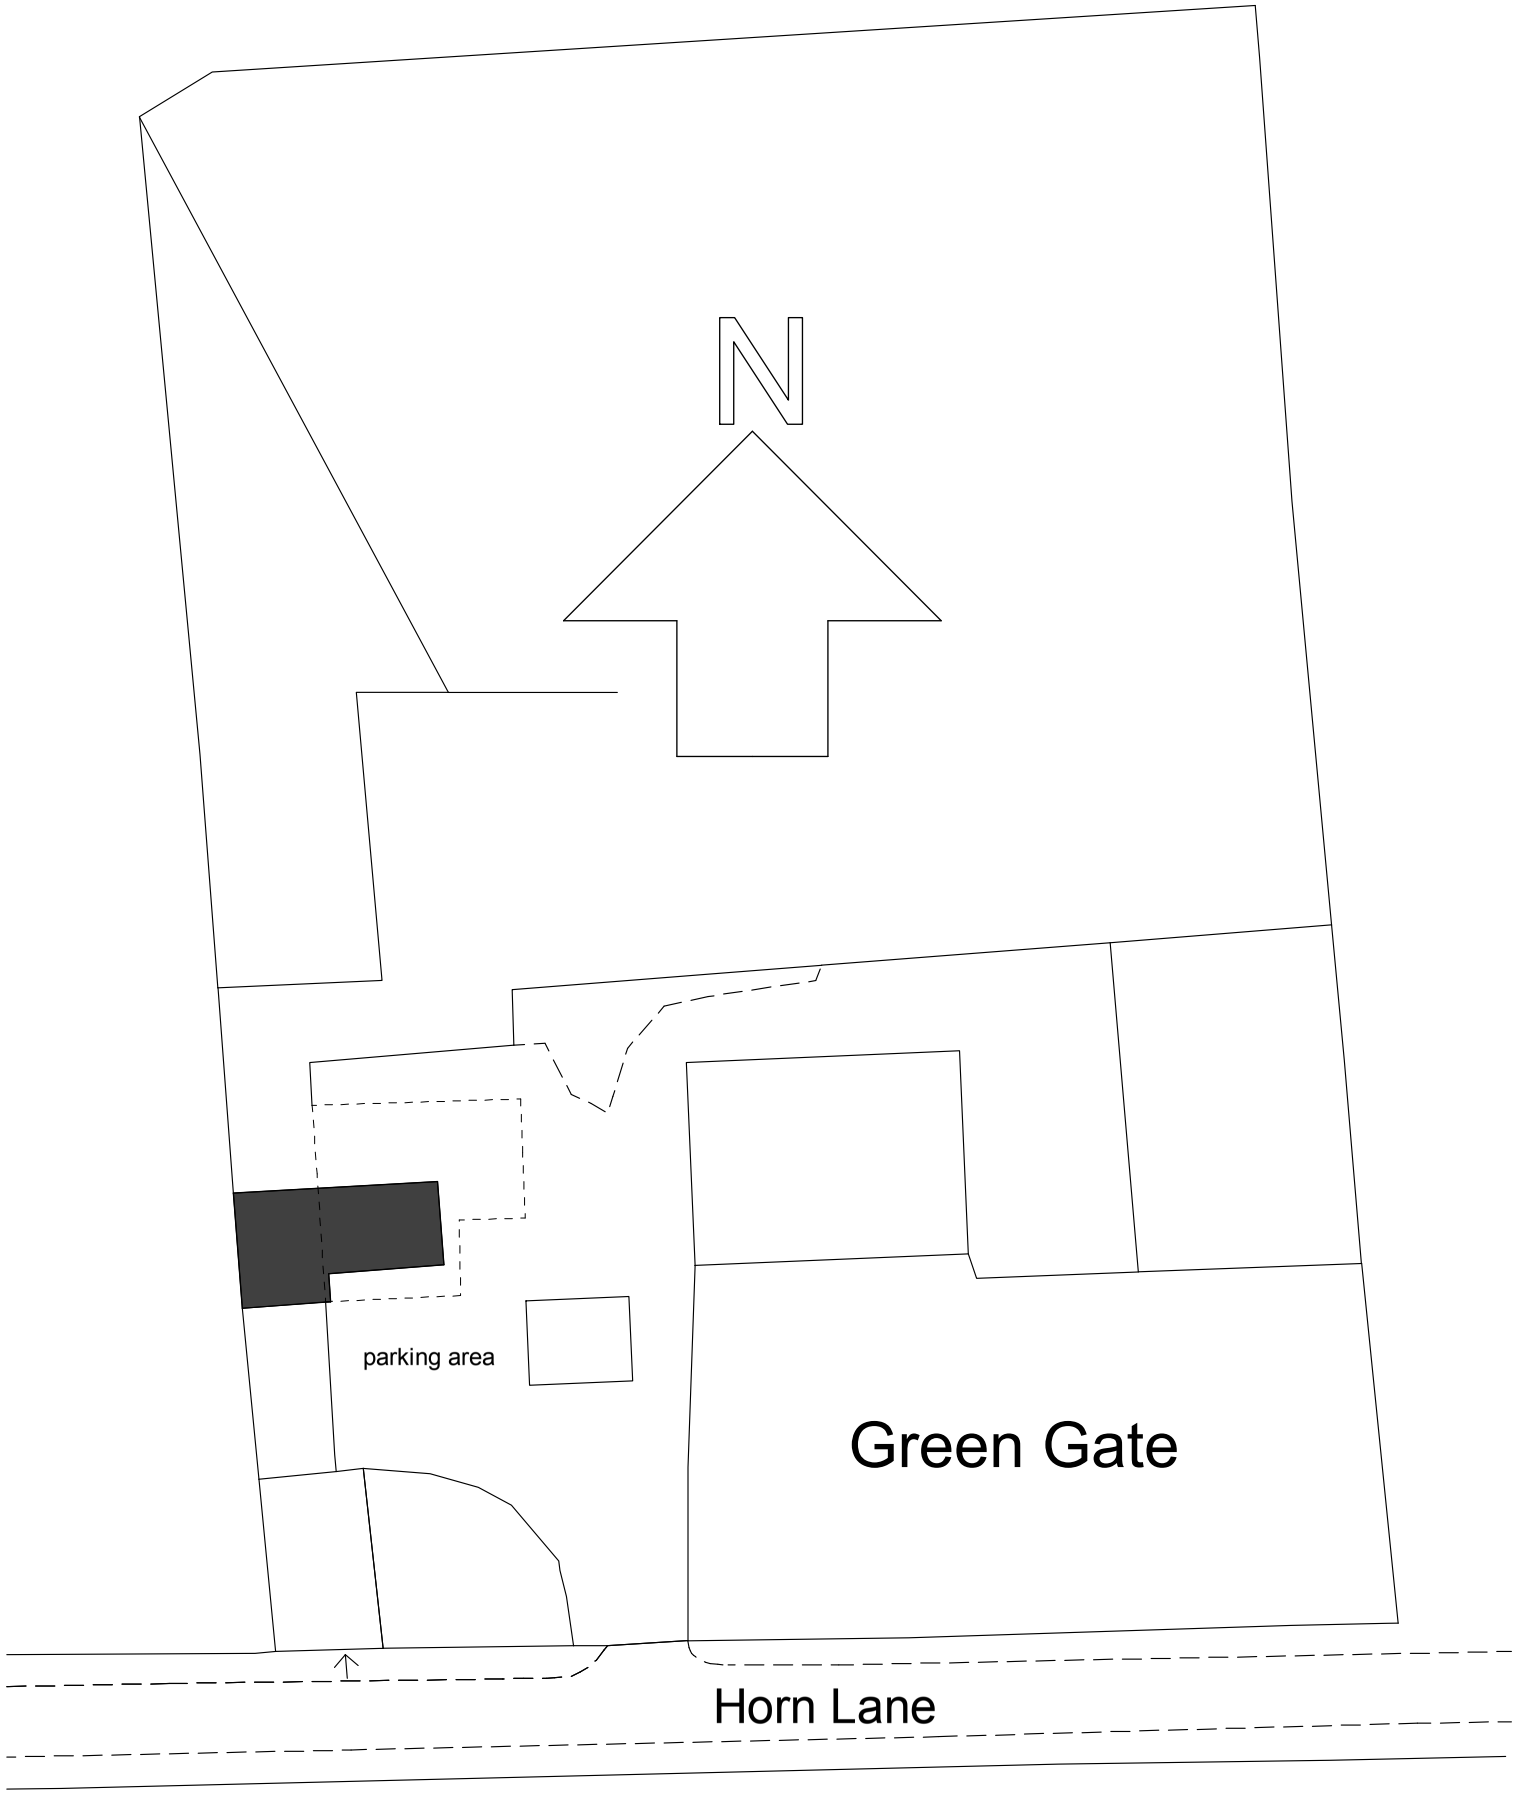

Block Plan -1/500

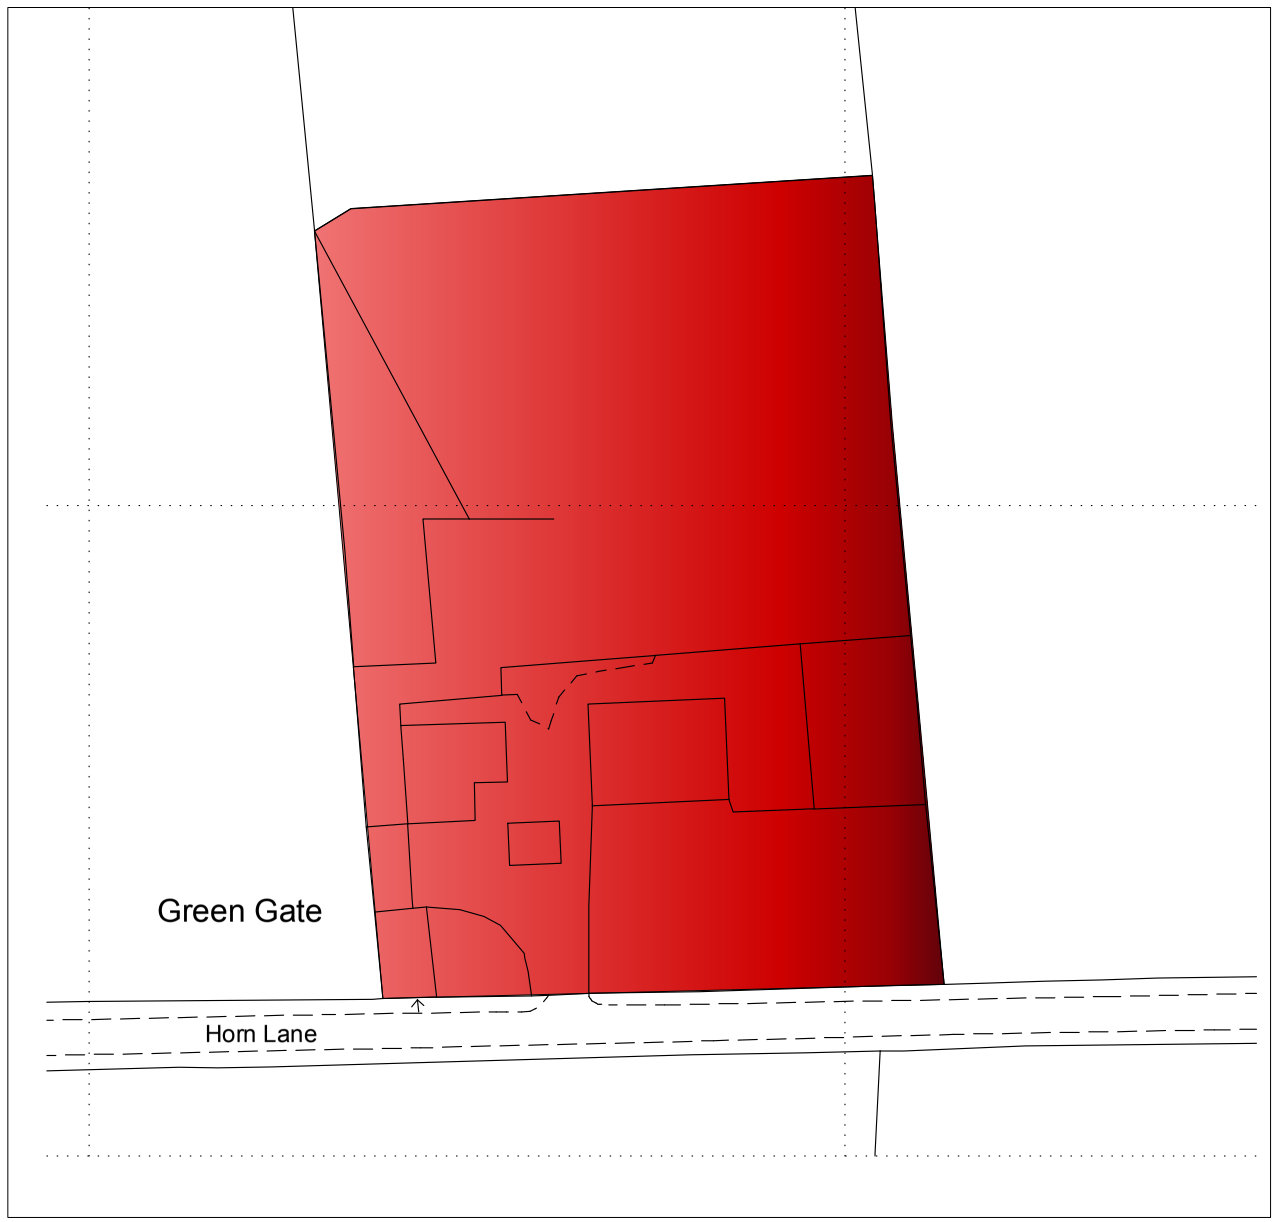

Ordnance Survey (c) Crown Copyright 2011. All rights reserved. Licence number 100020449

Application site

GRID NORTH

APPLICATION FOR 2 STOREY EXTENSION AND ALTERATIONS AT GREEN GATE FARM, HORN LANE, INGBIRCHWORTH
FOR MR JONATHAN STEAD,

VALLEY PROPERTIES
7 HOLMFIRTH ROAD
MELTHAM
HOLMFIRTH
HD9 4AA

BLOCK PLAN

SCALE: 1/500
DATE: SEPT. 2011
DRG. NR. LP 01