
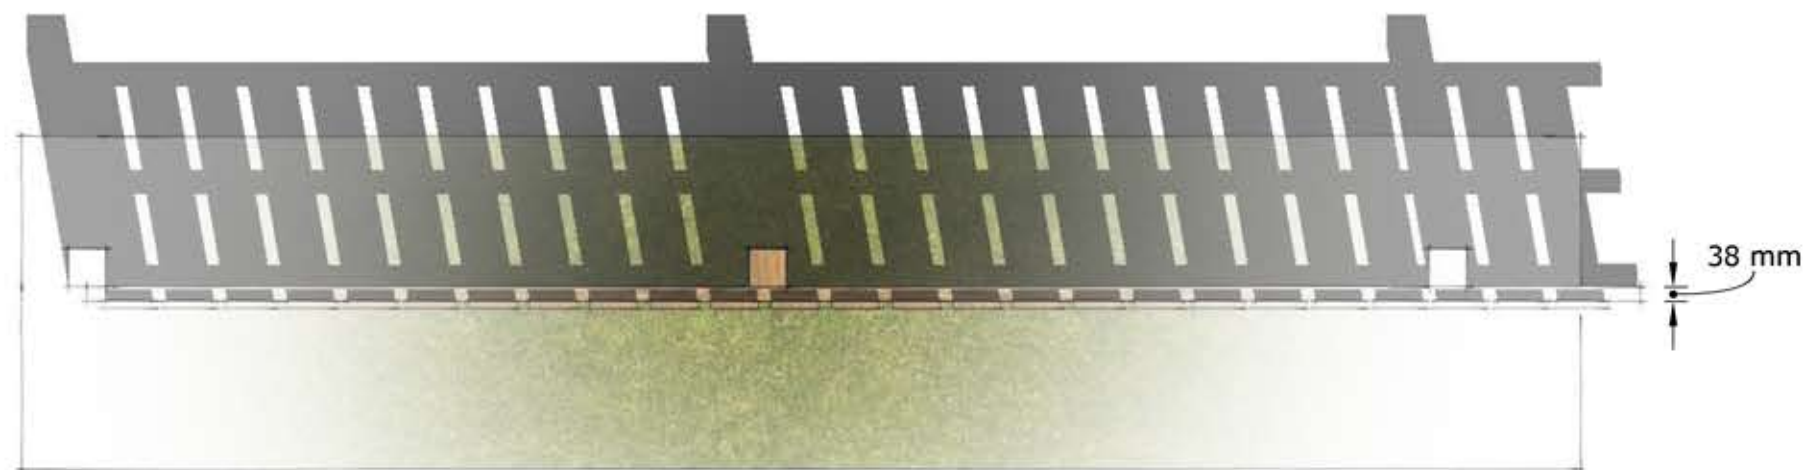


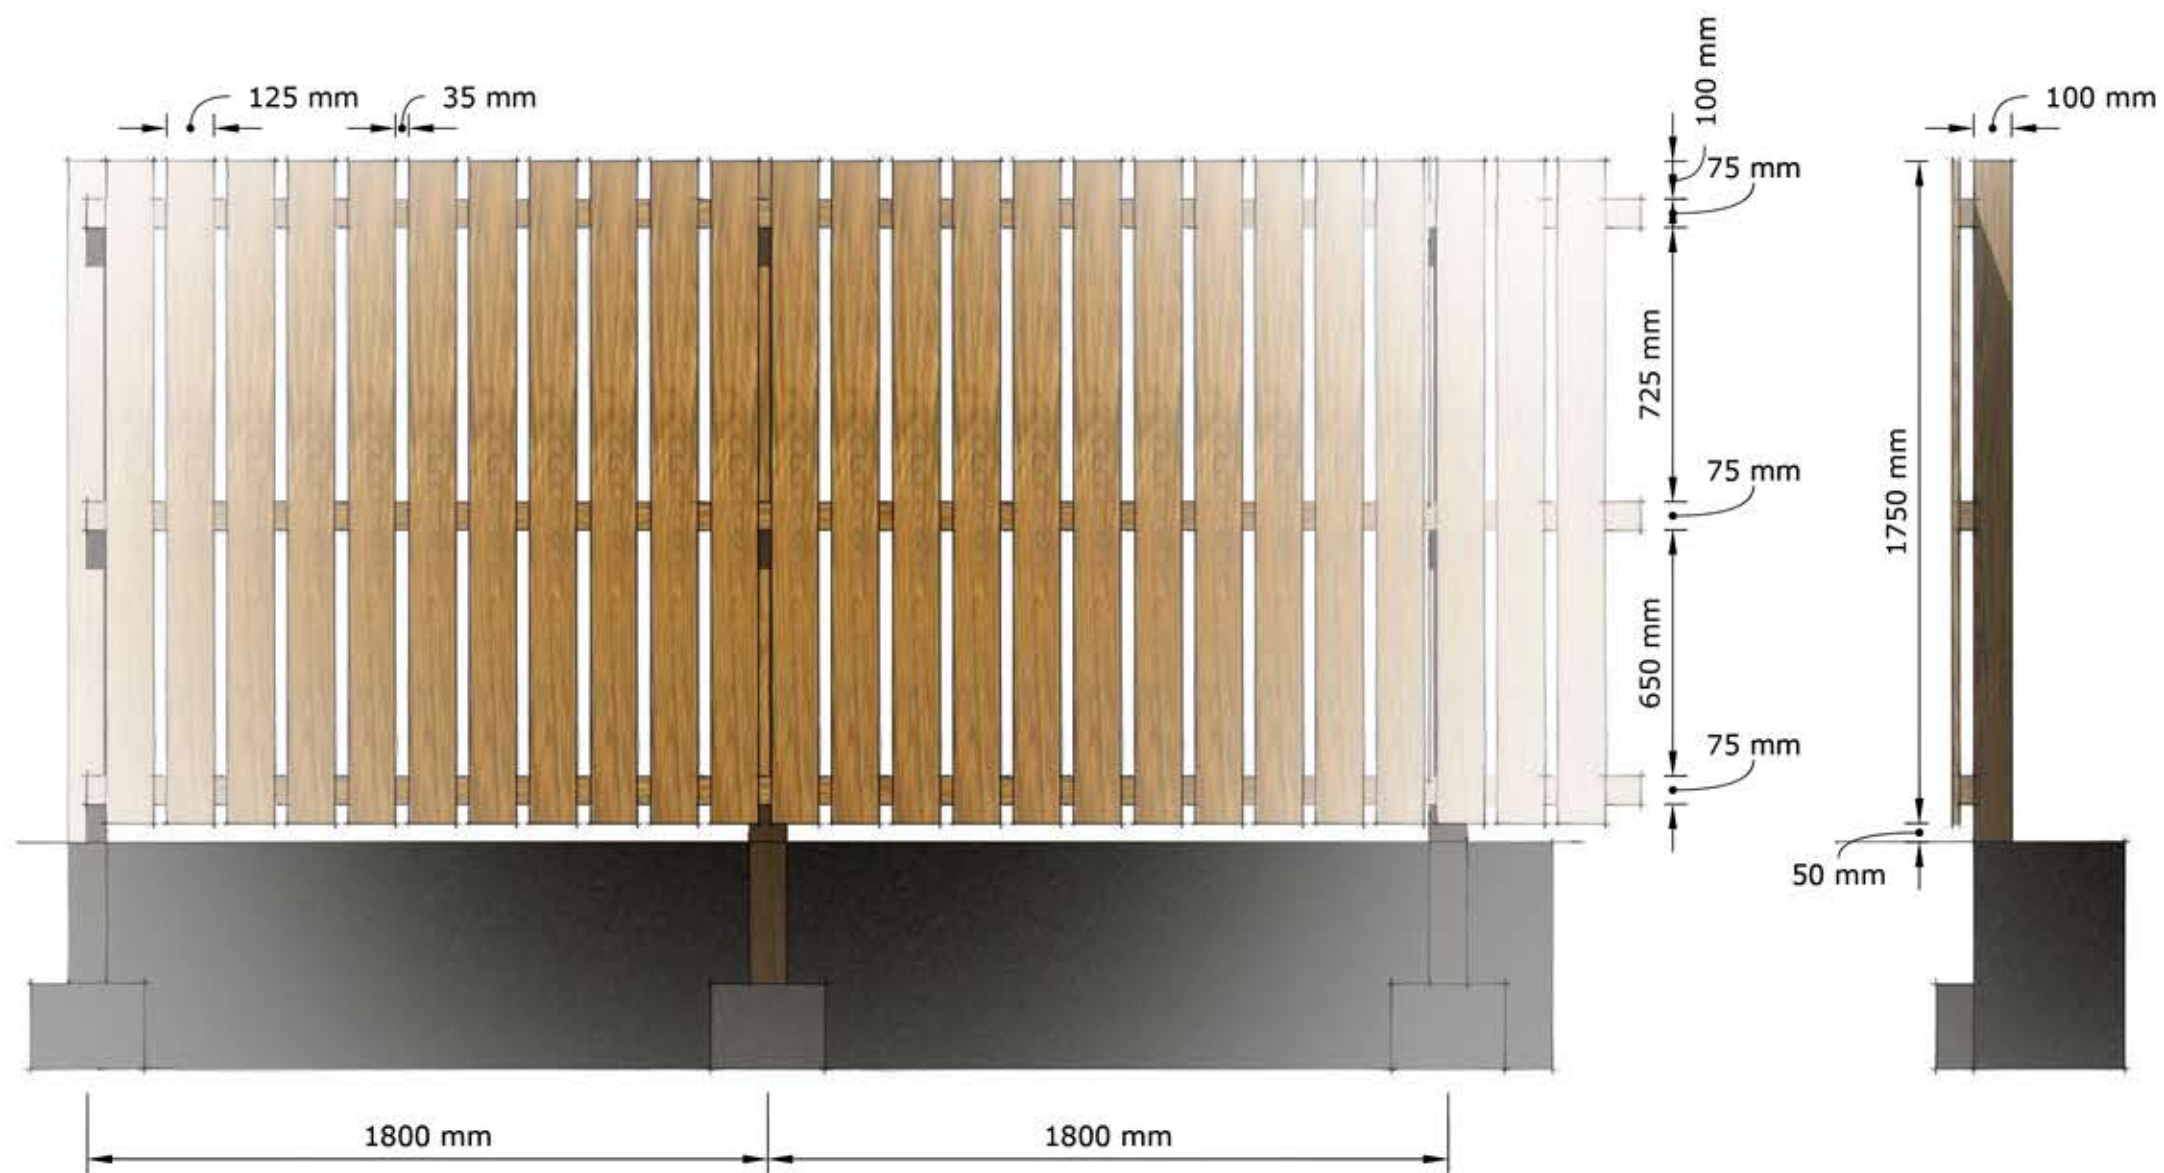

W Redmile & Sons Ltd, Parkfield House, 118 Alderson Road, Sheffield, S2 4UD.
tel: 0114 2290900 fax 0114 2290909 www.wredmile.co.uk

scale: 1:20 | drawn by: JMB | date: May 19'

Project:

Drawing: 1800mm High timber fence

Drawing
Number: SD/SF/01

Revision