


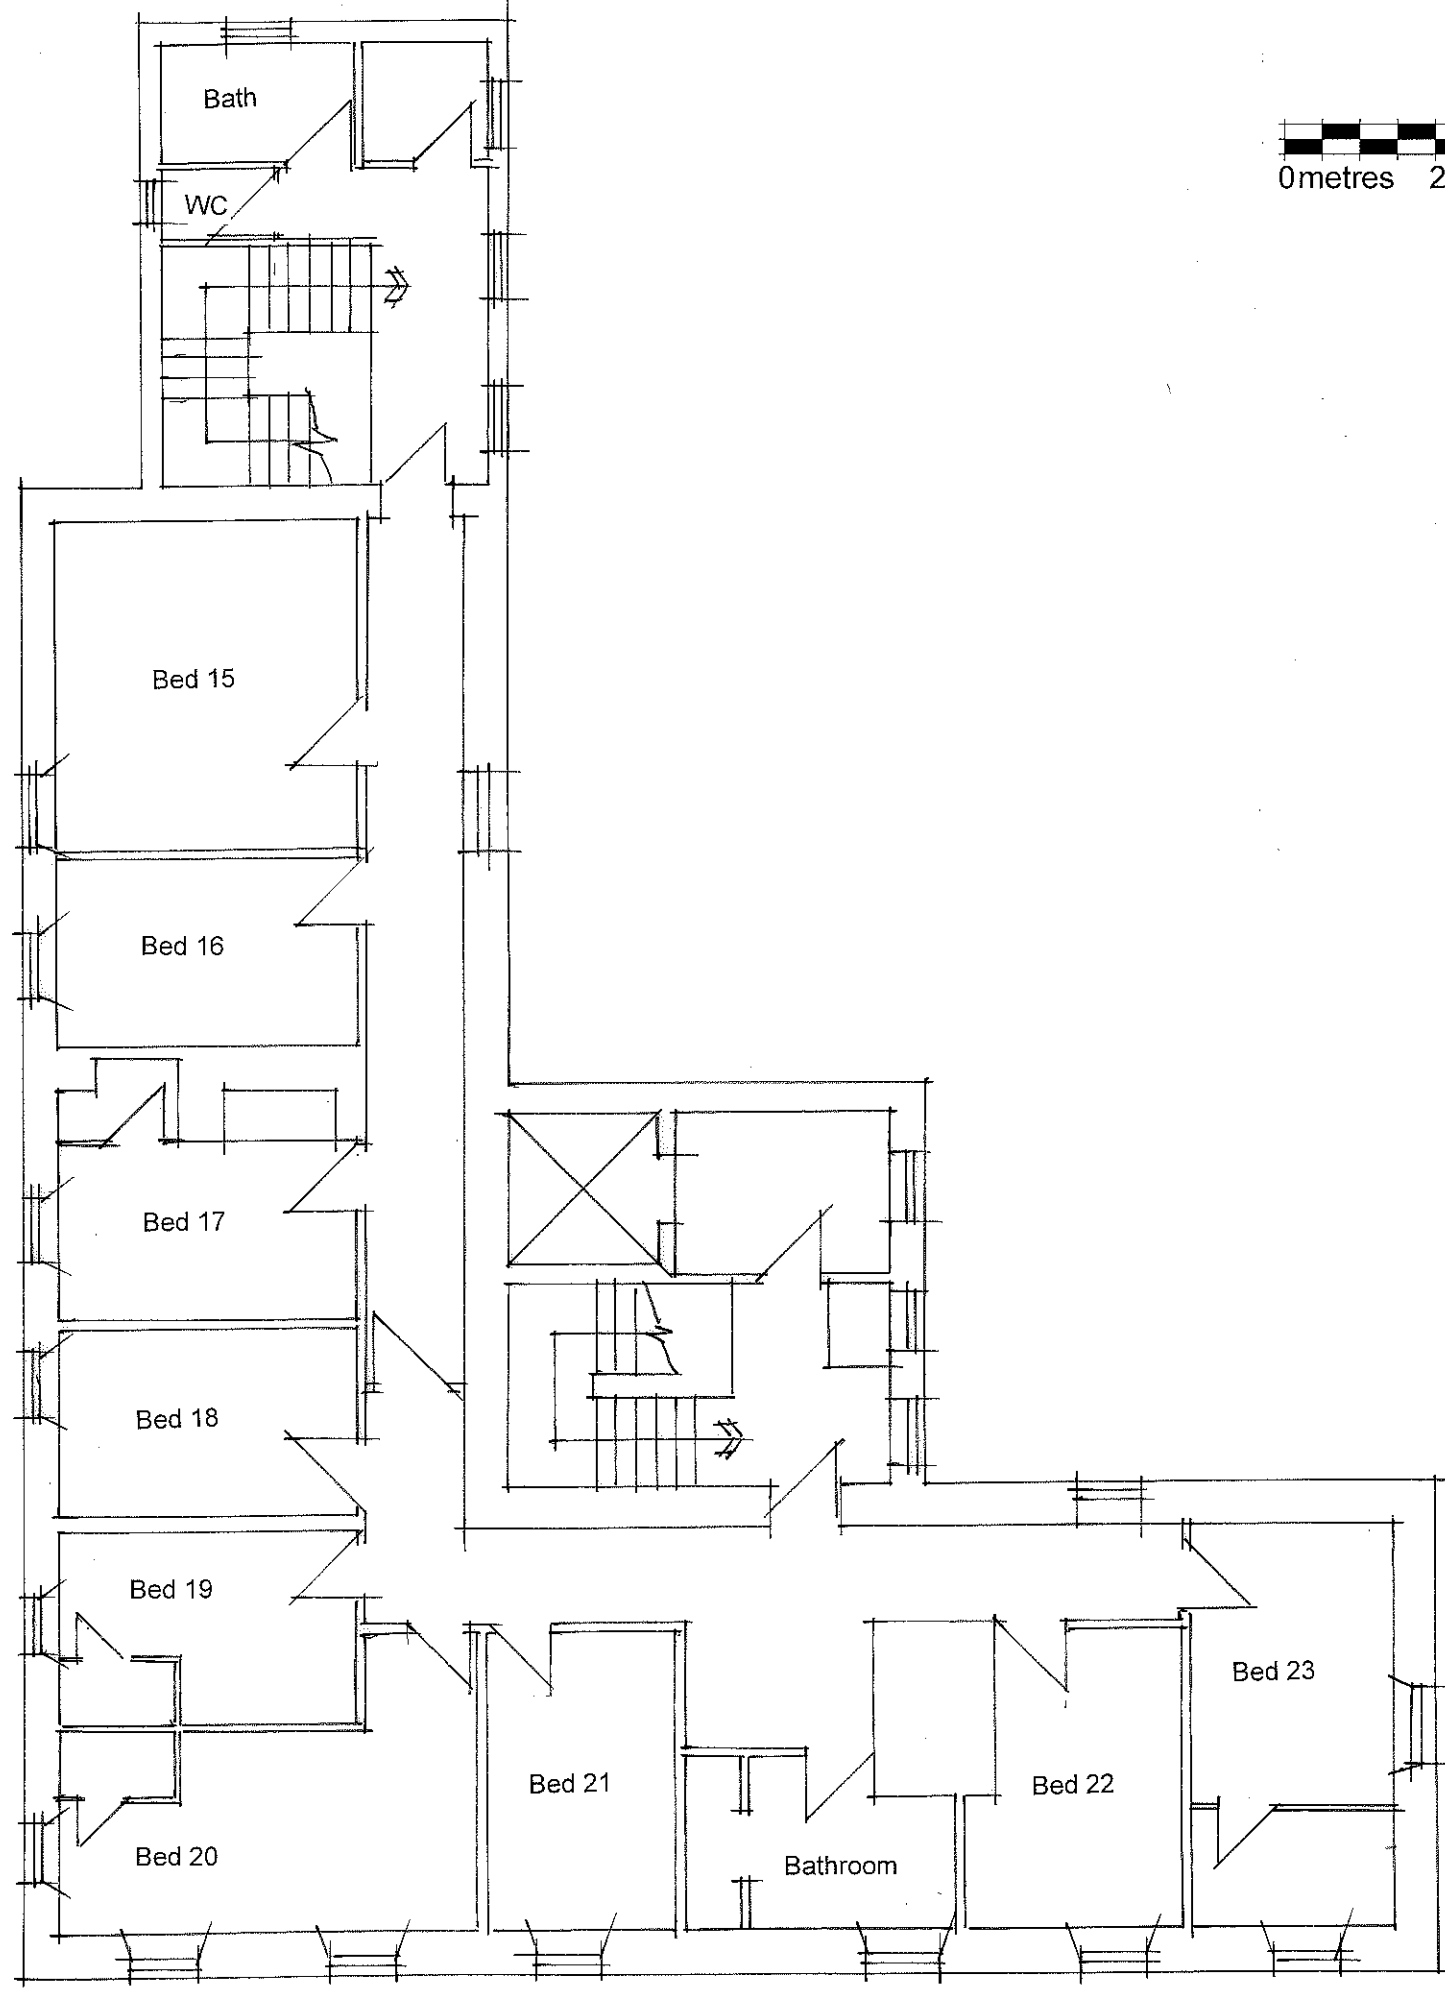

Rev	By	Date	Revision Note
-----	----	------	---------------

**Pearce
Bottomley**
architects

Client/ Project

MR G COOLEY
THURNSCOE HALL, HIGH STREET,
BARNESLEY S63 0JS

Drawing
SF AS PROPOSED

Scale
1:100

Drawn
ADL

Checked
SMC

Date
Oct-12

Status
Survey

Project No.

4818

Drawing No.

(P) 16

Rev.

-

Pearce Bottomley LLP
Roman Ridge, Main Street,
Aberford, Leeds LS25 3AW
T: 0113 281 2000 F: 0113 281 2911
E: pbp@pbarchitects.co.uk
www.pbarchitects.co.uk

Copyright Pearce Bottomley LLP