02 End 2 bedroom bungallow House Type Plan


1:50

03 Mid terrace 2 bedroom bungallow House Type Plan

1:50

04 End terrace 3 bedroom bungallow House Type Plan

1:50

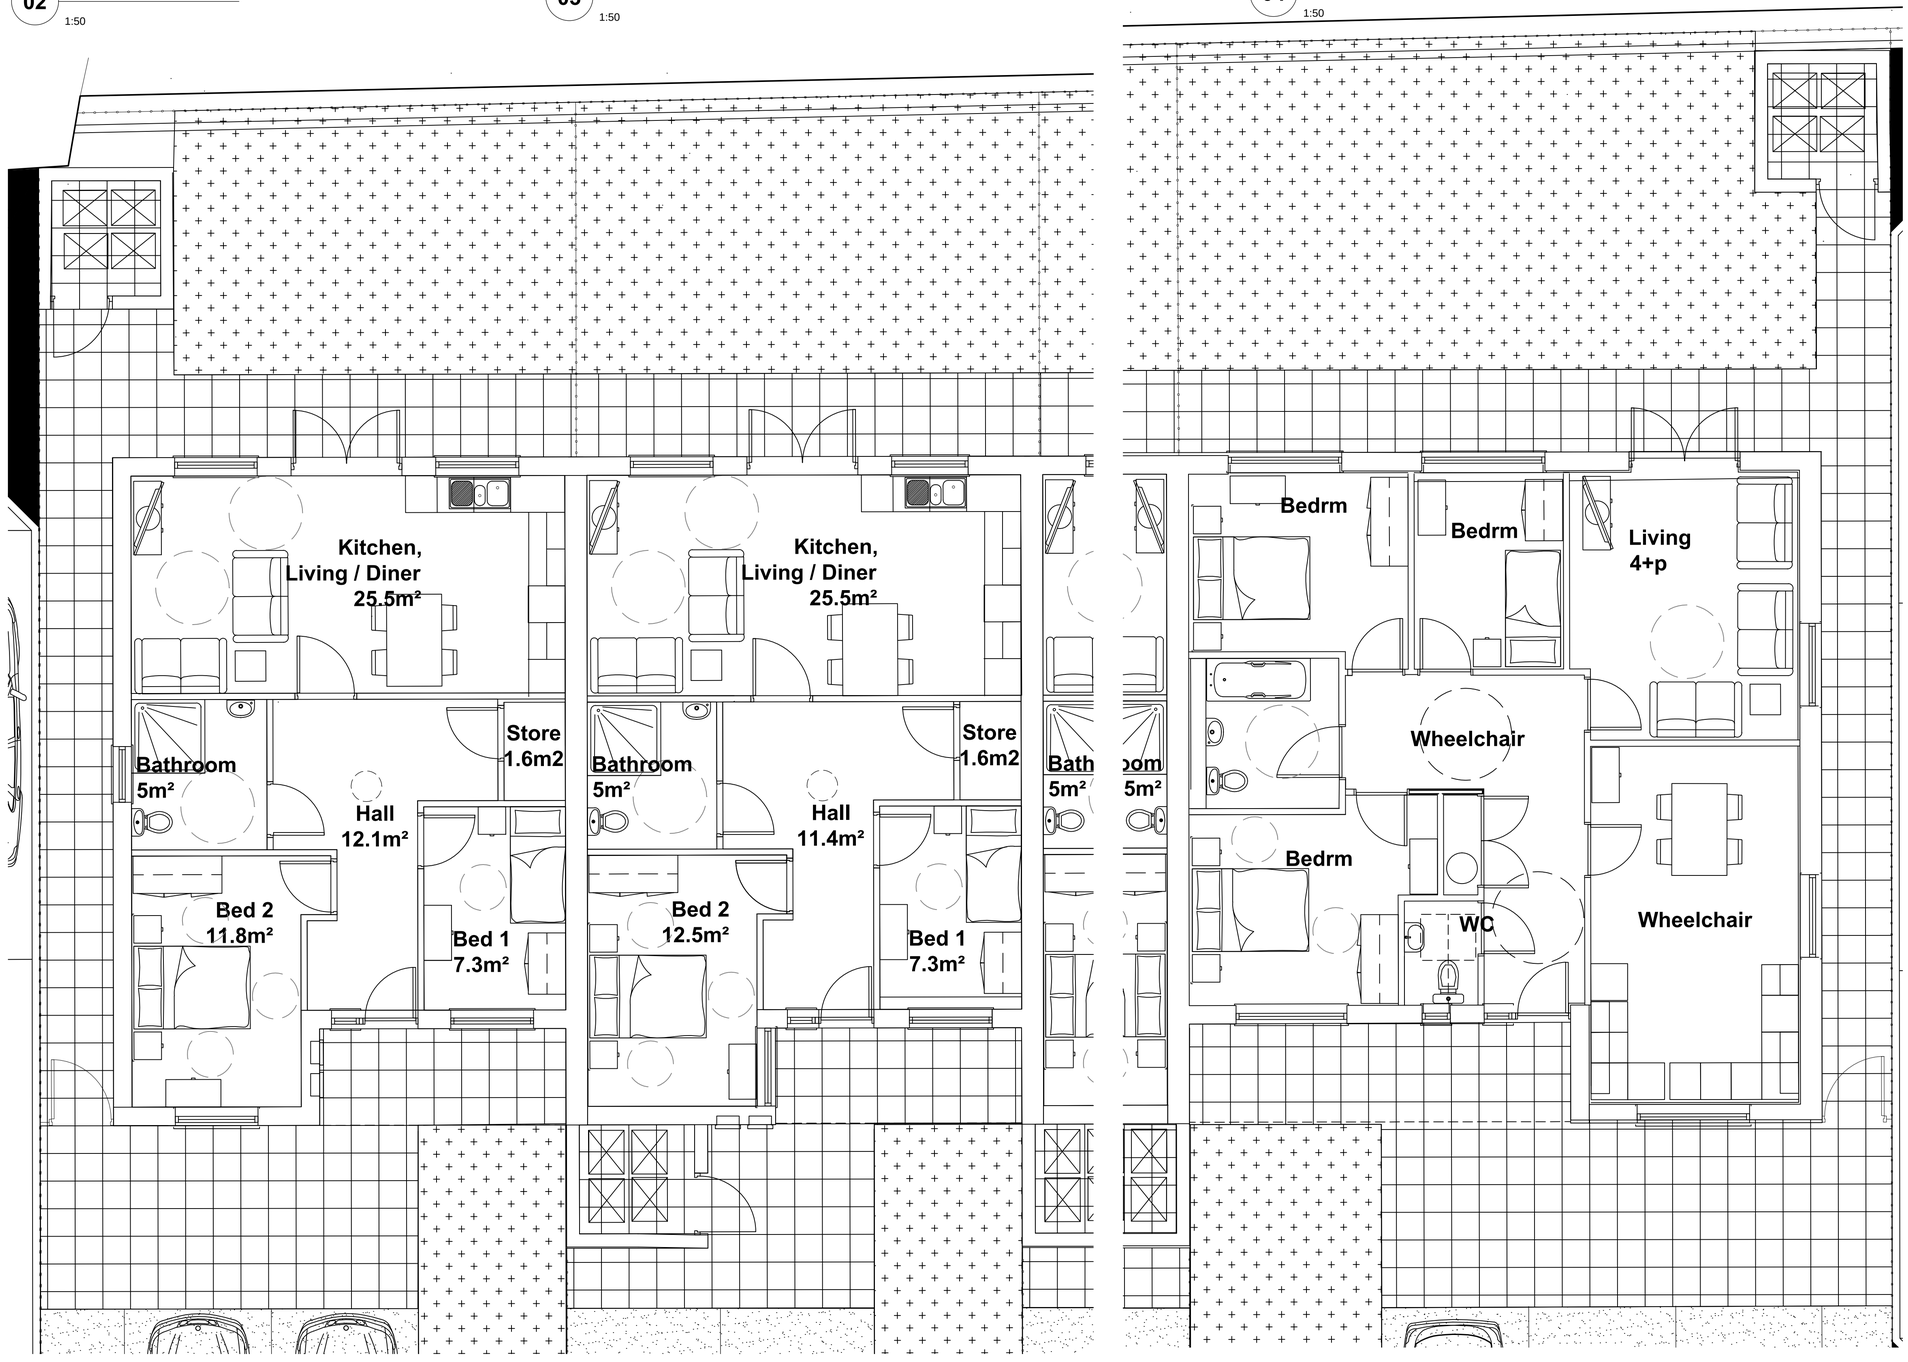

KEY PLAN

Notes:

01 House Types Plan

1:50

Bathroom changed to wetroom. Bath omitted; Shower seat added with shower curtain; 1 no horizontal plastics grab rail below shower control and 1 no positioned side of shower control. Door open outwards.							
P5	PHepp	26.10.17	LJK	26.10.17			
Tender issue							
P4	PHepp	19.9.17	LJK	25.9.17			
Gas ; electric meter box positions located and boiler located in kitchen in cupboard with vertical flue.							
P3	PHepp	1-9-17					
Planning Amendment Issue. Garden courtyard altered to remove planter and paved area.							
P2	SBL	15.08.17	LK				
FIRST ISSUE							
P1							
COMMENT							
REV	DRAWN	DATE	CHECKED	DATE	APPROVED	DATE	

House type changed to 2 bedroom and 3 bedroom bungalow with more compact layout for econonmical and affordability reasons .							
P6	S Eyre	19.02.18	LJK	19.02.18			

THIS DRAWING IS PRODUCED FOR USE IN THIS PROJECT ONLY AND MAY NOT BE USED FOR ANY OTHER PURPOSE. NPS PROPERTY CONSULTANTS LTD ACCEPT NO LIABILITY FOR THE USE OF THIS DRAWING OTHER THAN THE PURPOSE FOR WHICH IT WAS INTENDED IN CONNECTION WITH THIS PROJECT AS RECORDED IN THE 'PURPOSE FOR ISSUE' AND 'FILE STATUS CODE'.

THIS DRAWING MAY NOT BE REPRODUCED IN ANY FORM WITHOUT PRIOR WRITTEN AGREEMENT OF NPS PROPERTY CONSULTANTS LTD.

© CROWN COPYRIGHT AND DATABASE RIGHTS 2018 ORDNANCE SURVEY LICENCE NUMBER 100022264

RESPONSIBILITY IS NOT ACCEPTED FOR OTHERS SCALING DIRECTLY FROM THIS DRAWING. DO NOT SCALE FROM THIS DRAWING, USE WRITTEN DIMENSIONS ONLY.

0m 0.5 1.0 1.5 3.0m

1:50

ORIGINAL SHEET SIZE A1

CLIENT: Berneslai Homes

TITLE: House Type

PROJECT: Beever Street, Bungalow Courtyard Development

nps group

NPS Barnsley Ltd
Gateway Plaza, Sackville St, Barnsley, South Yorkshire, S70 2RD.
Tel: 01226 774605; Email: barnsley@nps.co.uk
web:www.nps.co.uk

SCALES	DISCIPLINE	PROJECT NUMBER
1:50	ARCHITECT	17-1-1237
DRAWING NUMBER		REV CODE
NPS-DR-A-(00)-020		P5
STATUS CODE	PURPOSE OF ISSUE	DRAWN BY
S2	PLANNING APPROVAL	PHepp

© COPYRIGHT NPS GROUP 2018

File Path: G:\Working Documentation - Projects\Design Folder\2017_Projects\07-17-17-1-1237 - Beever Street\2.02_Drawings\1.0_Architects\04_Sheet\1711237-NPS-XX-00-DR-A-020-HouseType-S6-.dwg, Saved: 19 February 2018 13:00:37, By: Eyre , Sue

Date Plotted: 19 February 2018 13:03:00