


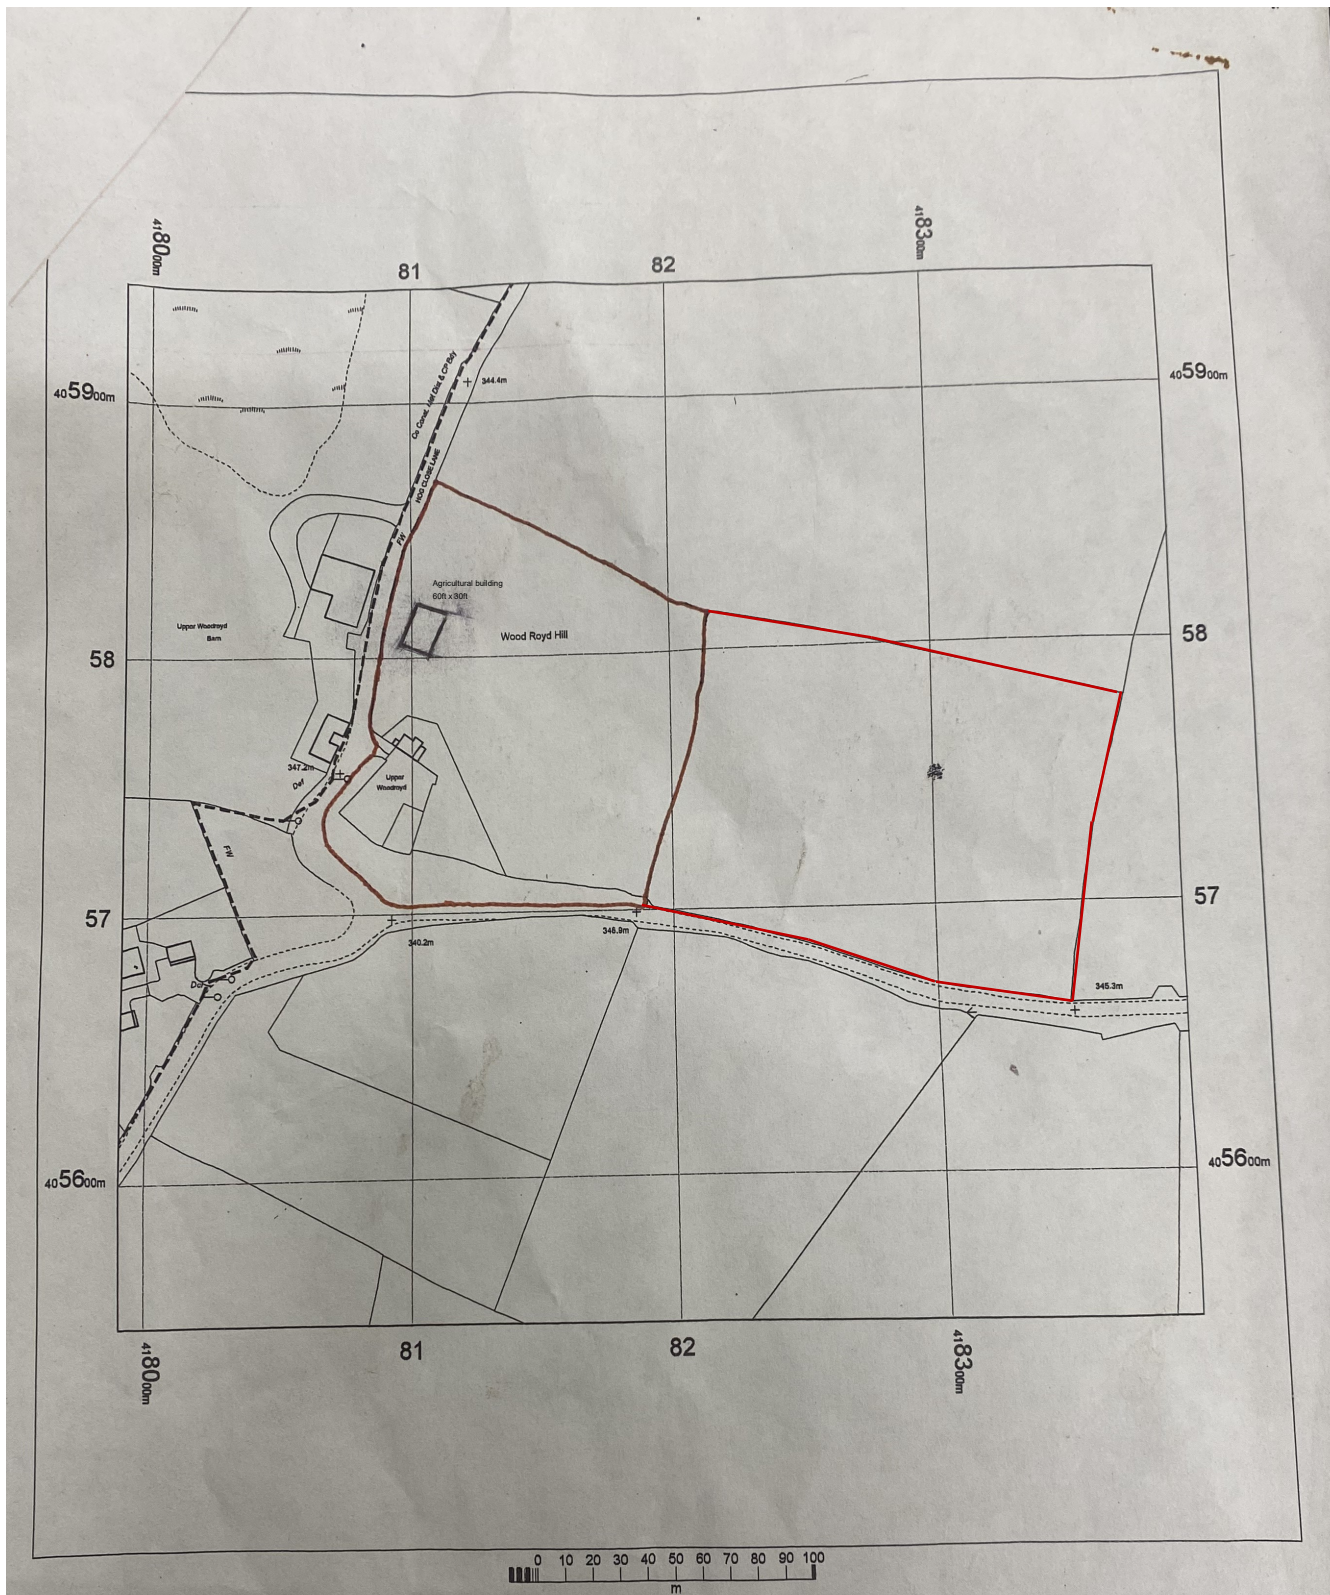

OS MasterMap 1250/2500/10000 scale
 ID: BW1-00284726
www.blackwellmapping.co.uk

1:2500 scale print at A4, Centre: 418191 E, 405747 N

©Crown Copyright Ordnance Survey. Licence no.
 100041040

Mapping
 sourced from



BLACKWELL'S
www.blackwellmapping.co.uk

TEL: 0113 245 2623
maps.leeds@blackwell.co.uk