


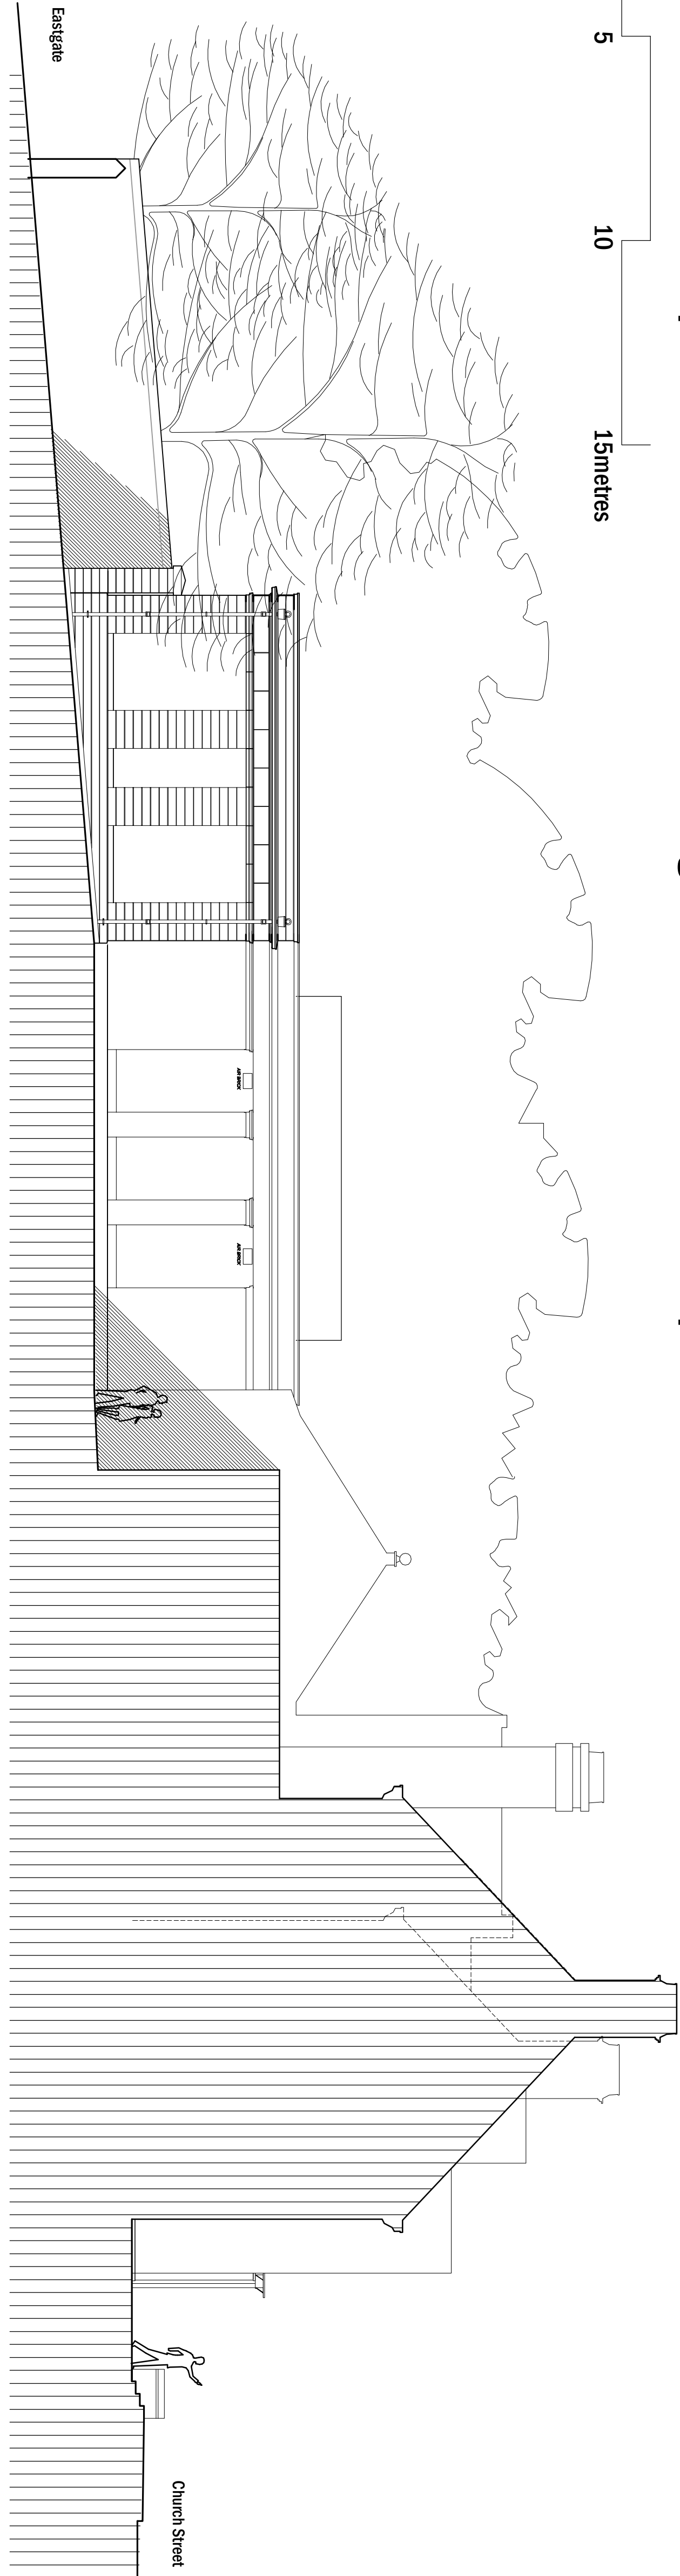


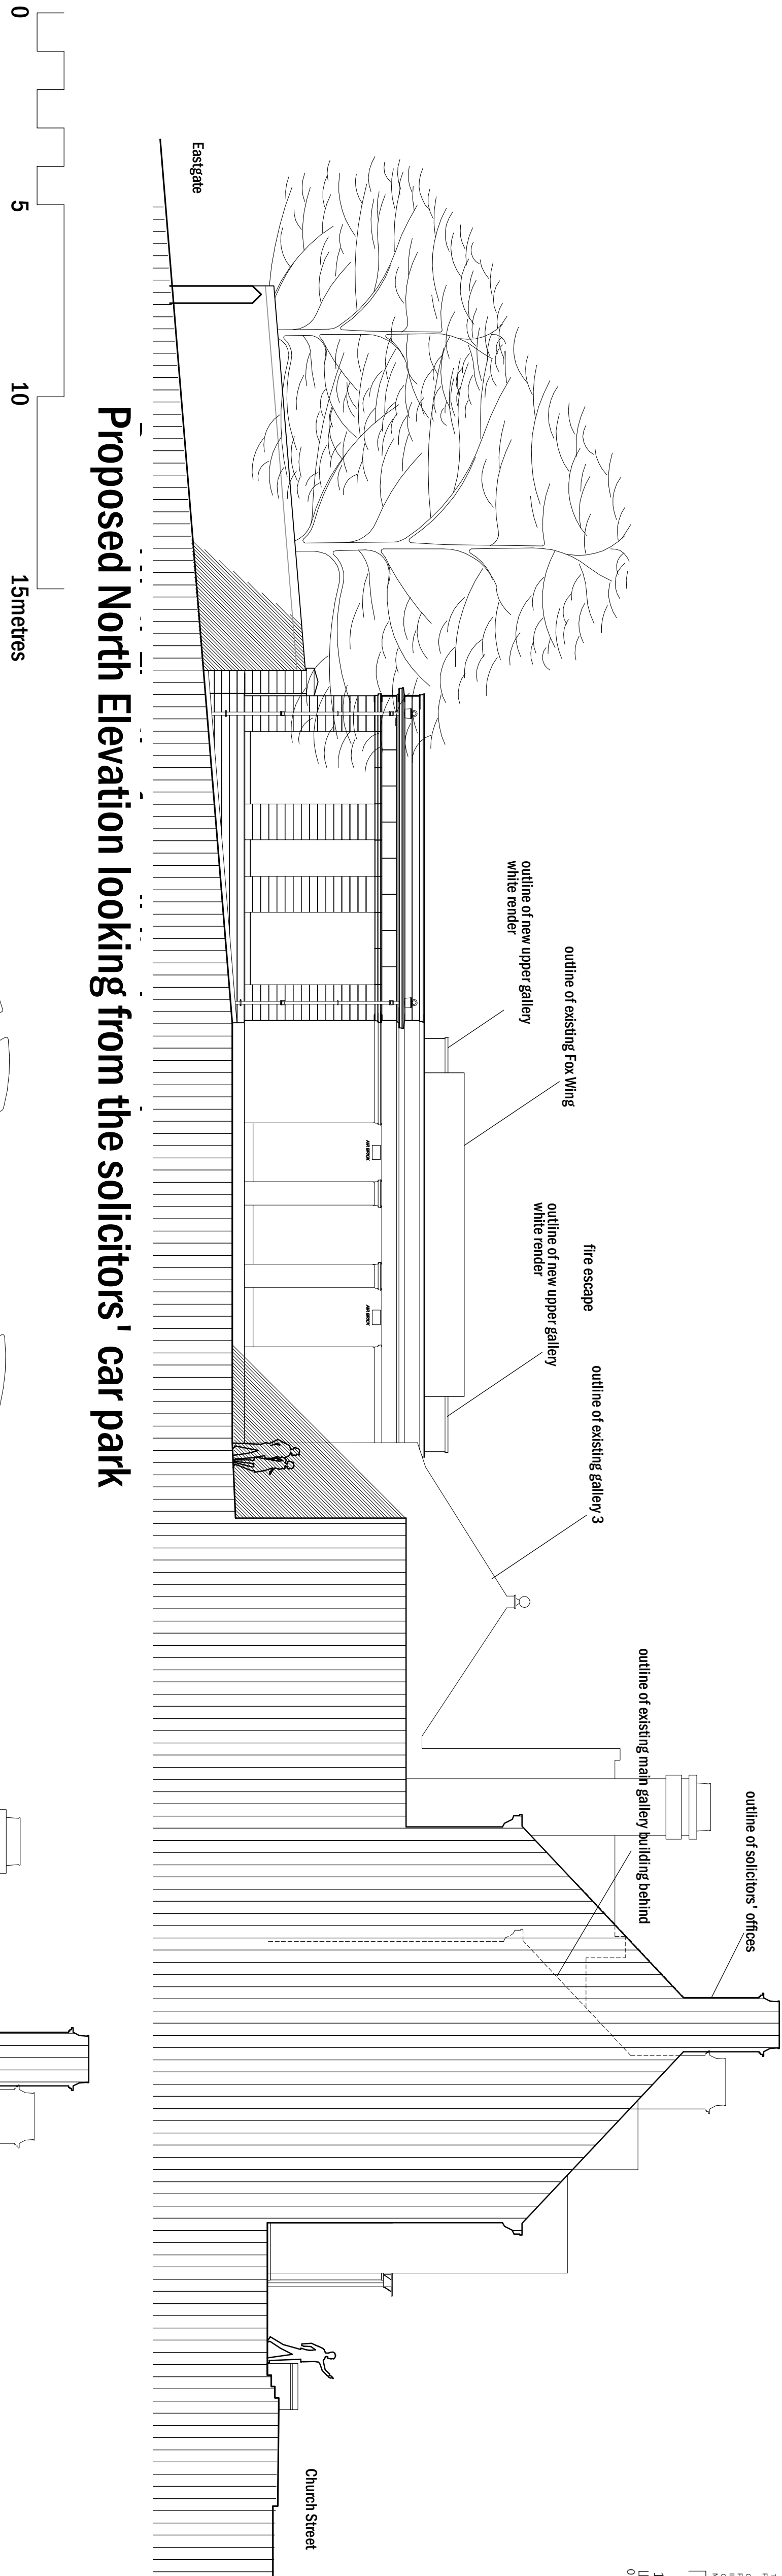

Existing North Elevation looking from the solicitors' car park

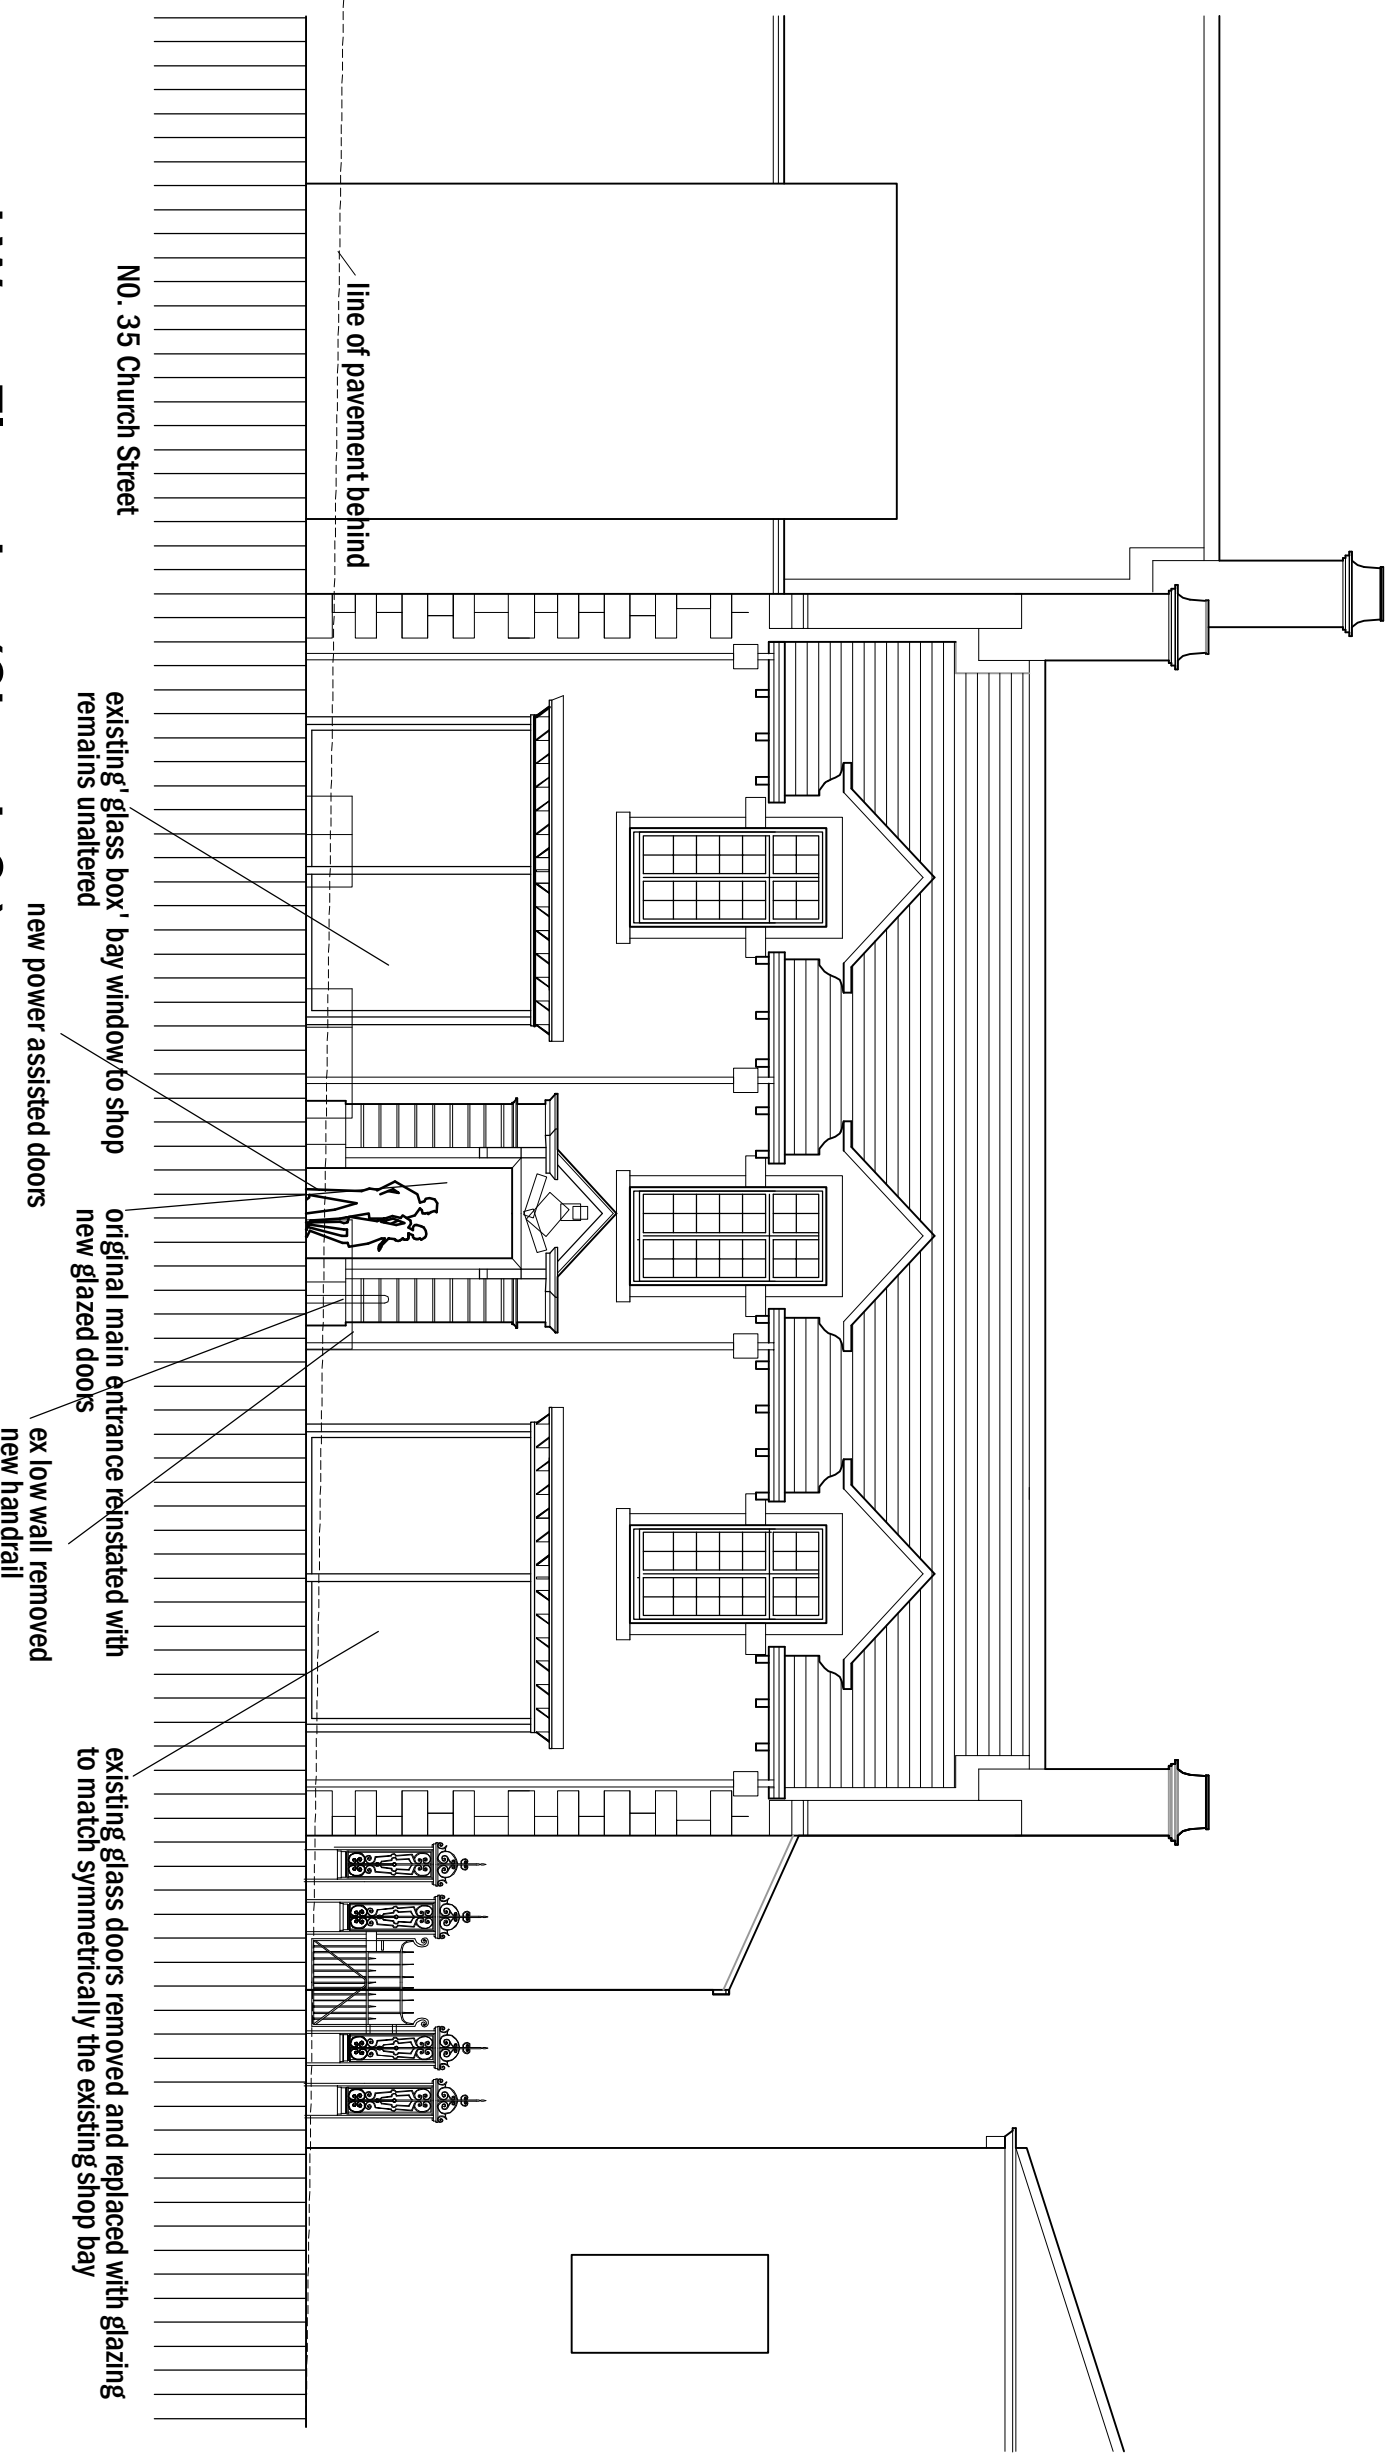

Proposed West Elevation (Church St)

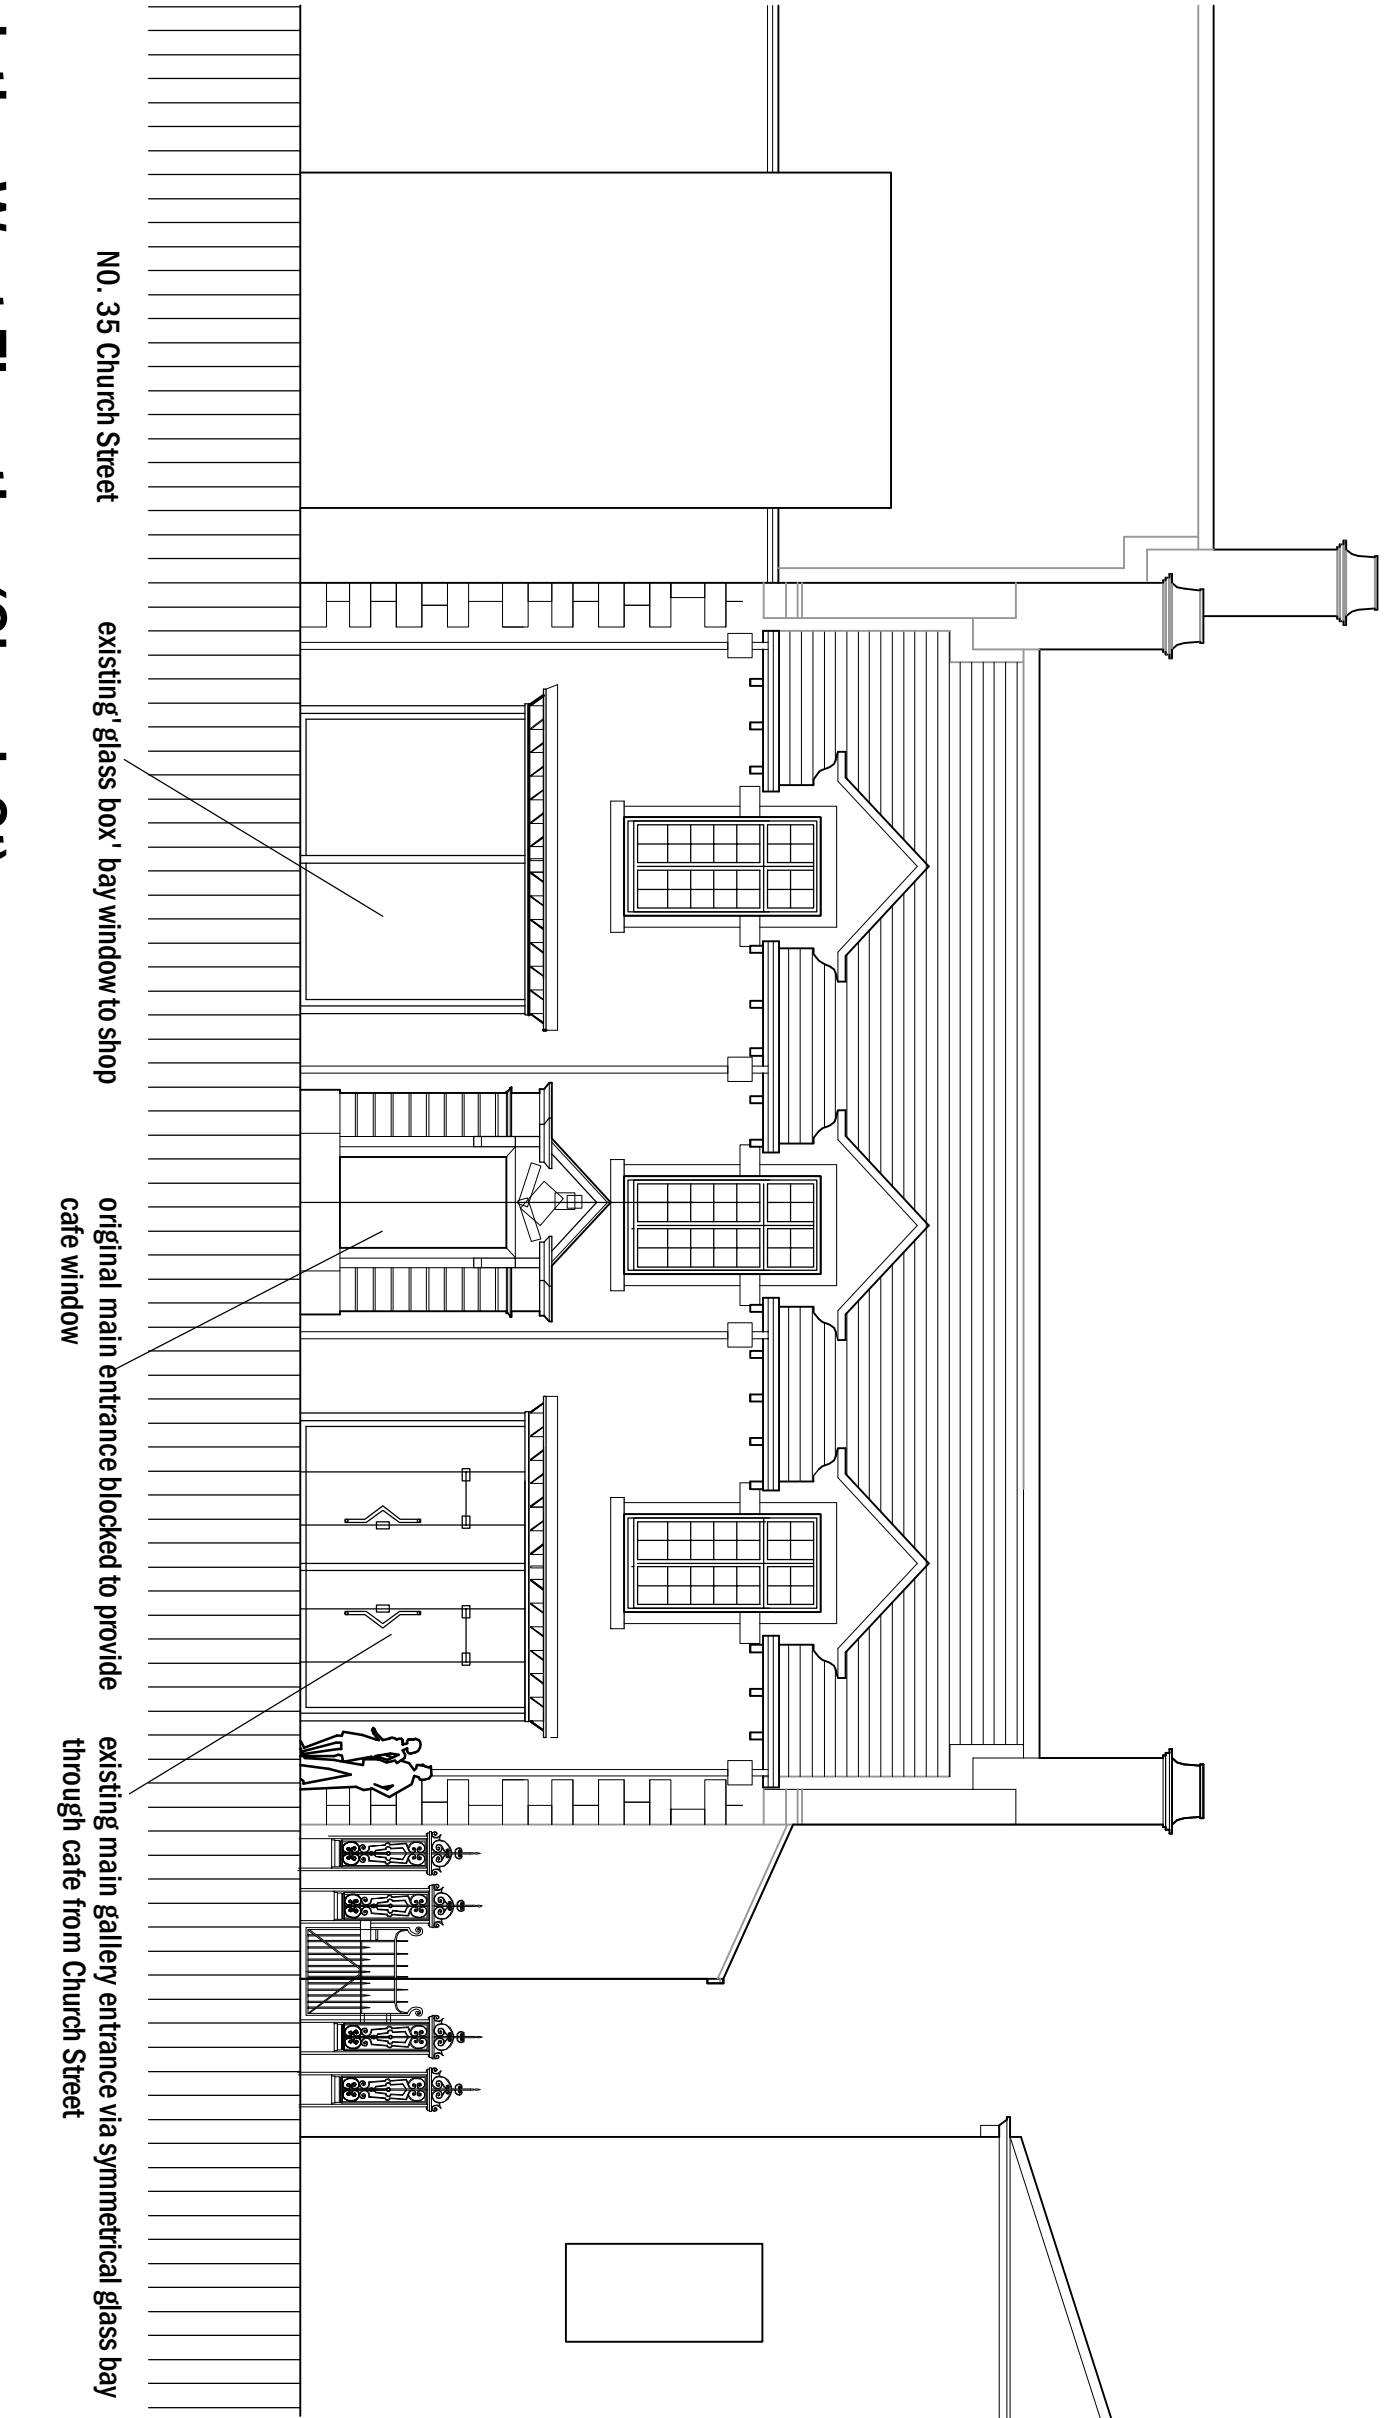

Existing West Elevation (Church St)