


2 Greenside
Hoylandswaine
S36 7JH

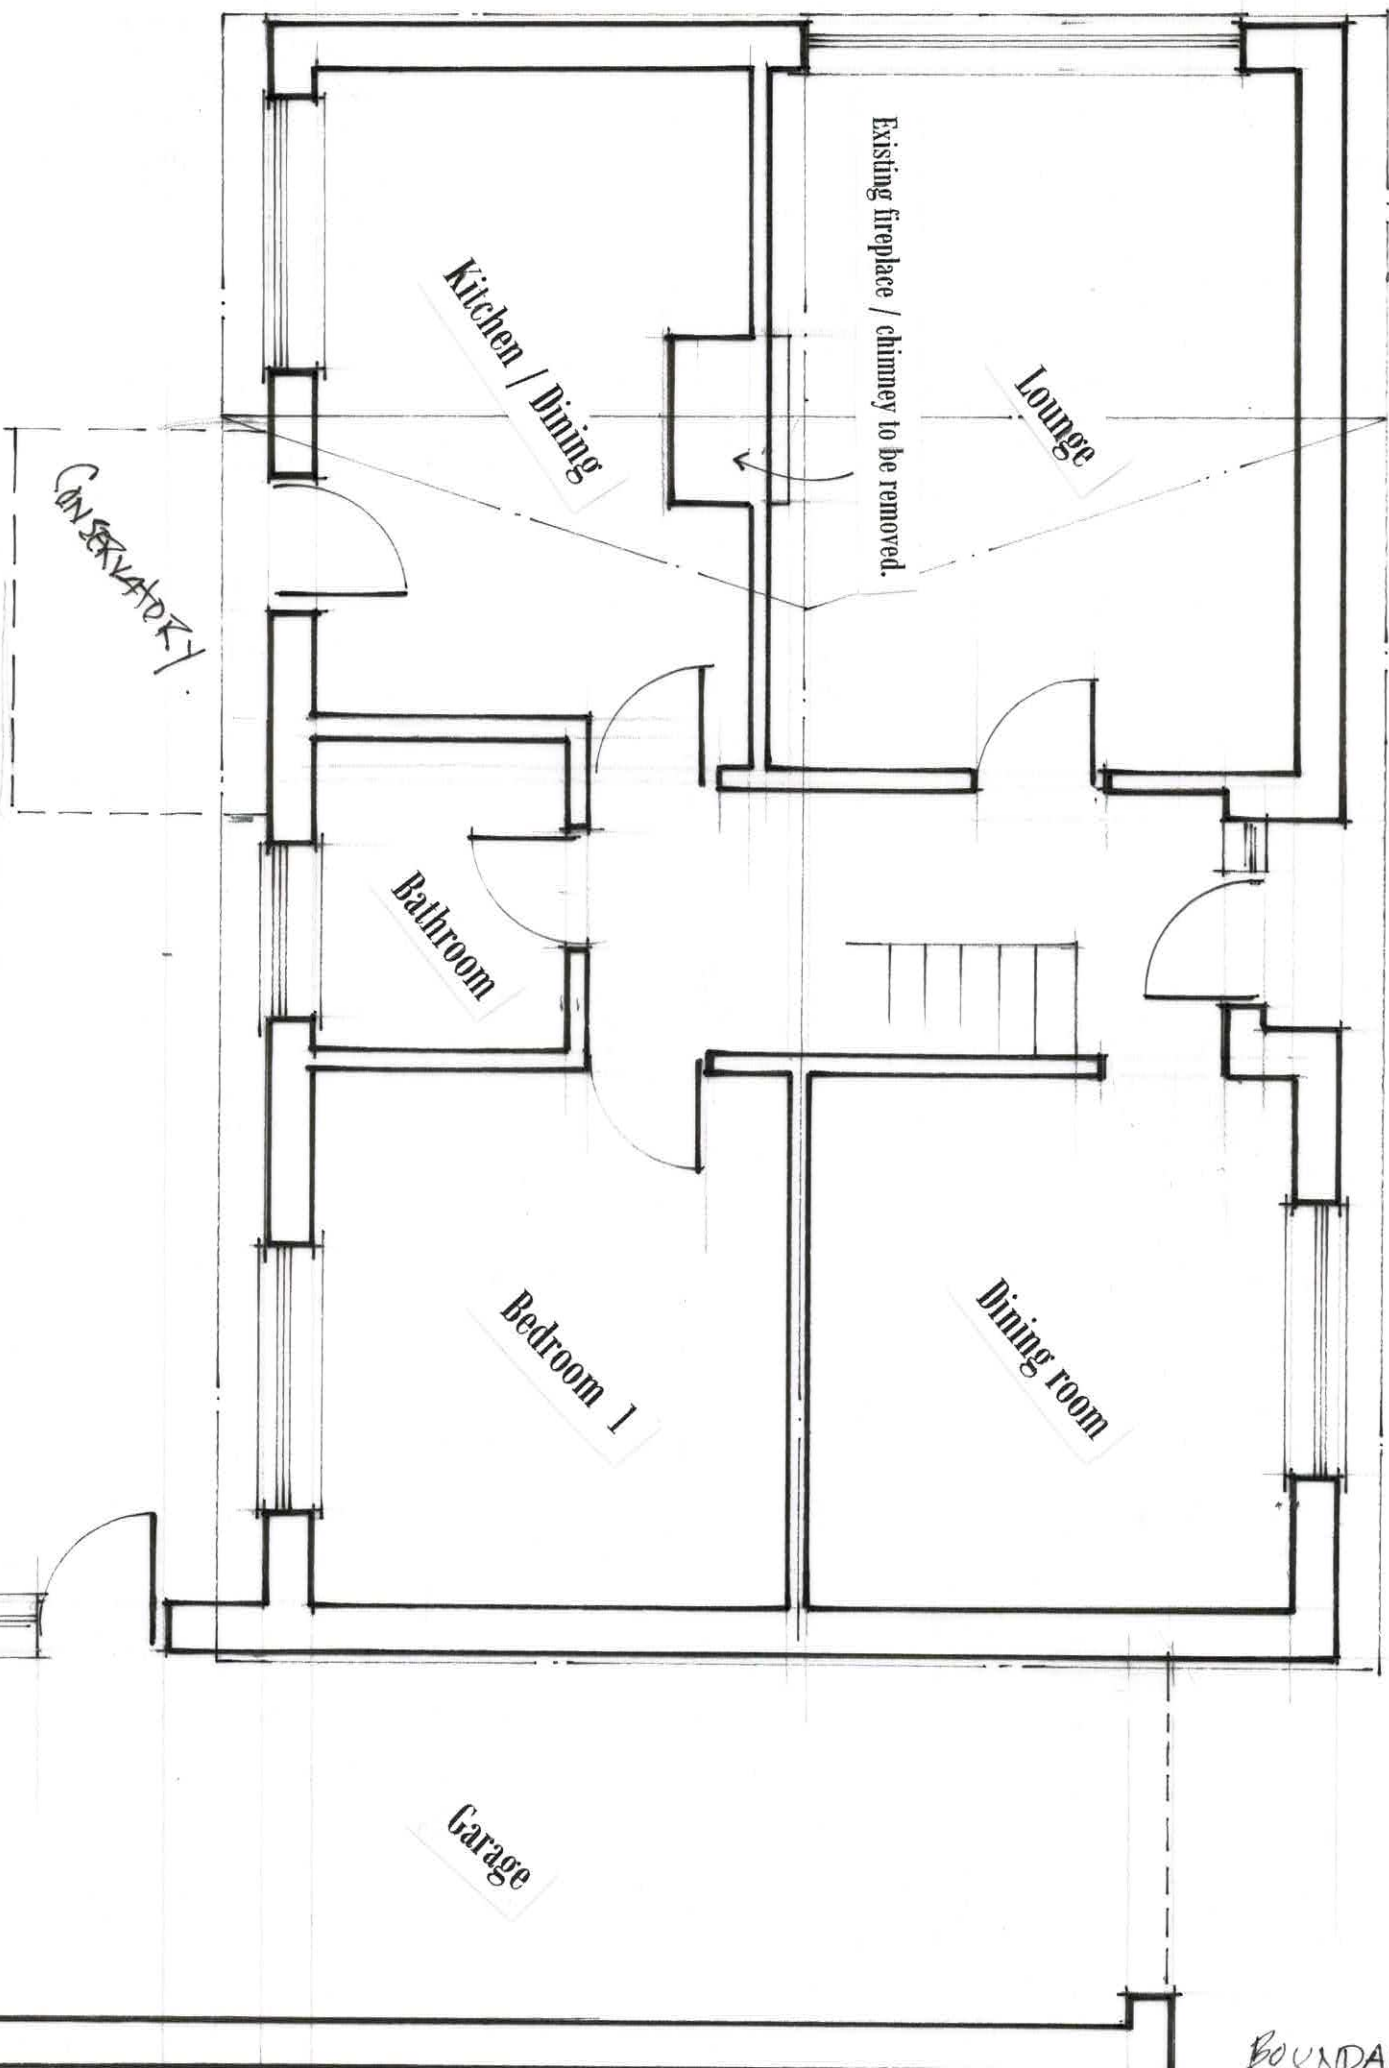

Existing Ground Floor layout
1 : 50 @ A3



Steel support beams to be installed to support the first floor / roof. All in accordance with the structural engineers calculations / details.

KODDING EYE.


NEW MH


Proposed Ground Floor Layout
1 : 50 @ A3

MB / 02


BOUNDARY

BOUNDARY

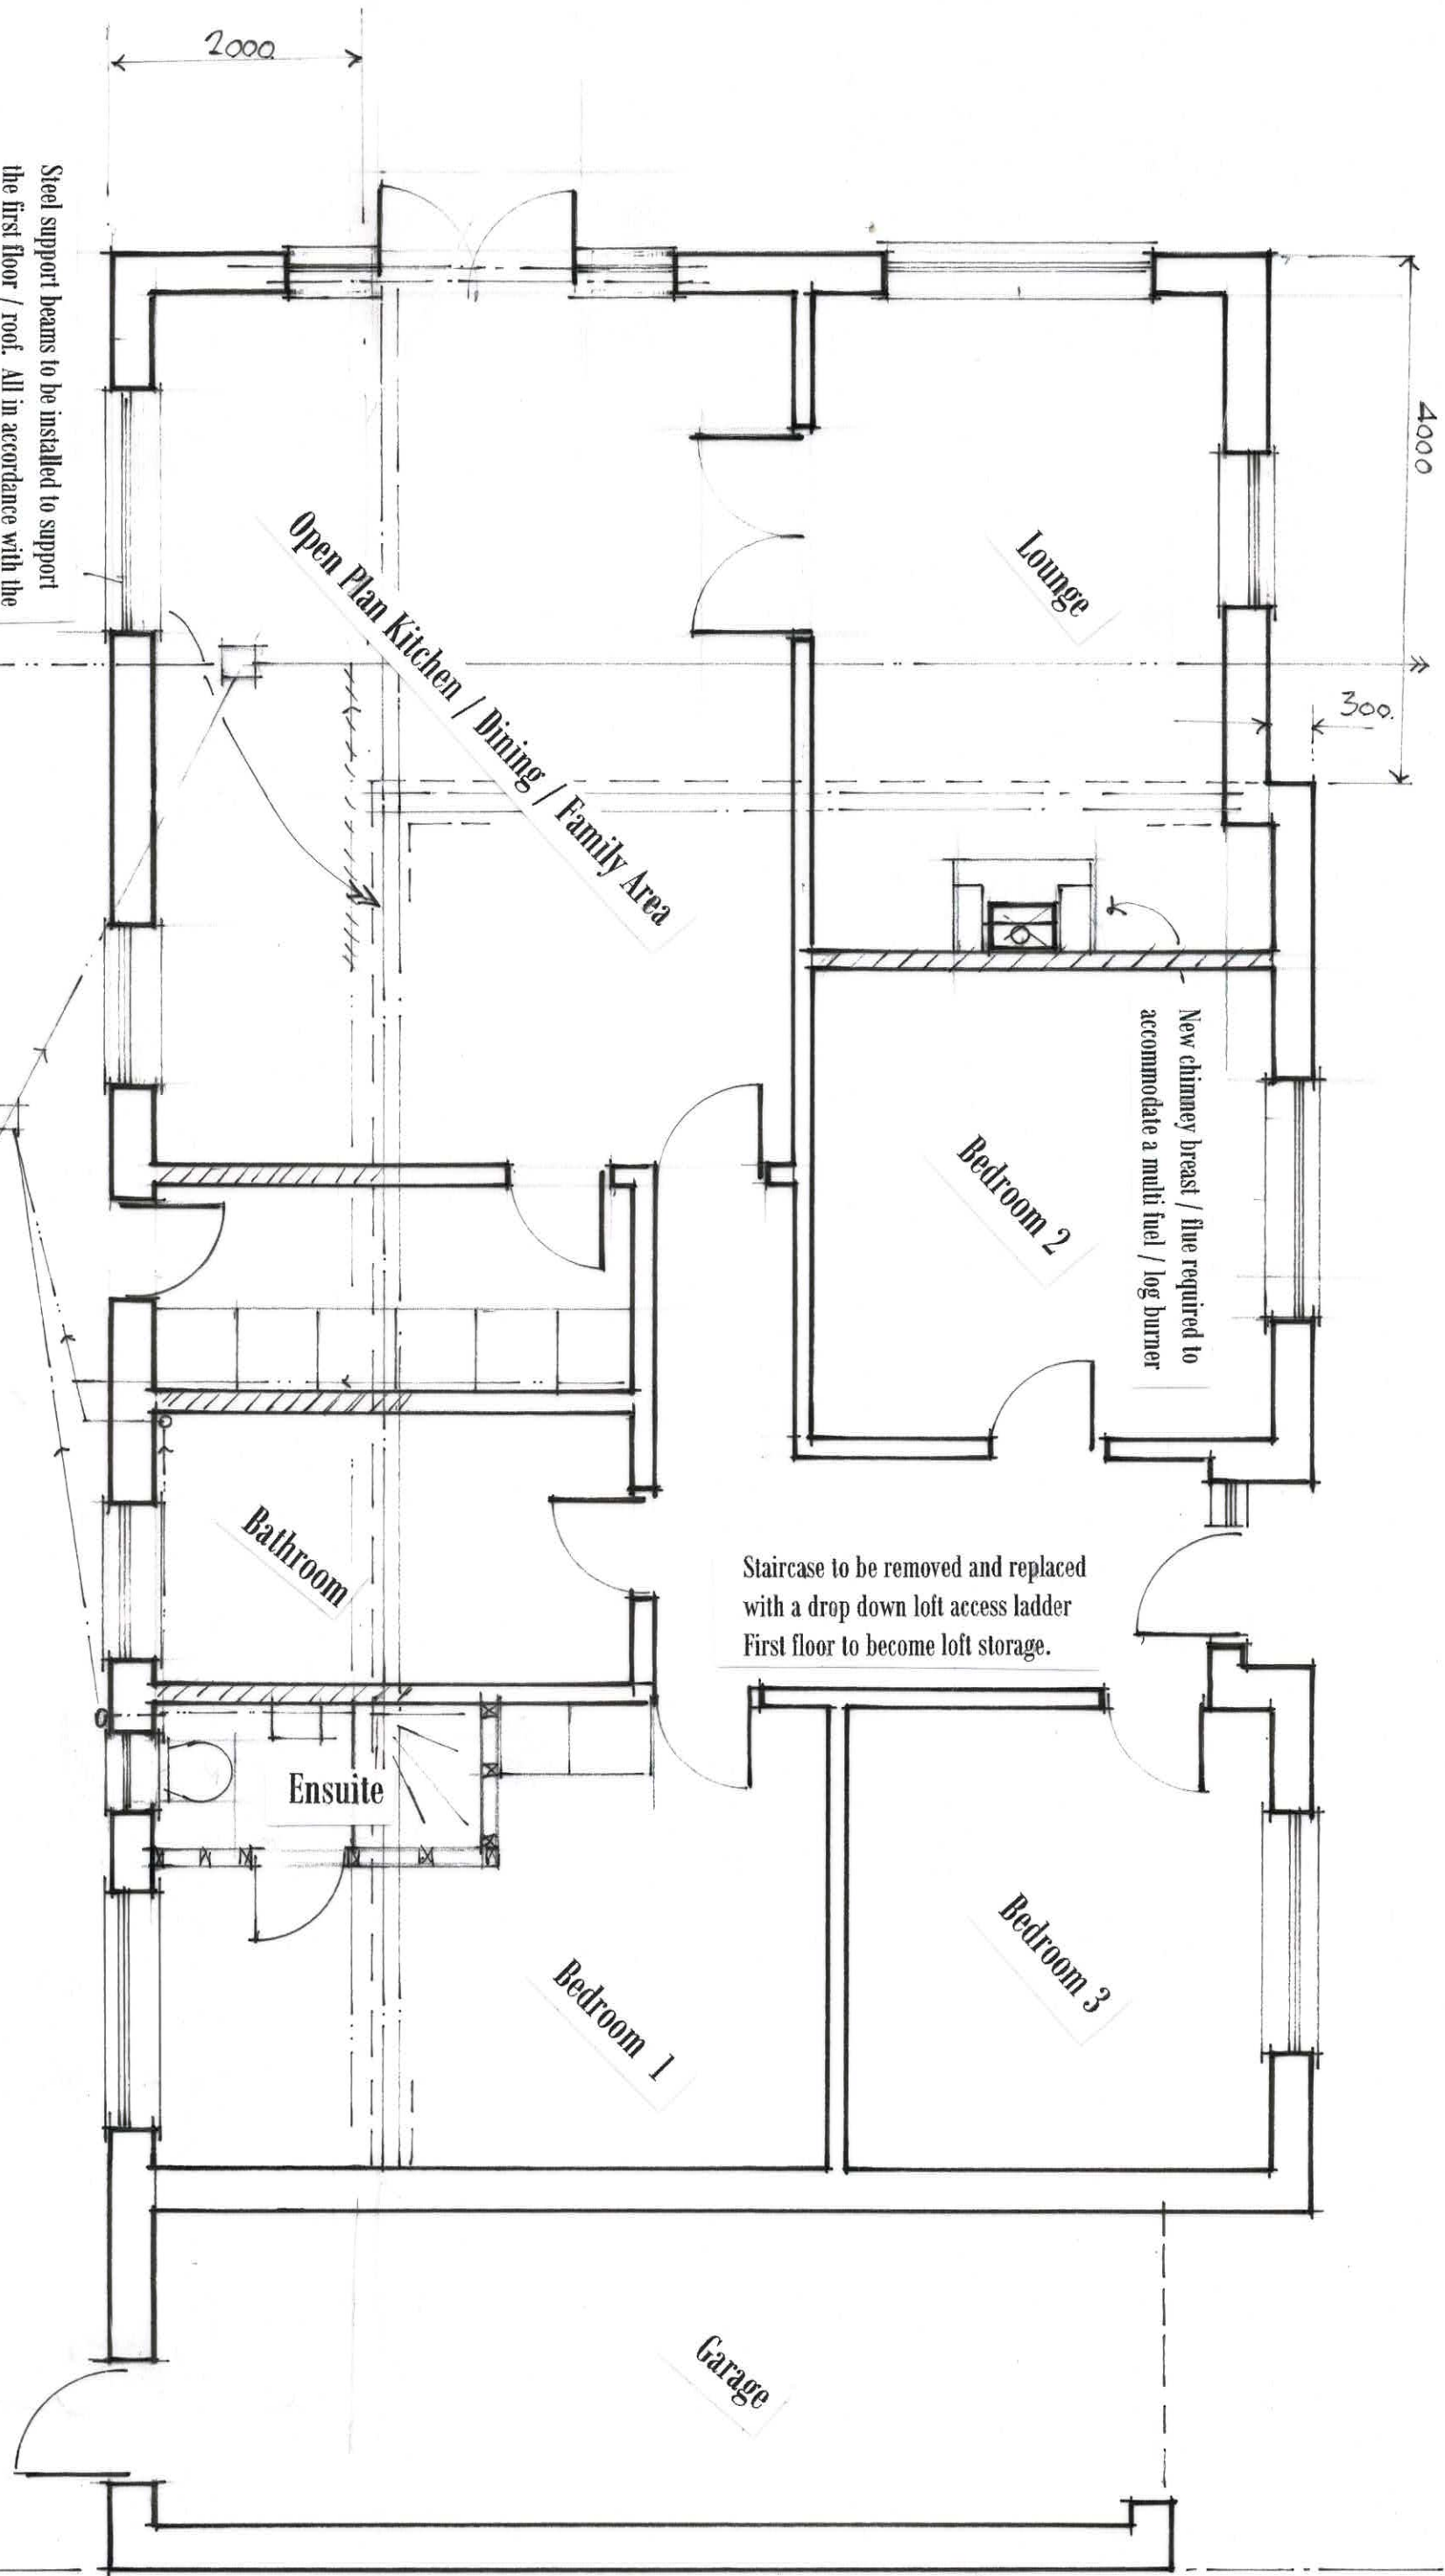


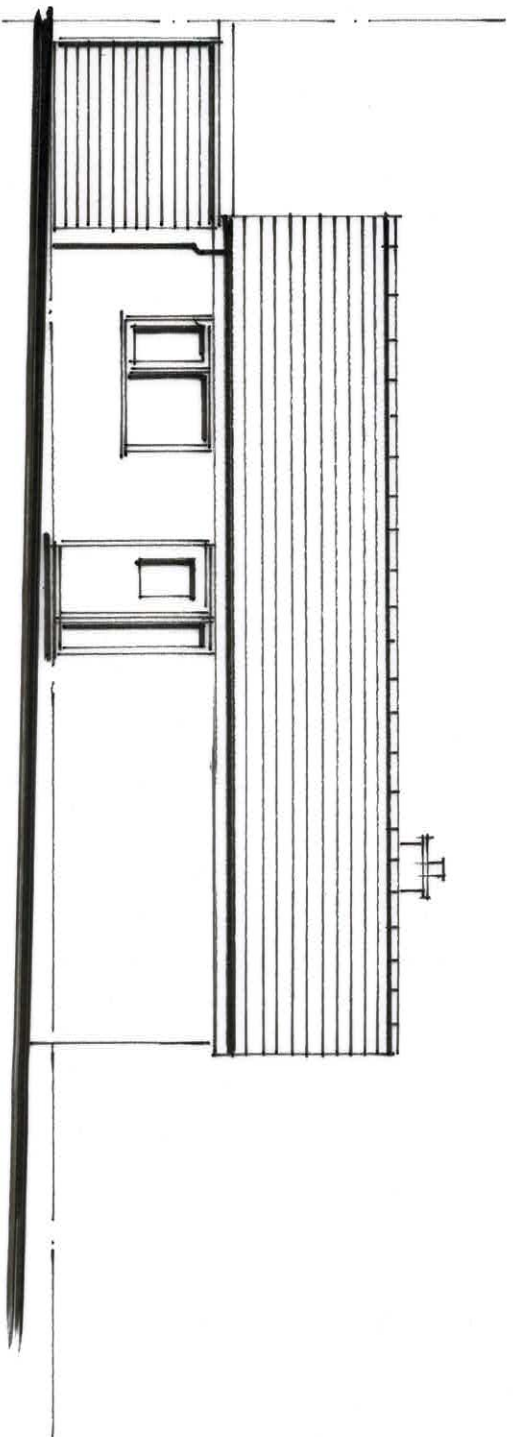


Front Elevation

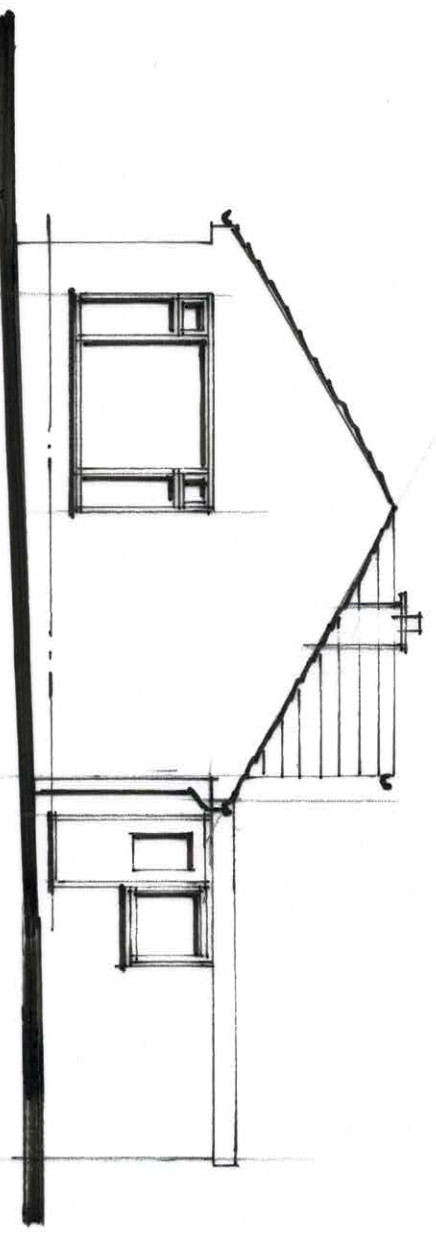

Side Elevation on 1

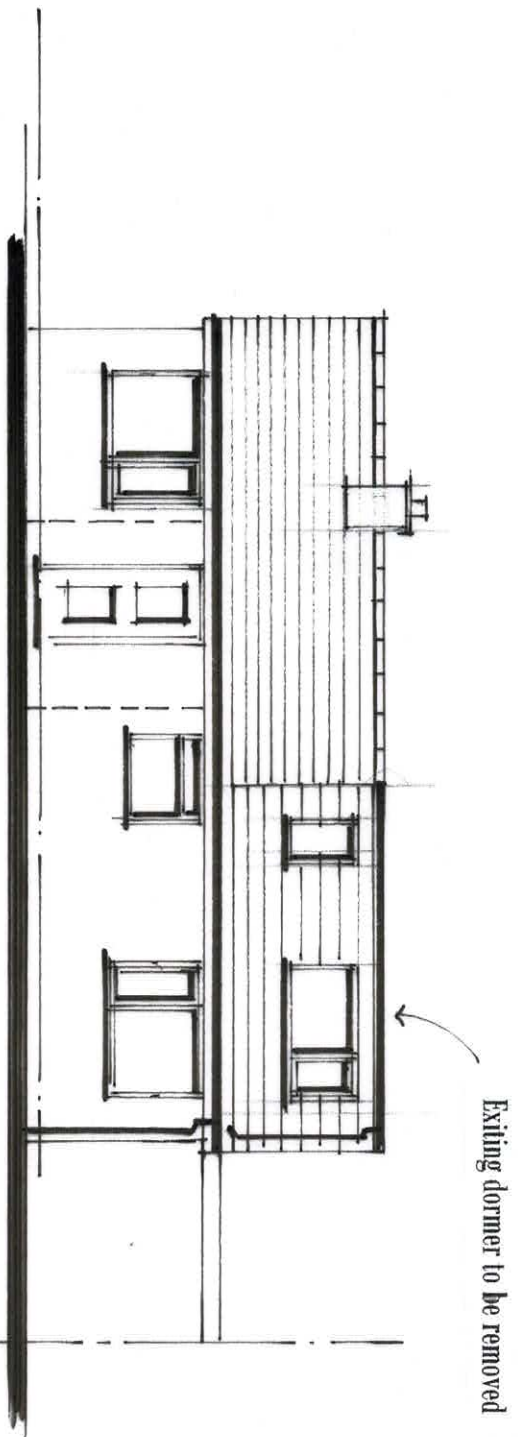


Rear Elevation

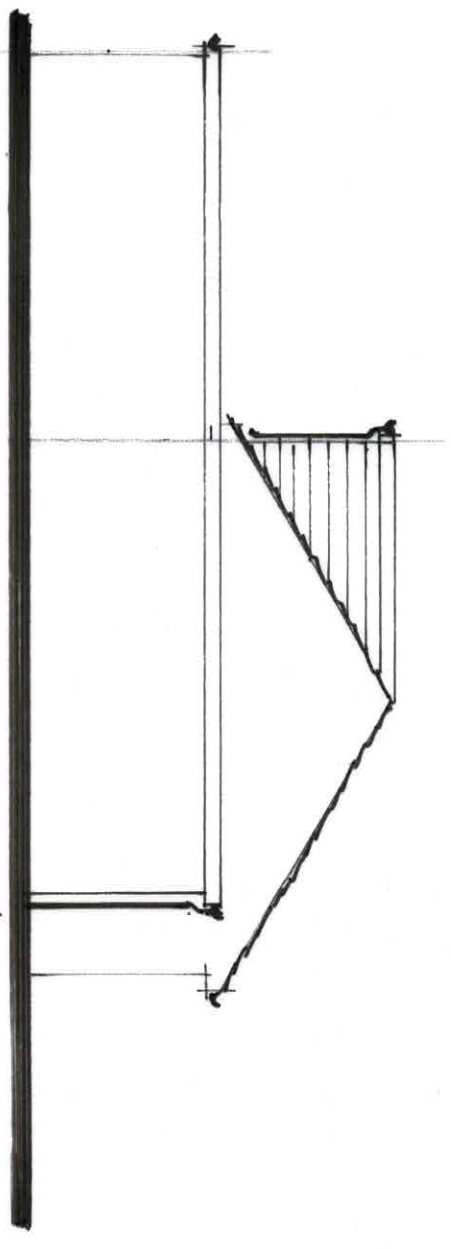

Side Elevation on 2


Existing Elevations

1 : 100 @ A3

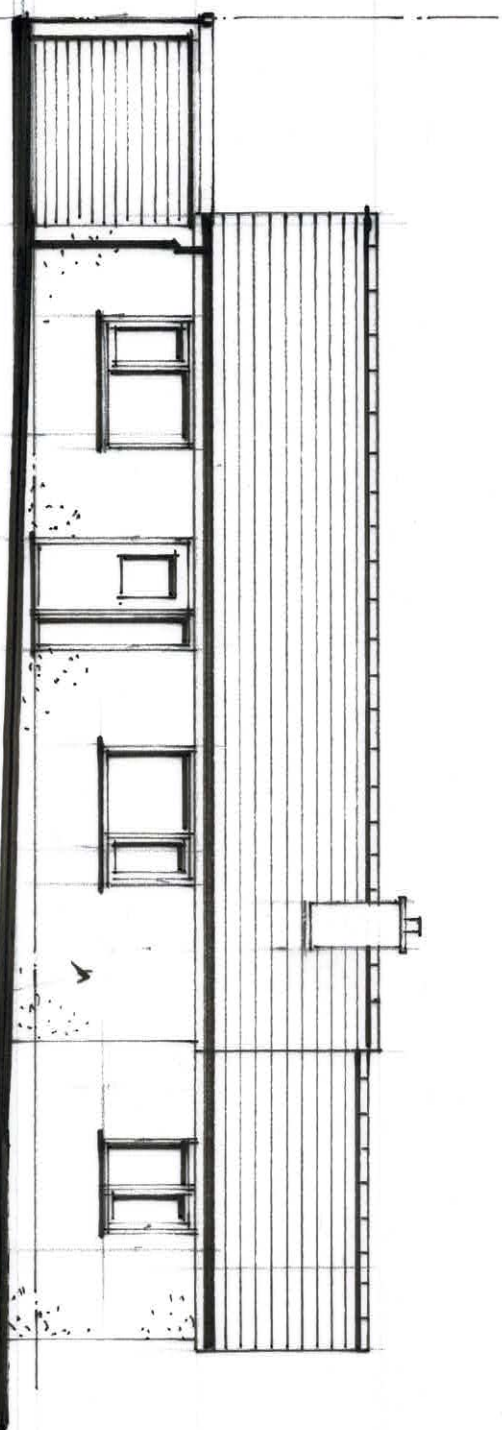


Front Elevation


RENDER to ALL
WALLS

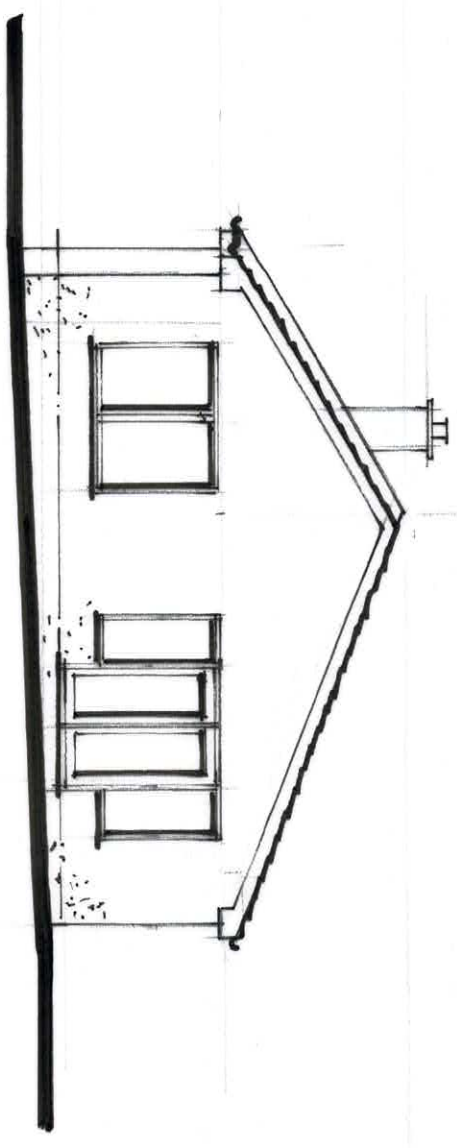

Side Elevation on 1

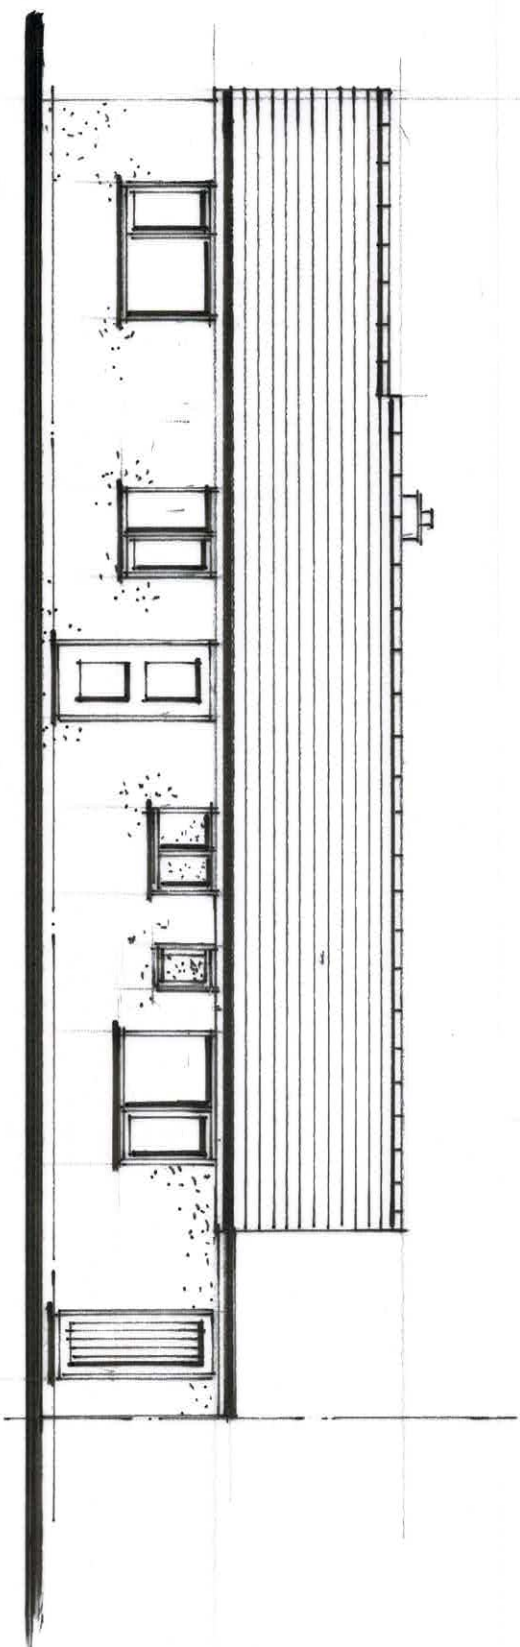


Rear Elevation

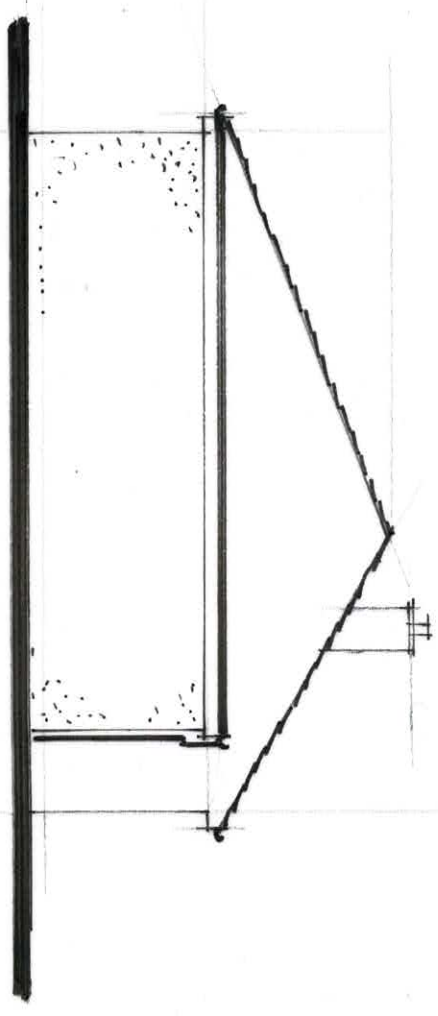

Side Elevation on 2

Proposed Elevations

1 100 @ A3

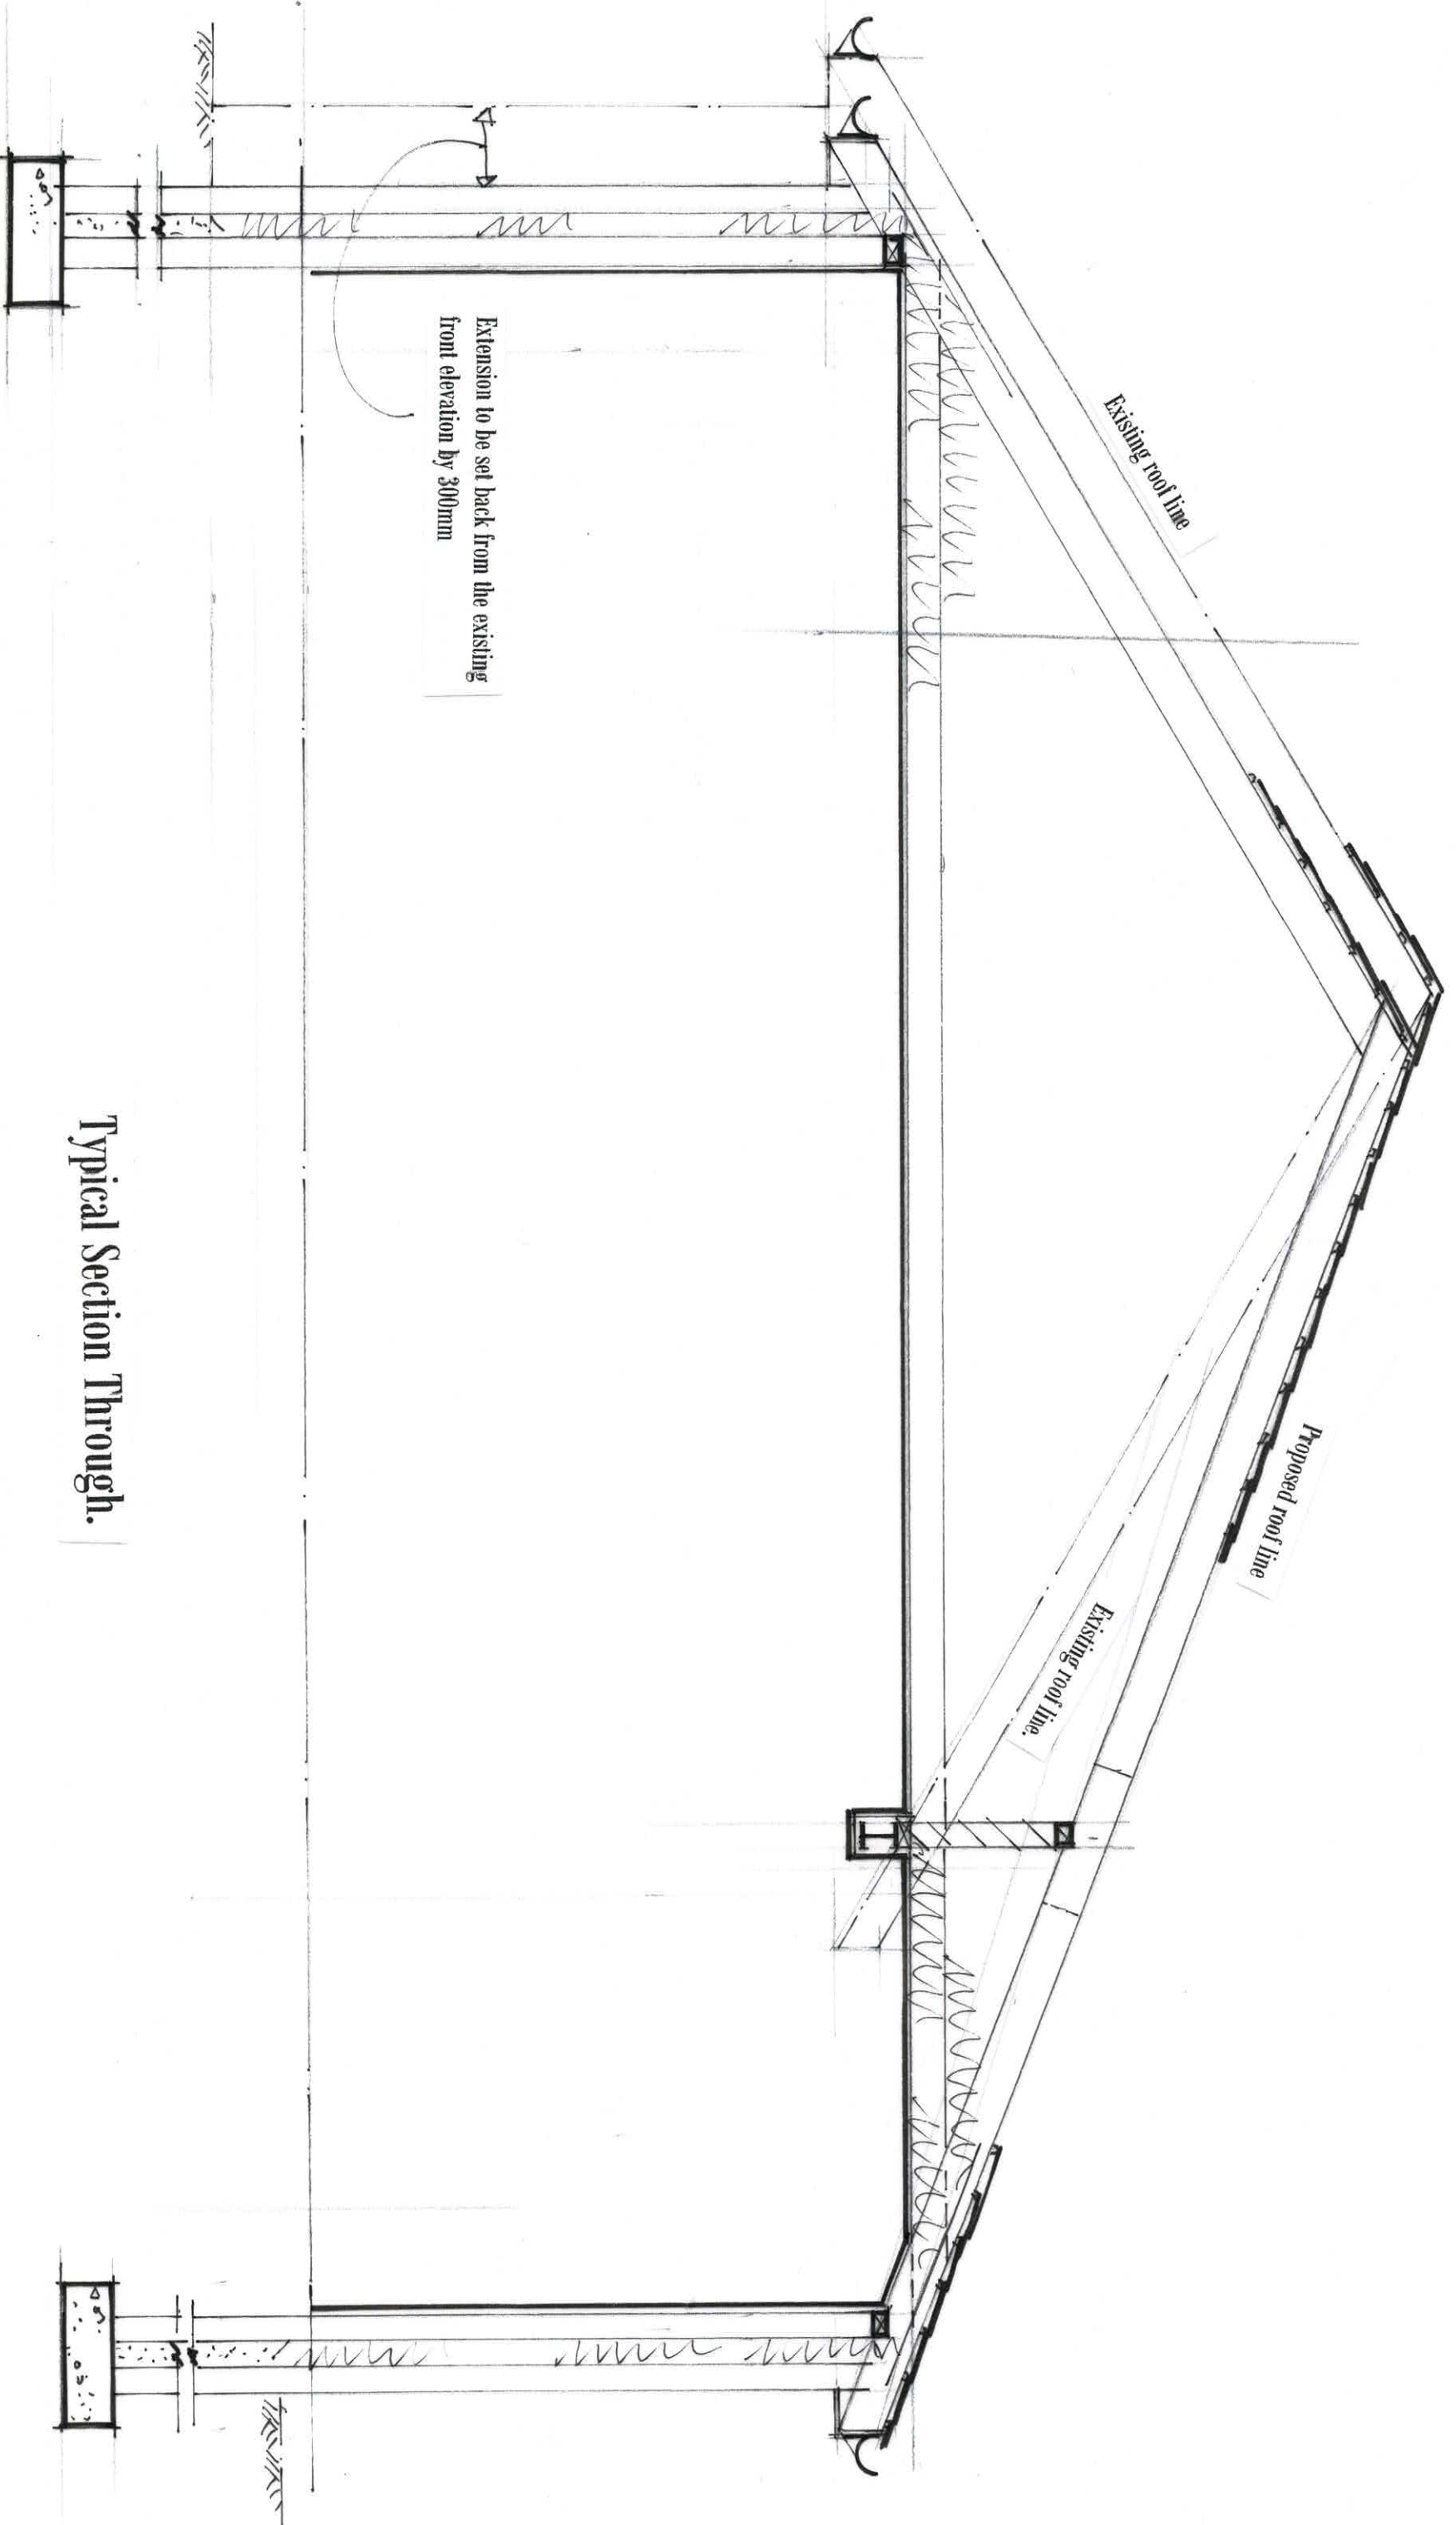

Typical Section Through.