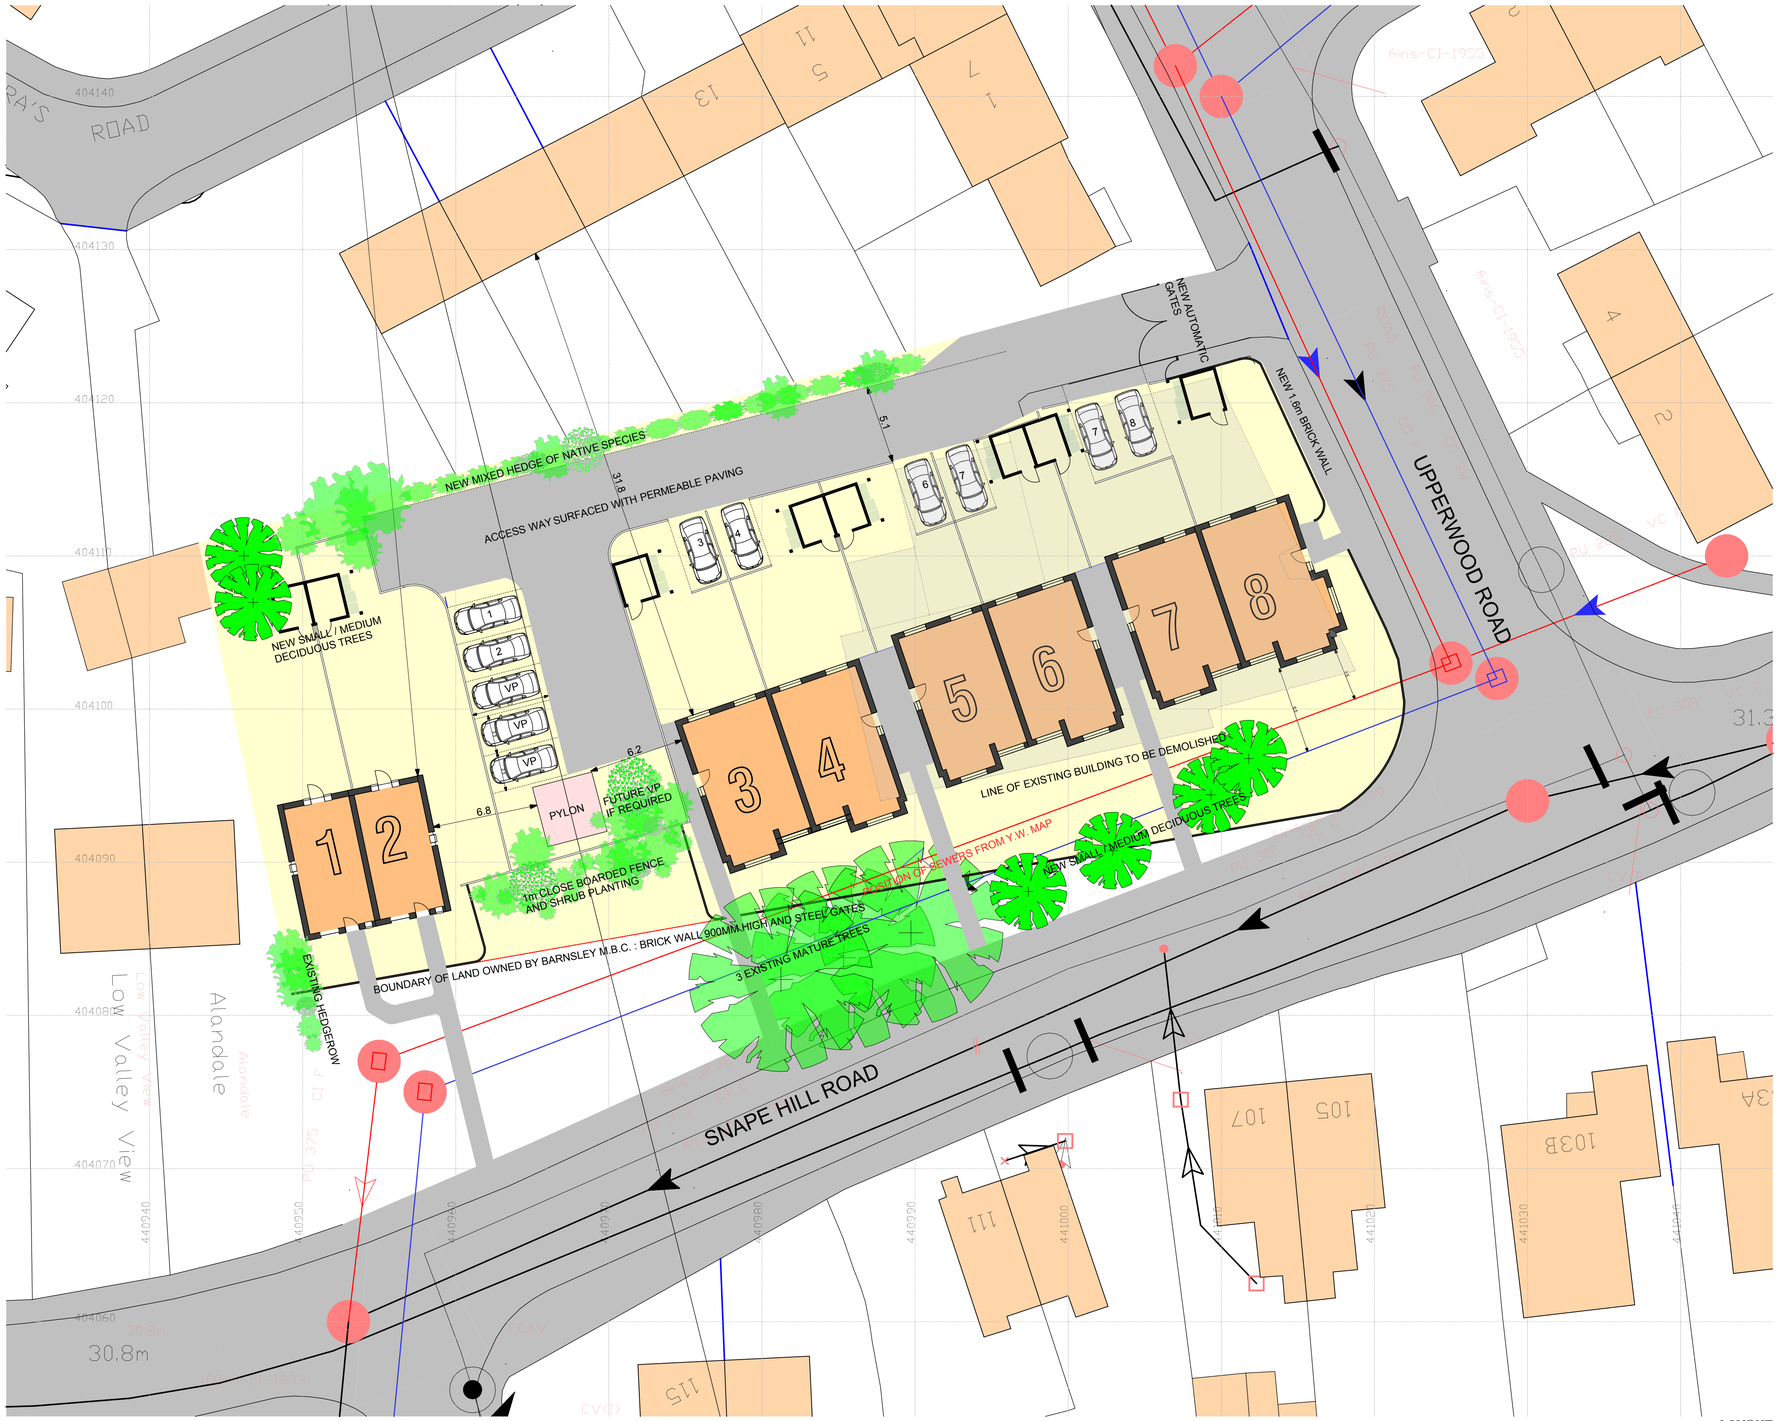


LAYOUT
1:200

A: Parking amended 11 05 11 NL

Revisions

Birkett Cole Lowe
ARCHITECTS
UNIT R1a, RIVERSIDE BLOCK
SHEAF BANK BUSINESS PARK, SHEFFIELD S2 3DA
TEL: 0114 258 9306 FAX: 0114 250 8509
email: bclarchitects@btconnect.com

Client
L.C.E.

Project
NEW DWELLINGS

Site
1 UPPERWOOD ROAD
DARFIELD
S73 9QR

Drawing
LAYOUT

Scale 1:200	Drawn By NL -
Paper size A1	First issued MAR 2011

1:200 0 2 4 6 8 10m

Status
PLANNING

Drawing Number
3490(0-)11A