

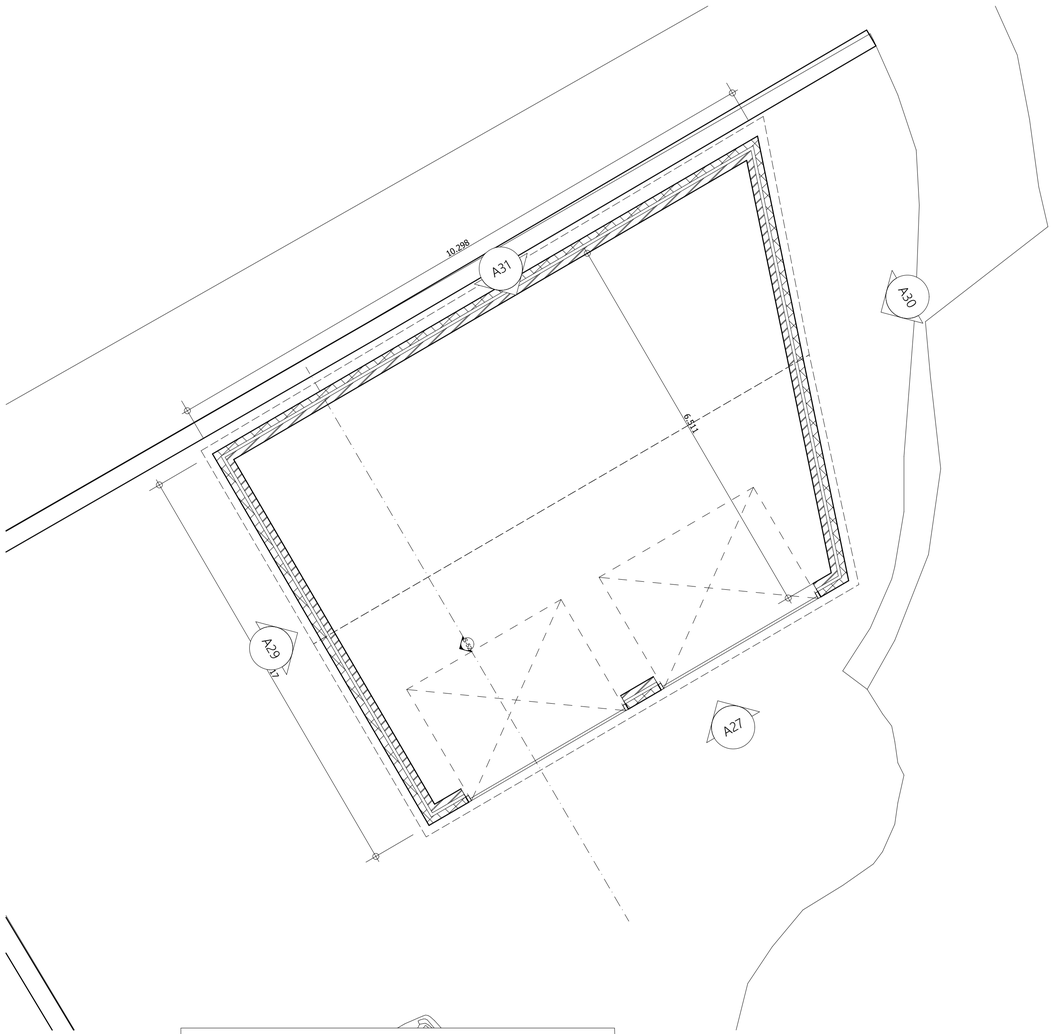



18 (19) 1:50

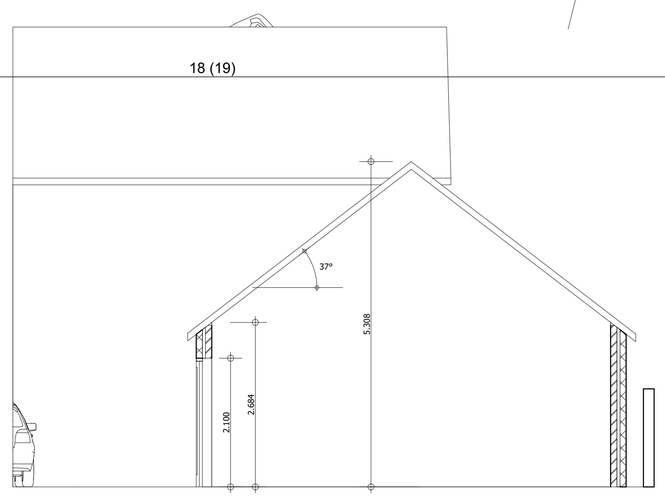


S-52 Building Section 1:50

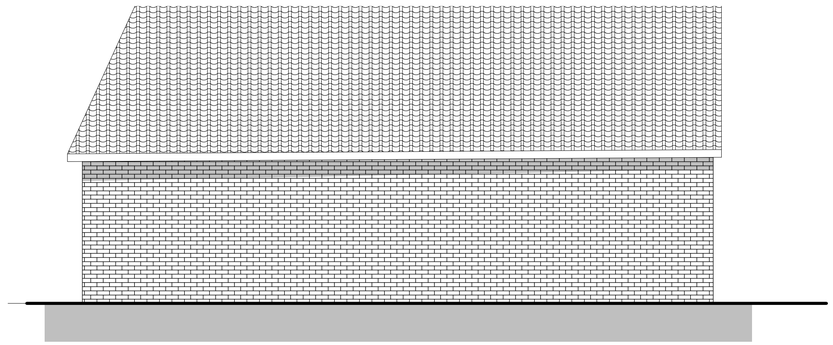


A31 Elevation 1:50

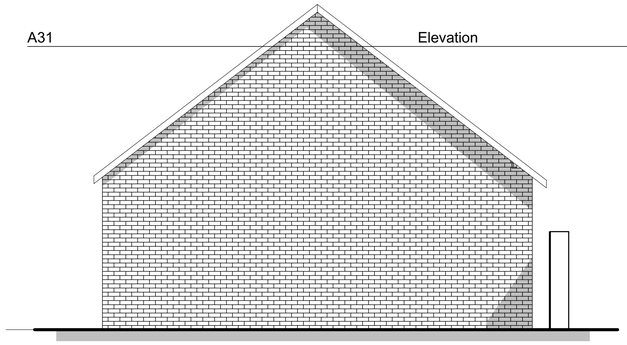

A30 Elevation 1:50

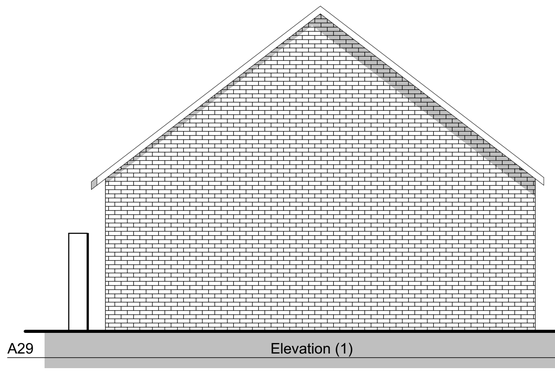

A29 Elevation (1) 1:50

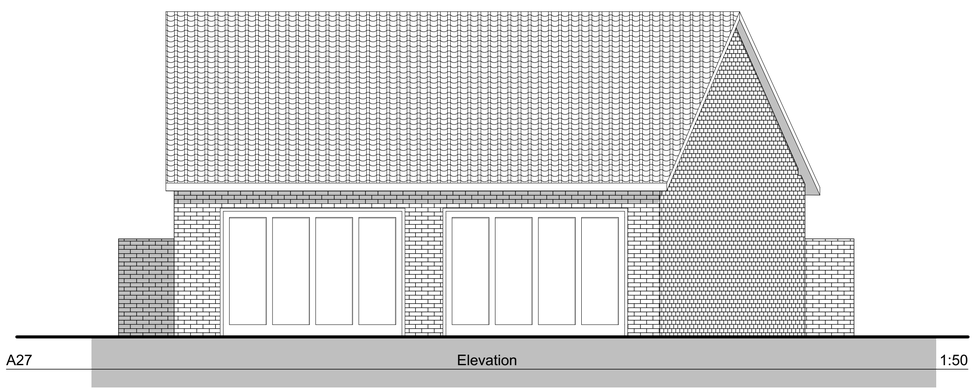

A27 Elevation 1:50

RevID	ChID	Change Name	Date

Client: Mr A Yeoman

Project: Proposed Double garage to 2 Middlewoods, Dodworth

Drawing Title: As Proposed Plan and Elevations

Scale: 1:50 **Date:**23/11/2020

Drawn By: AR **Rev:**

Drawing Nr: 2

Alan Robinson
Chartered Architect BA Dip Arch RIBA BSc (Hons)
2 Gawber Road, Barnsley S75 2AF
Tel/Fax 01226 286066
Mob: 07947808933