DETAIL AREA: ACCESS TO WALLED GARDEN/ FROM THE MUSEUM AND SOUTH TERRACE

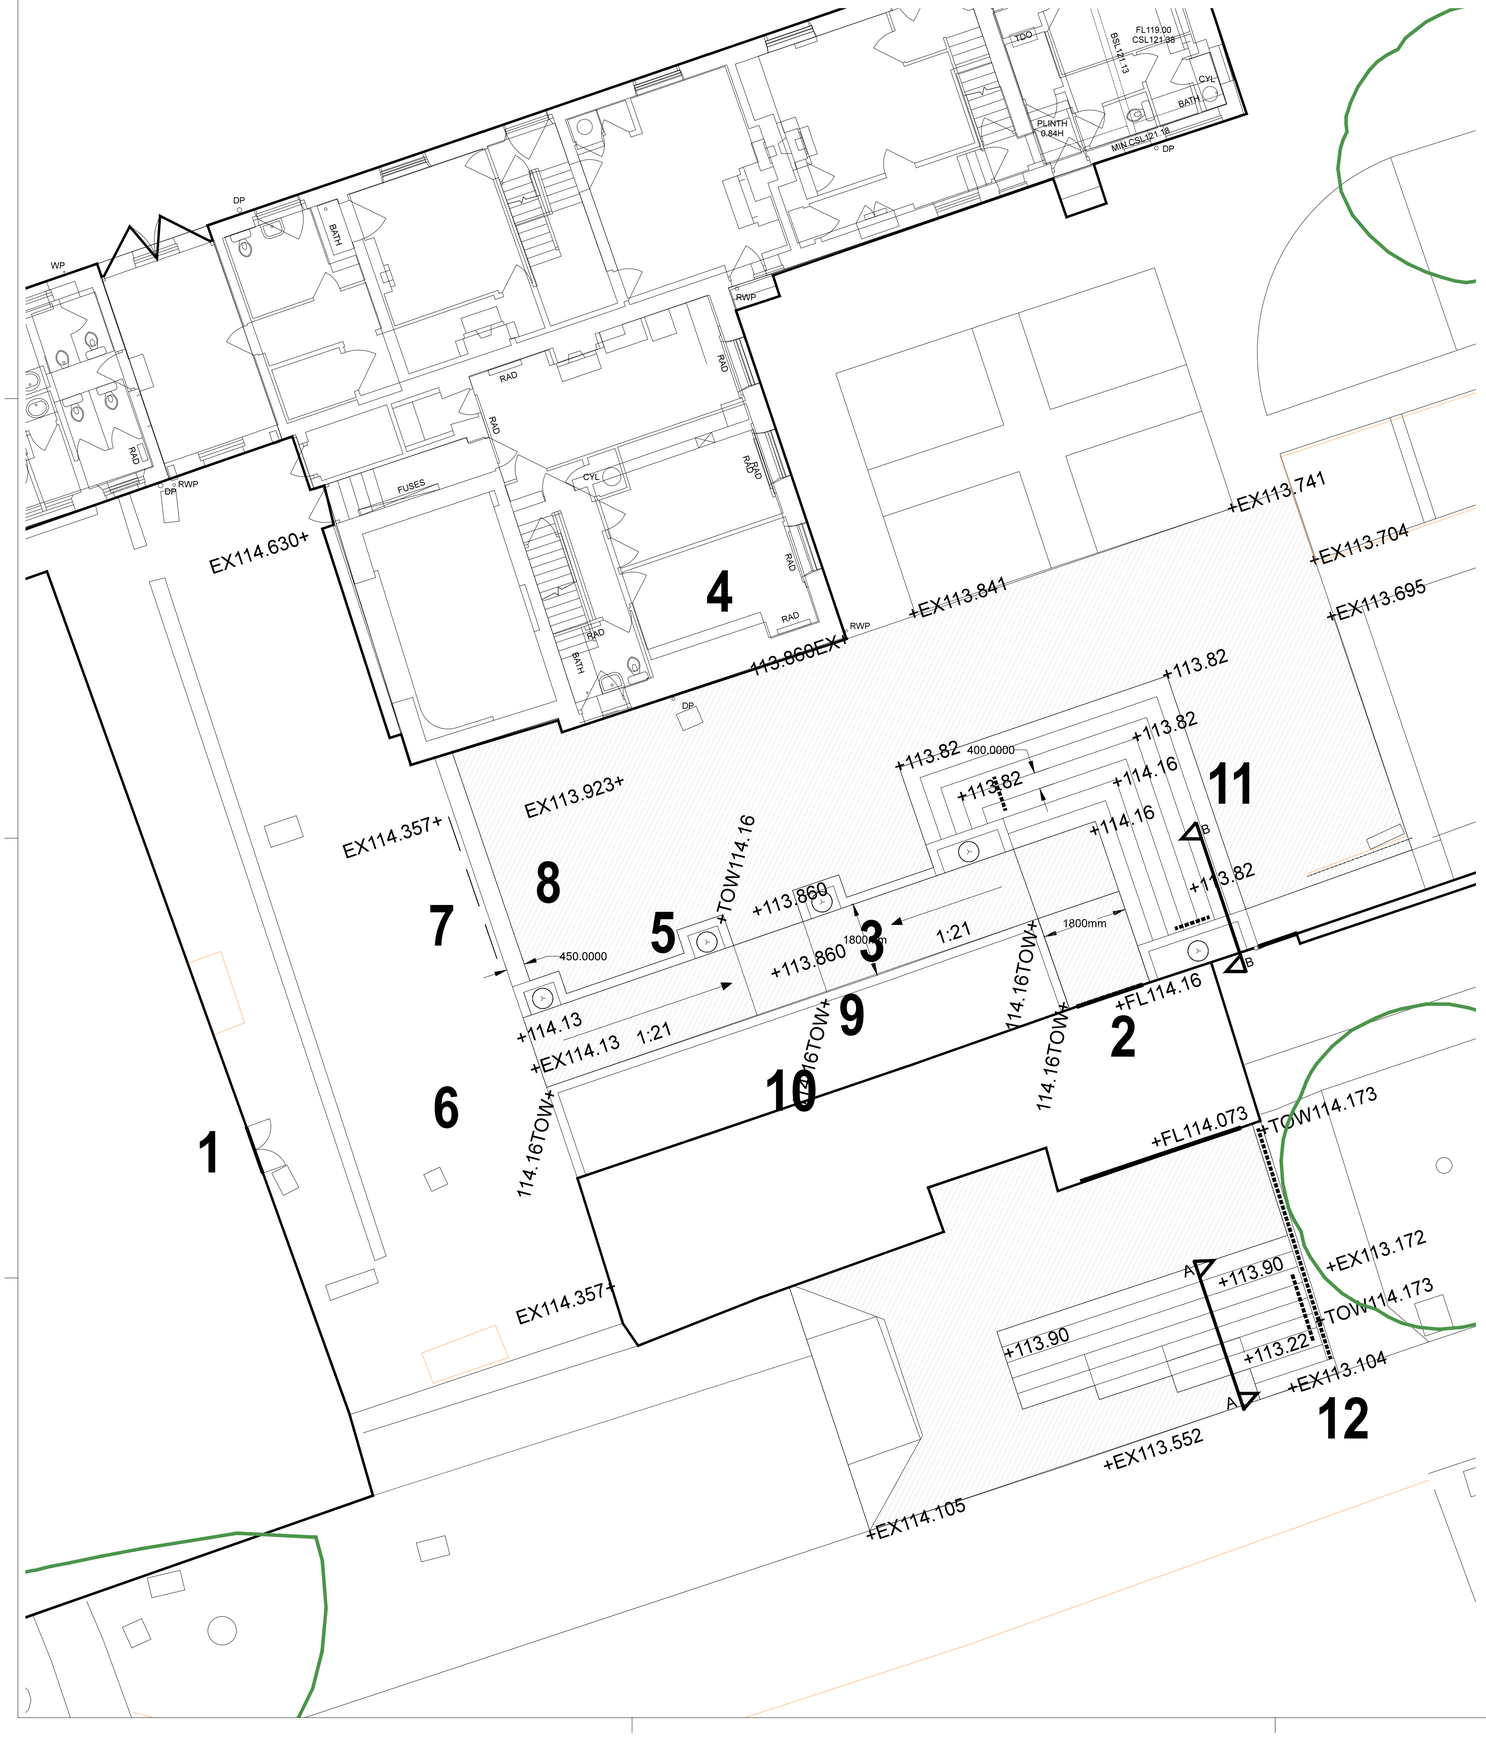

LEGEND:

1-Existing door to museum

2-Enlarged door and proposed primary access

3-DDA compliant ramp connecting Walled Garden and the Service Wing

4-Existing Gardeners Cottage

5-Topiary within brick planters

6-Service Wing courtyard

7-Text carved into stone surface/Historic relationship between the walled garden and the service wing

8-Bespoke rustic style timber clad seat retaining level change

9-Herbacious cottage style planting (ref drawing CHP_PLI_S2_DR_SW4_0310 palette 3)

10-Existing Border

11- New steps into the walled garden

12- DDA compliant access from the South Terrace

Materials:

2-Georgian solid wooden double door
2 Planked Panel double doors
Panel V-groove
Glazing None

3a Surface — Marshalls Greenmoor Yorkstone paving
Pattern Transverse stretcher bond
Thickness 50mm
Face Riven finish

3b Walls
Bricks to match existing
Pattern to match existing

8-Seat
Cladding Timber English Ash
Cladding dimension 20 x 95mm
Seat Height 450mm
Seat Width 450mm

11/12 Yorkstone steps
Edge bull nosed
Texture Sawn
Tread 400mm
Thickness 50mm
Hand Rails Ref detail below

Proposed Access Visuals

1:20 Detail section of A

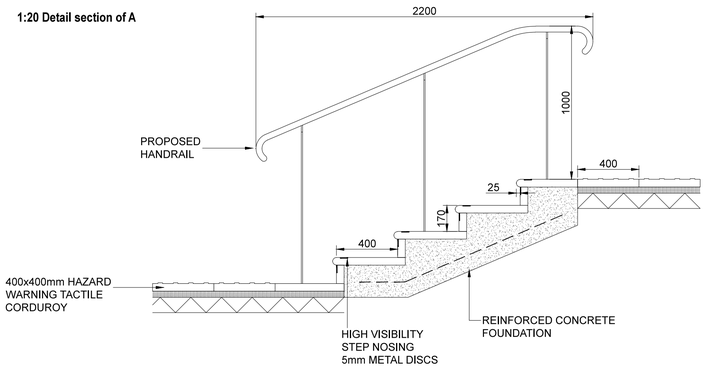

1:20 Detail section of B

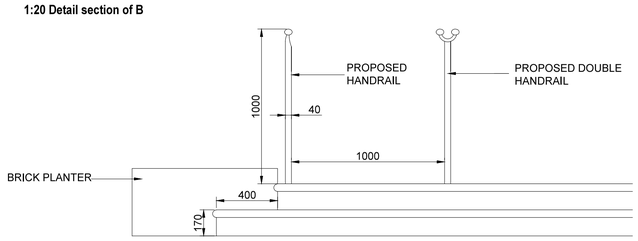

DRAWING NOTES:

GENERAL:
1. COPYRIGHT OF THIS DRAWING IS VESTED IN PLINCKE AND IT MUST NOT BE COPIED OR REPRODUCED WITHOUT CONSENT.
2. DO NOT SCALE FROM THIS DRAWING - DIMENSIONS GOVERN. IF IN DOUBT, ASK!
3. ALL DIMENSIONS ARE IN MILLIMETRES UNLESS NOTED OTHERWISE. ONLY FIGURED DIMENSIONS ARE TO BE TAKEN FROM THIS DRAWING.
4. ALL DIMENSIONS SHALL BE VERIFIED ON SITE BEFORE PROCEEDING WITH THE WORK. ALL CONTRACTORS MUST VISIT SITE AND BE RESPONSIBLE FOR TAKING AND CHECKING ALL DIMENSIONS RELATIVE TO THEIR WORK.
5. PLINCKE SHALL BE NOTIFIED IMMEDIATELY BY EMAIL, OF ANY DISCREPANCIES.
6. PLINCKE ACCEPT NO LIABILITY FOR ANY EXPENSE, LOSS OR DAMAGE OF WHATSOEVER NATURE AND HOWEVER ARISING FROM ANY VARIATION MADE TO THIS DRAWING OR IN THE EXECUTION OF THE WORK TO WHICH IT RELATES WHICH HAS NOT BEEN REFERRED TO THEM AND PRIOR APPROVAL OBTAINED.
7. ALL PLINCKE DRAWINGS TO BE READ IN CONJUNCTION WITH ALL RELEVANT ARCHITECTURAL, C&S ENGINEERS AND M&E ENGINEERS DRAWINGS AND SPECIFICATIONS.

REFERENCE FILES:
1. THIS DRAWING IS BASED ON THE FOLLOWING EXTERNAL CONSULTANTS DRAWINGS:

CONSULTANT	REFERENCE FILE	DATE RECEIVED

HEALTH, SAFETY & ENVIRONMENTAL INFORMATION:
1. IT IS ASSUMED THAT ALL WORKS ON THIS DRAWING WILL BE CARRIED OUT BY A COMPETENT CONTRACTOR AND, WHERE APPROPRIATE, WORKING TO AN APPROVED METHOD STATEMENT.
2. THIS DRAWING IS TO BE READ IN CONJUNCTION WITH ALL OTHER HAZARDS / RISKS WHICH HAVE BEEN IDENTIFIED AND RECORDED WITHIN THE PRE-CONSTRUCTION INFORMATION PACK AND / OR THE CONSTRUCTION PHASE H&S PLAN.
3. IN ADDITION TO THE HAZARDS / RISKS NORMALLY ASSOCIATED WITH THE TYPES OF WORK DETAILED ON THIS DRAWING, NOTE THE FOLLOWING:

ITEM N°	RISK REGISTER DETAILS

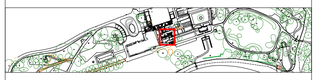

Key

- 1:60 — PROPOSED GRADIENT & DIRECTION OF FALL
- +12.345 TOW — PROPOSED LEVEL TOP OF WALL
- +12.345 FL — PROPOSED LEVEL AT BUILDING THRESHOLD
- +12.345 EX — EXISTING LEVEL TO BE RETAINED
- +12.345 — PROPOSED LEVEL
- DETAIL SECTION LINES
- YORKSTONE PAVING MARSHALLS GREENMOOR RUSTIC 50MM THICK, 600MM X RANDOM LENGTHS RIVEN FACE

REV	DESCRIPTION	DRAWN	CHECK	DATE
P01	STAGE 1, PLANNING PROPOSALS	SS	AA	05/05/16

KEY PLAN

CLIENT

BARNSLEY Metropolitan Borough Council · CANNON HALL HISTORIC PARK & GARDENS · LOTTERY FUNDED

plincke.
MANCHESTER t:0161 237 9223 e:north@plincke.co.uk
LONDON t:0207 739 3330 e:london@plincke.co.uk

PROJECT TITLE: CANNON HALL PARKS FOR PEOPLE

DRAWING TITLE: WALLED GARDEN: PROPOSED PRIMARY ACCESS

SCALE @ A1: 1:100

DATE: 05/05/16

PROJECT No.	DRAWING No.	REVISION
0292	CHP_PLI_S2_DR_LC4_0222	P01

SCALE BAR @ 1:200
0 2 4 10 18m