


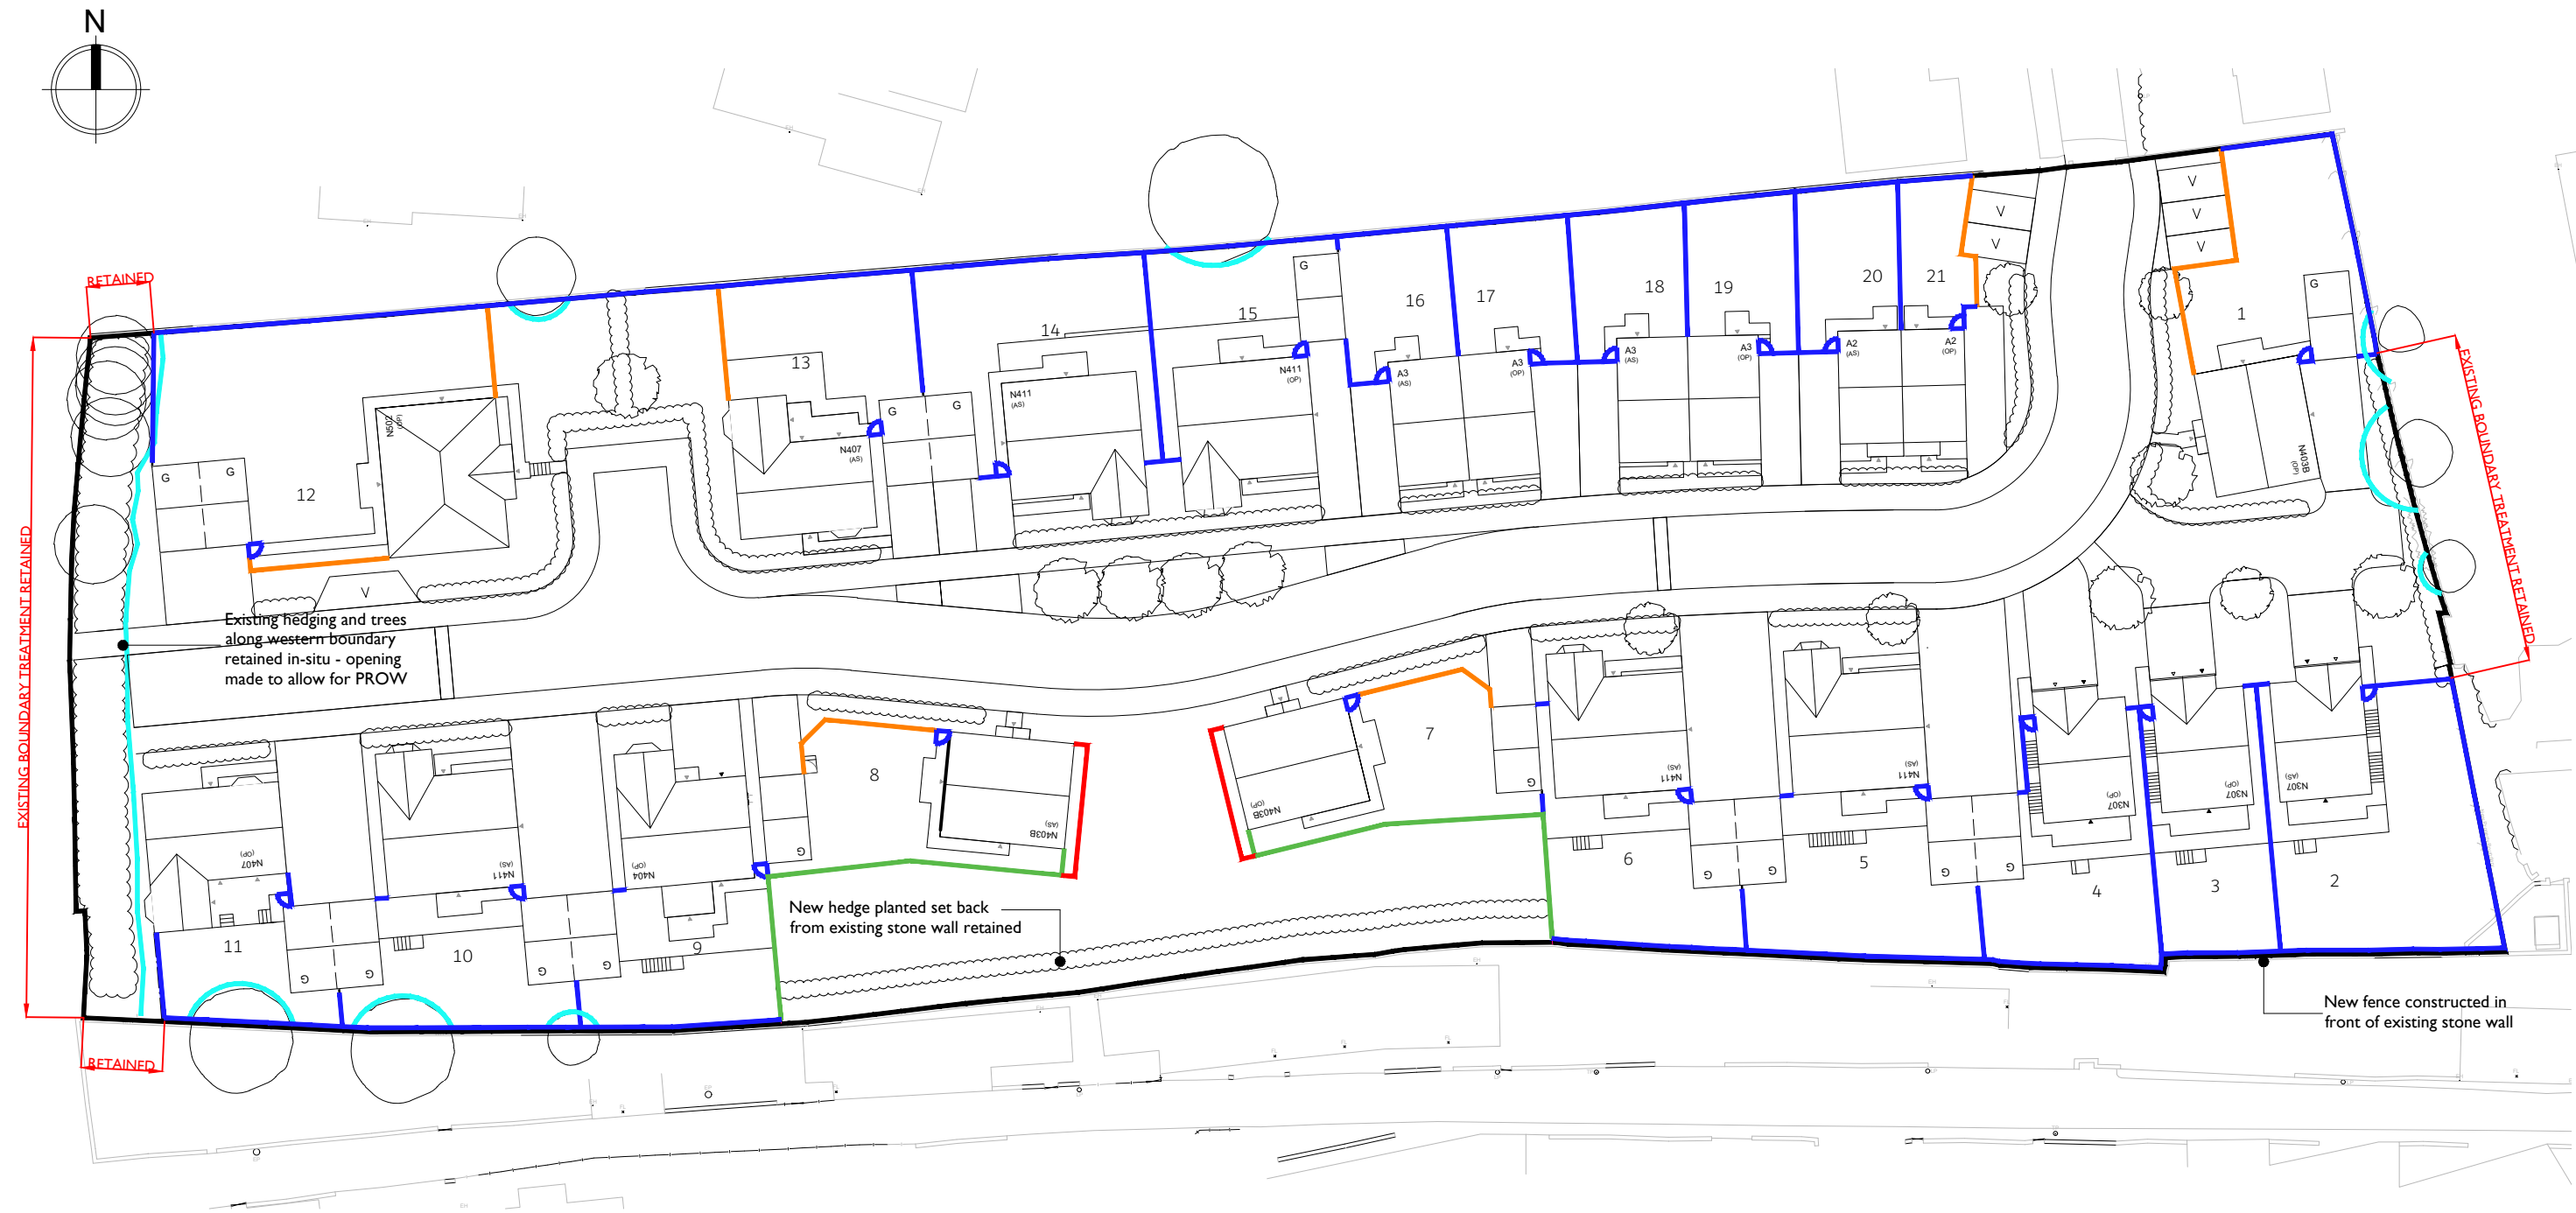
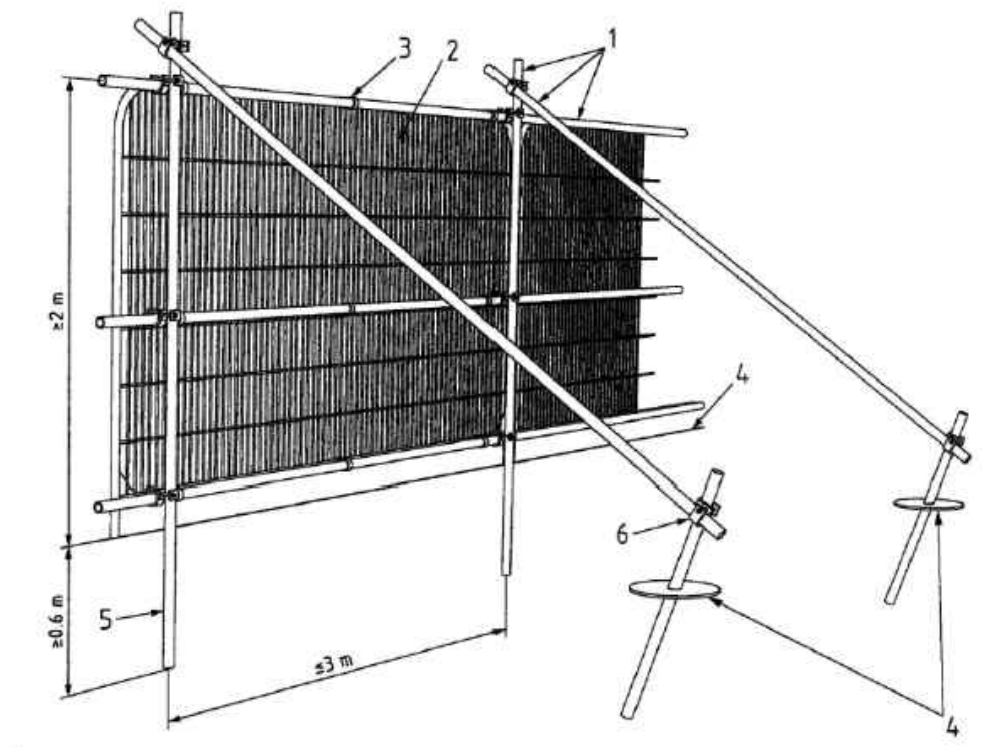
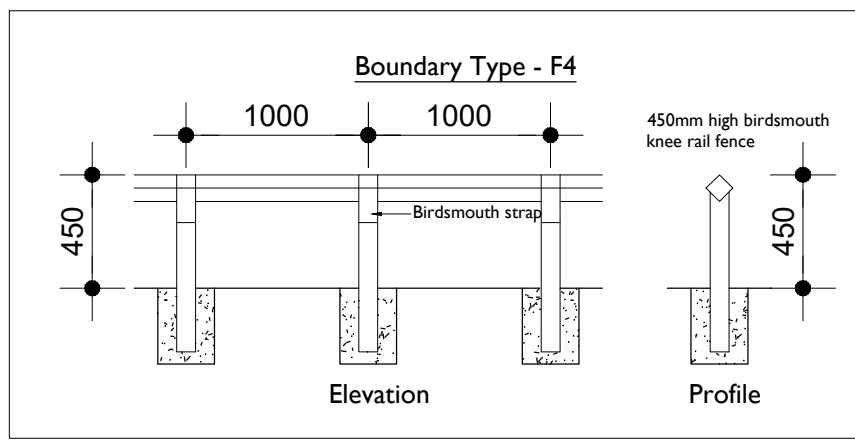


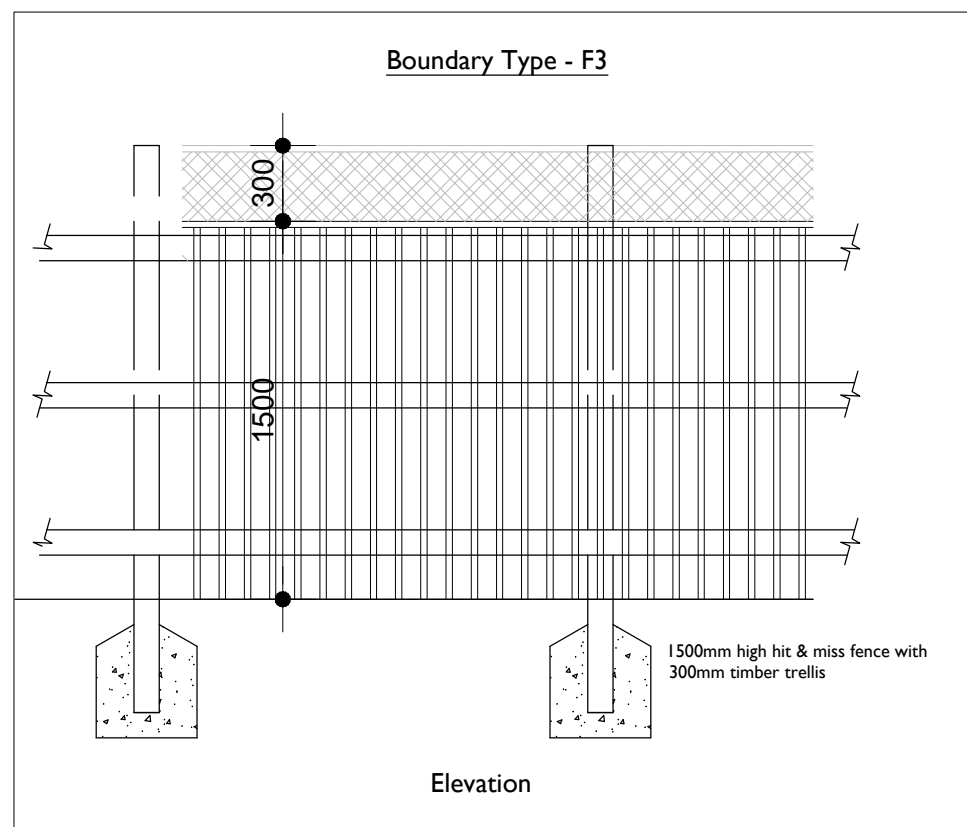

- Boundary Details
- F1: 1800mm Close boarded timber fence
 - F2: 1800mm Stone wall
 - F3: 1500mm fit and miss fence with 300mm trellis
 - F4: 450mm Timber knee rail
 - RPA Root protection fence
 - Denotes lockable timber garden gate

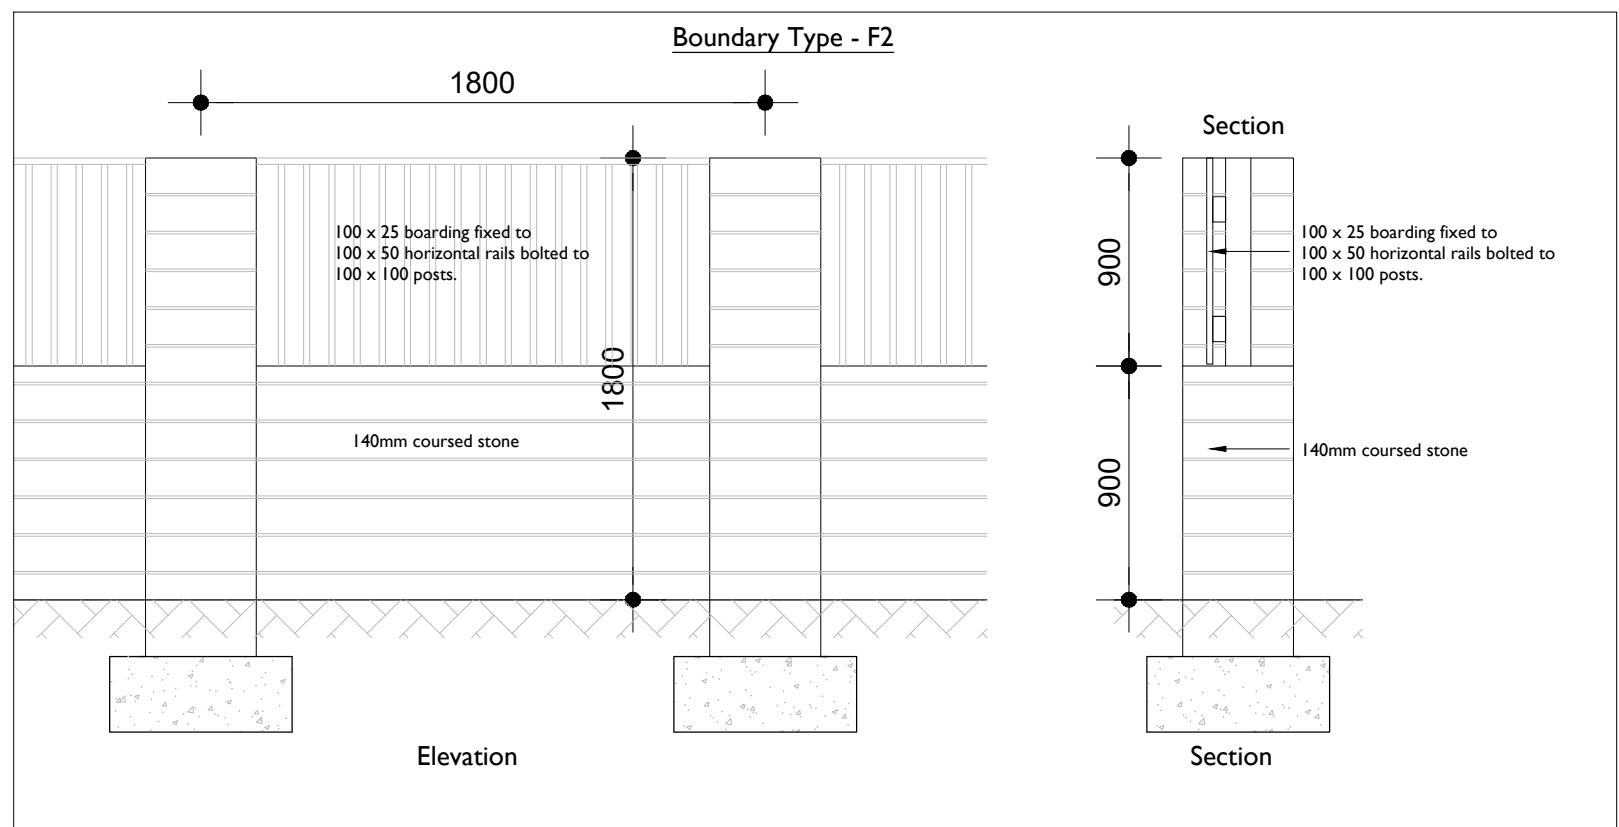

- Key
- Standard scaffold poles
 - Heavy gauge 2 m tall galvanized tube and welded mesh infill panels
 - Panels secured to uprights and cross-members with wire ties
 - Ground level
 - Uprights driven into the ground until secure (minimum depth 0.6 m)
 - Standard scaffold clamps

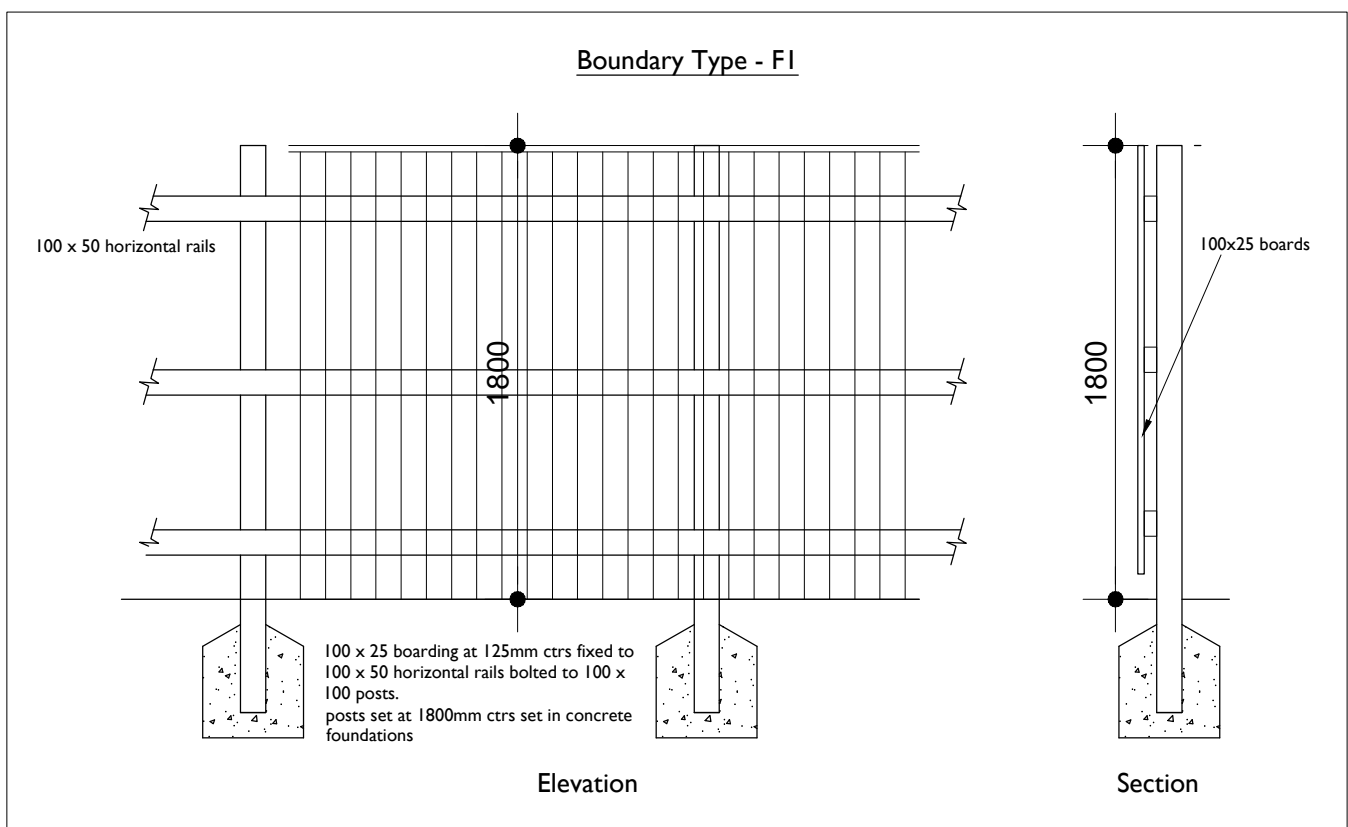

Site	Description	Rev	House Type	Drawing Title	Enclosures Schedule	Site	Thurlstone	01937 543599 www.newethomes.co.uk	Thorpe Arch Grange Walton Road Thorp Arch LS23 7BA		Scale @ A2	1:500	Date	02/03/22
											Drawn	JL	Checked	
											Drawing No.	TS-002	Rev.	