


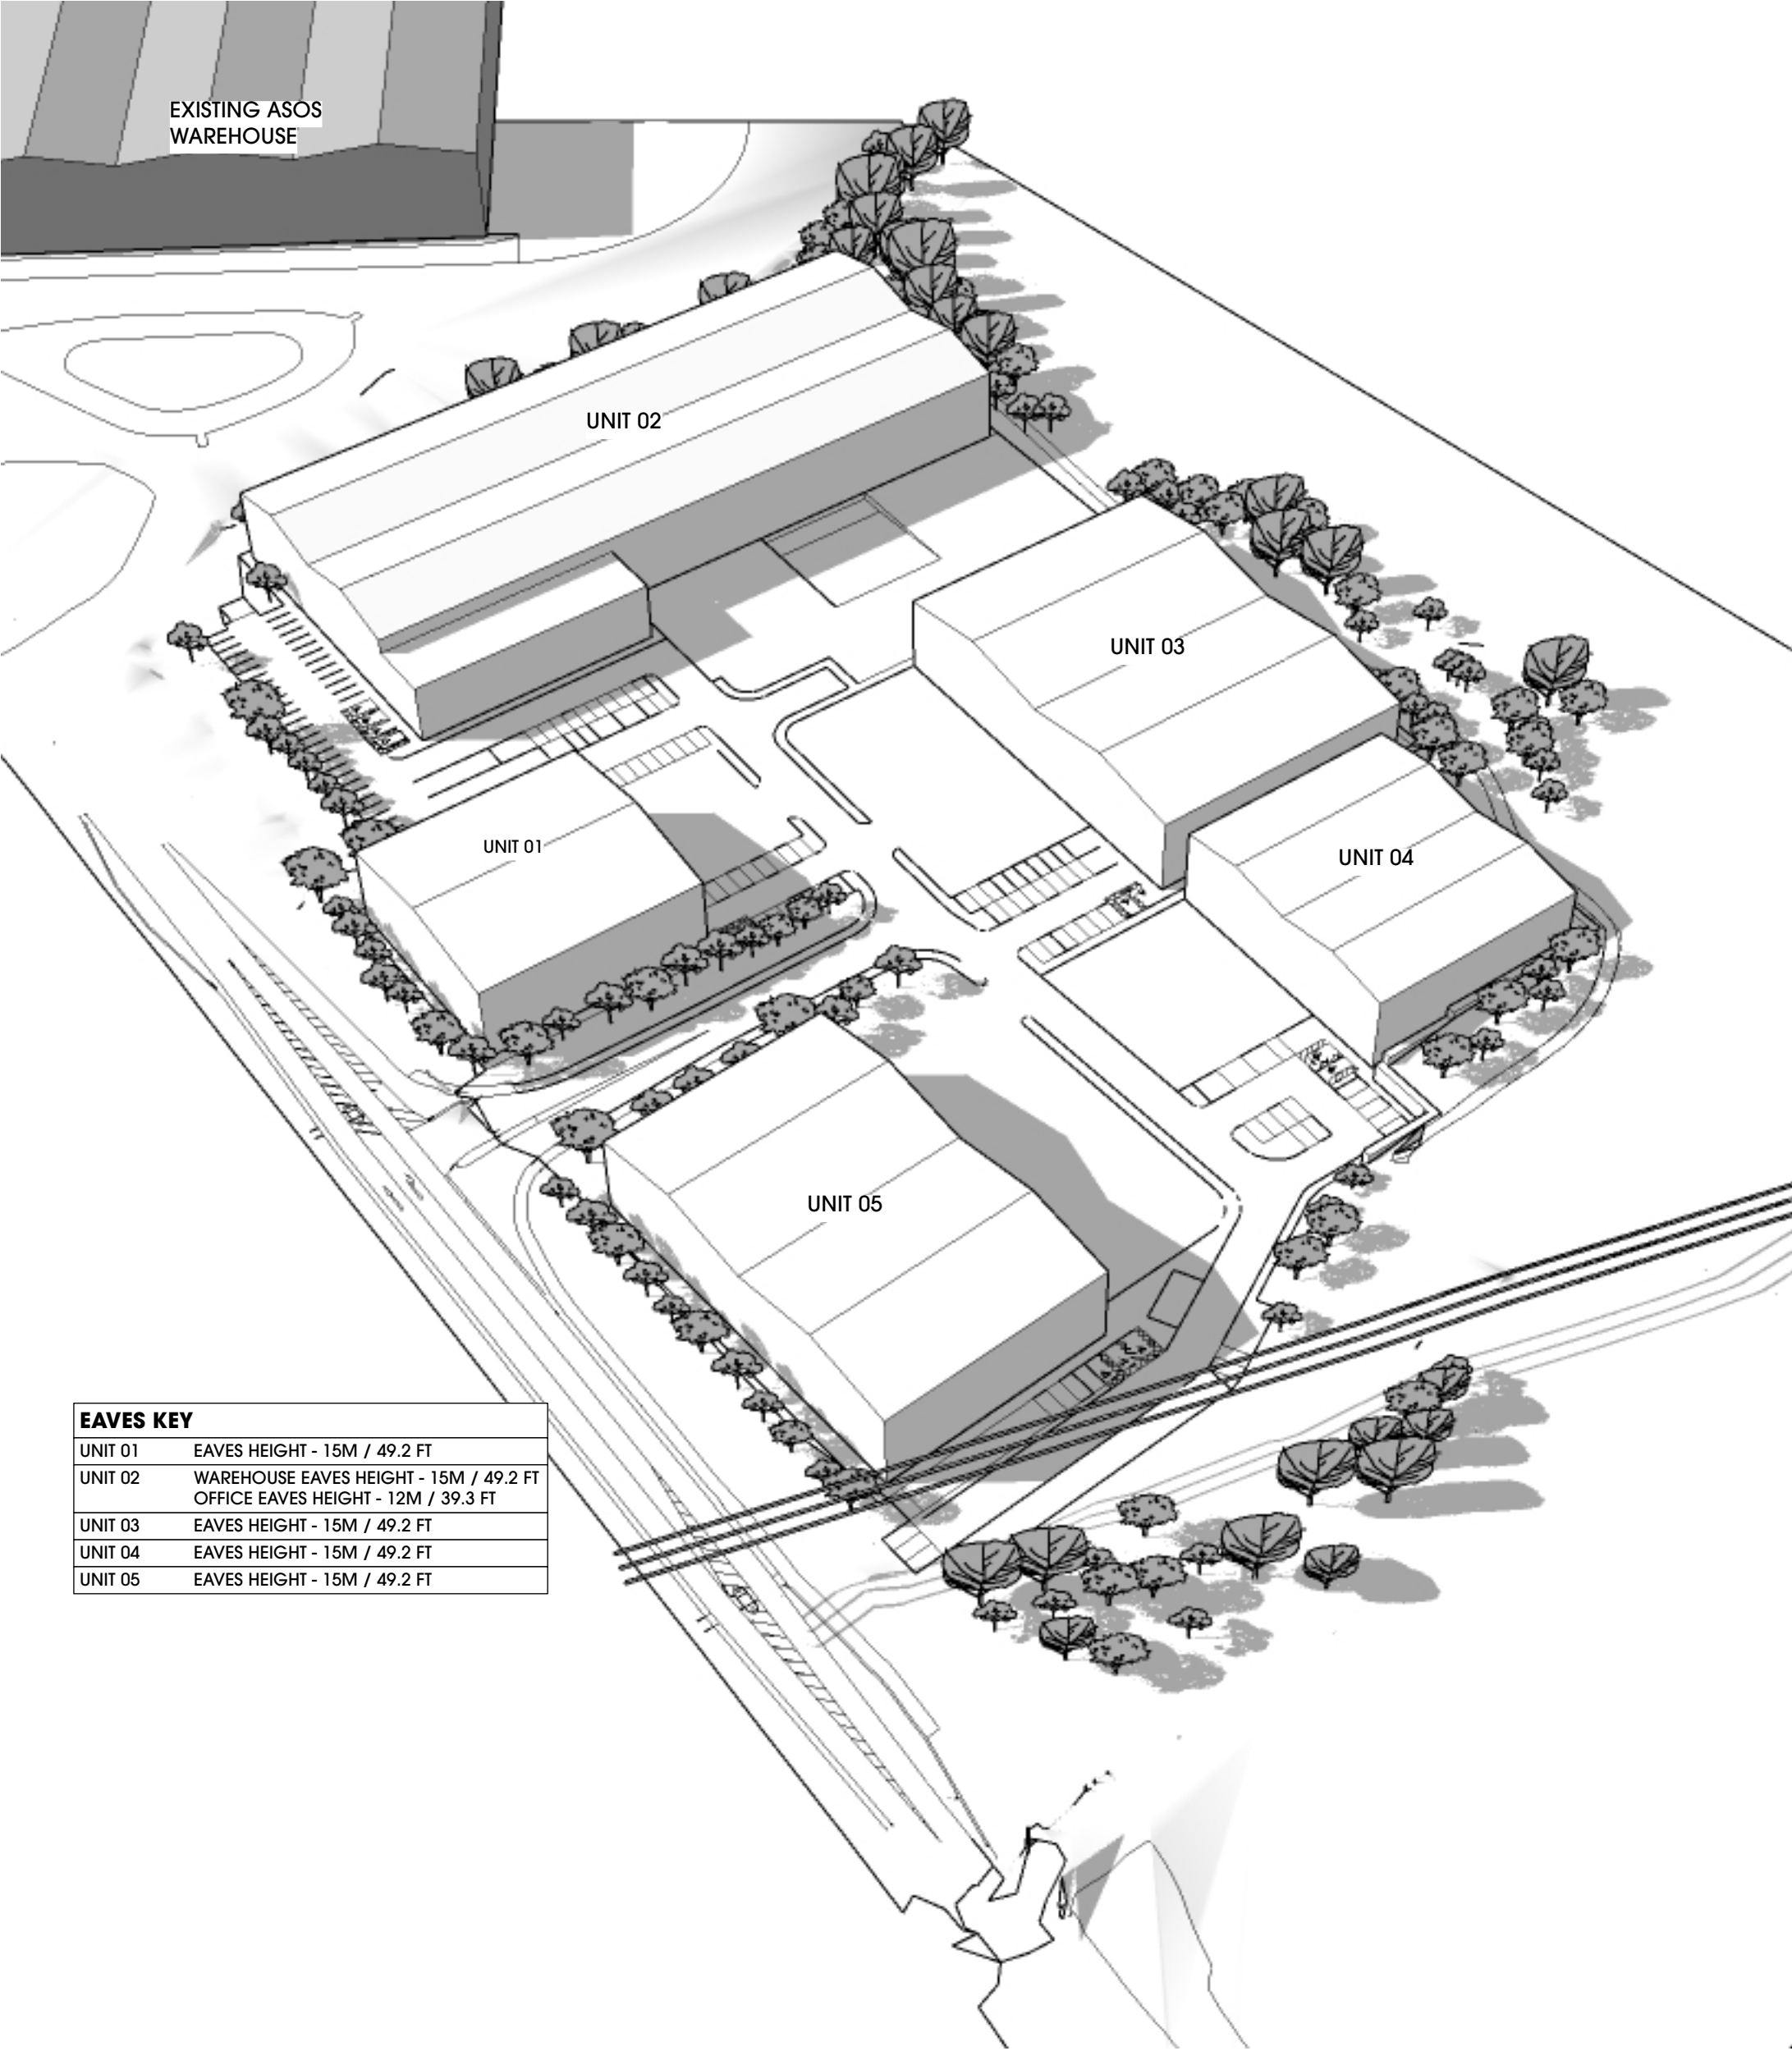

EAVES KEY	
UNIT 01	EAVES HEIGHT - 15M / 49.2 FT
UNIT 02	WAREHOUSE EAVES HEIGHT - 15M / 49.2 FT OFFICE EAVES HEIGHT - 12M / 39.3 FT
UNIT 03	EAVES HEIGHT - 15M / 49.2 FT
UNIT 04	EAVES HEIGHT - 15M / 49.2 FT
UNIT 05	EAVES HEIGHT - 15M / 49.2 FT

Rev	Date	Description	Drawn

htcarchitects

York Place Studio
8 Britannia Street
Leeds
LS1 2DZ

T: (0113) 244 3457
W: www.htcarchitects.co.uk
E: info@htcarchitects.co.uk

client
Harworth Estates

project
Park Spring Road,
Houghton Main

drawing title
GA Site Layout - Perspective

date
March 2021

status
Planning

scale
NTS @ A3

drawn
BM checked PH

job no.
2621 dwg no. P410 rev. /