

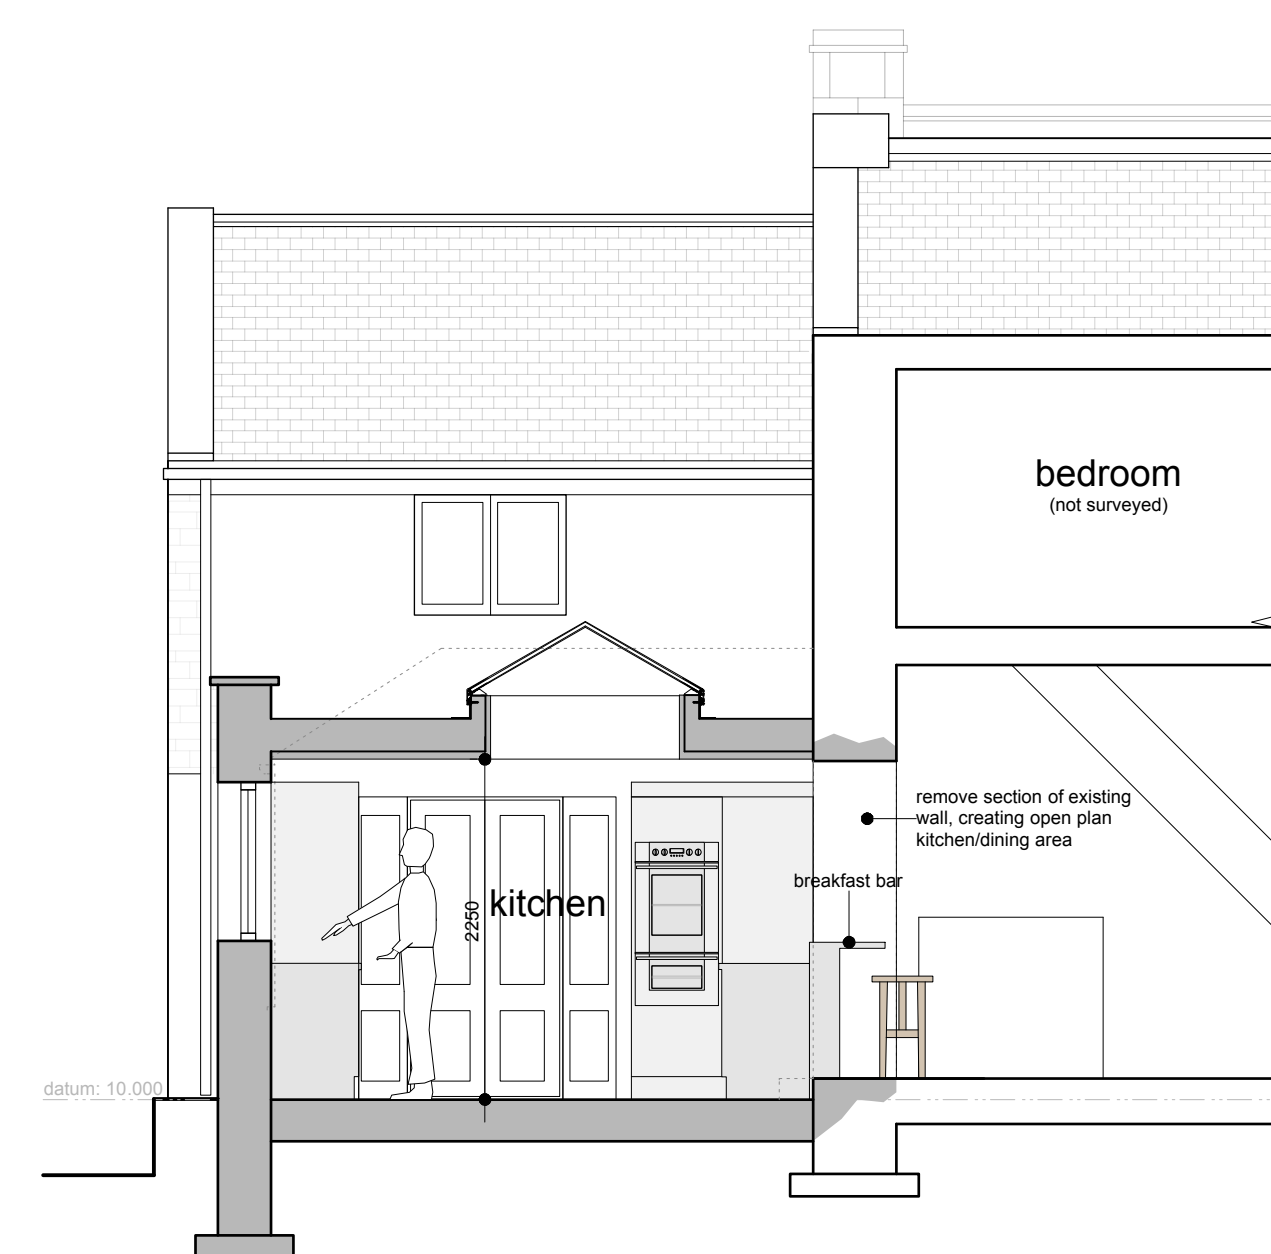
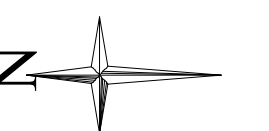
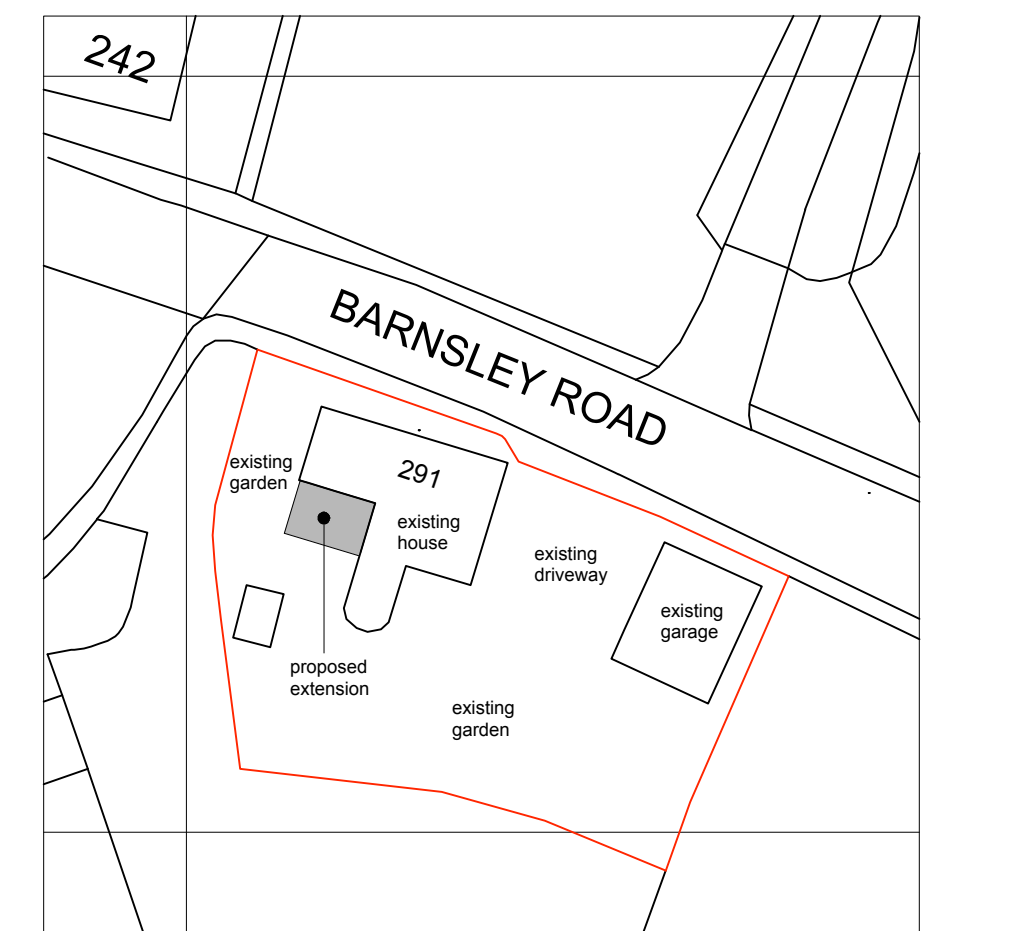
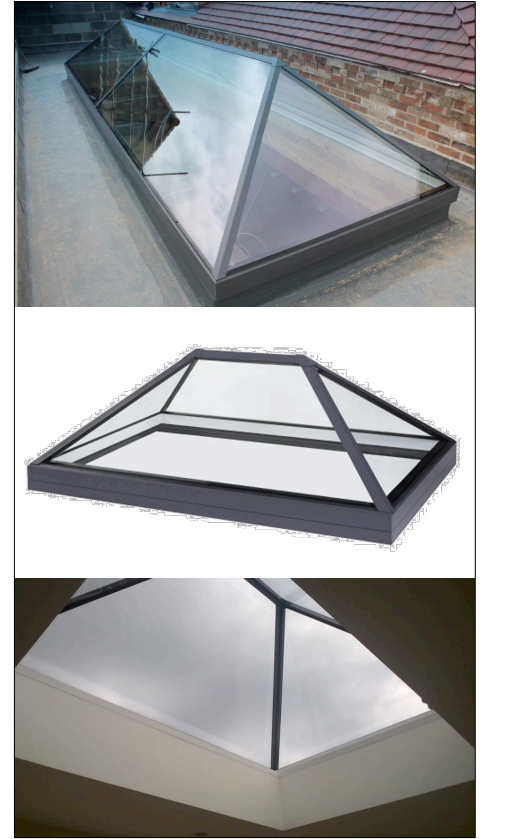


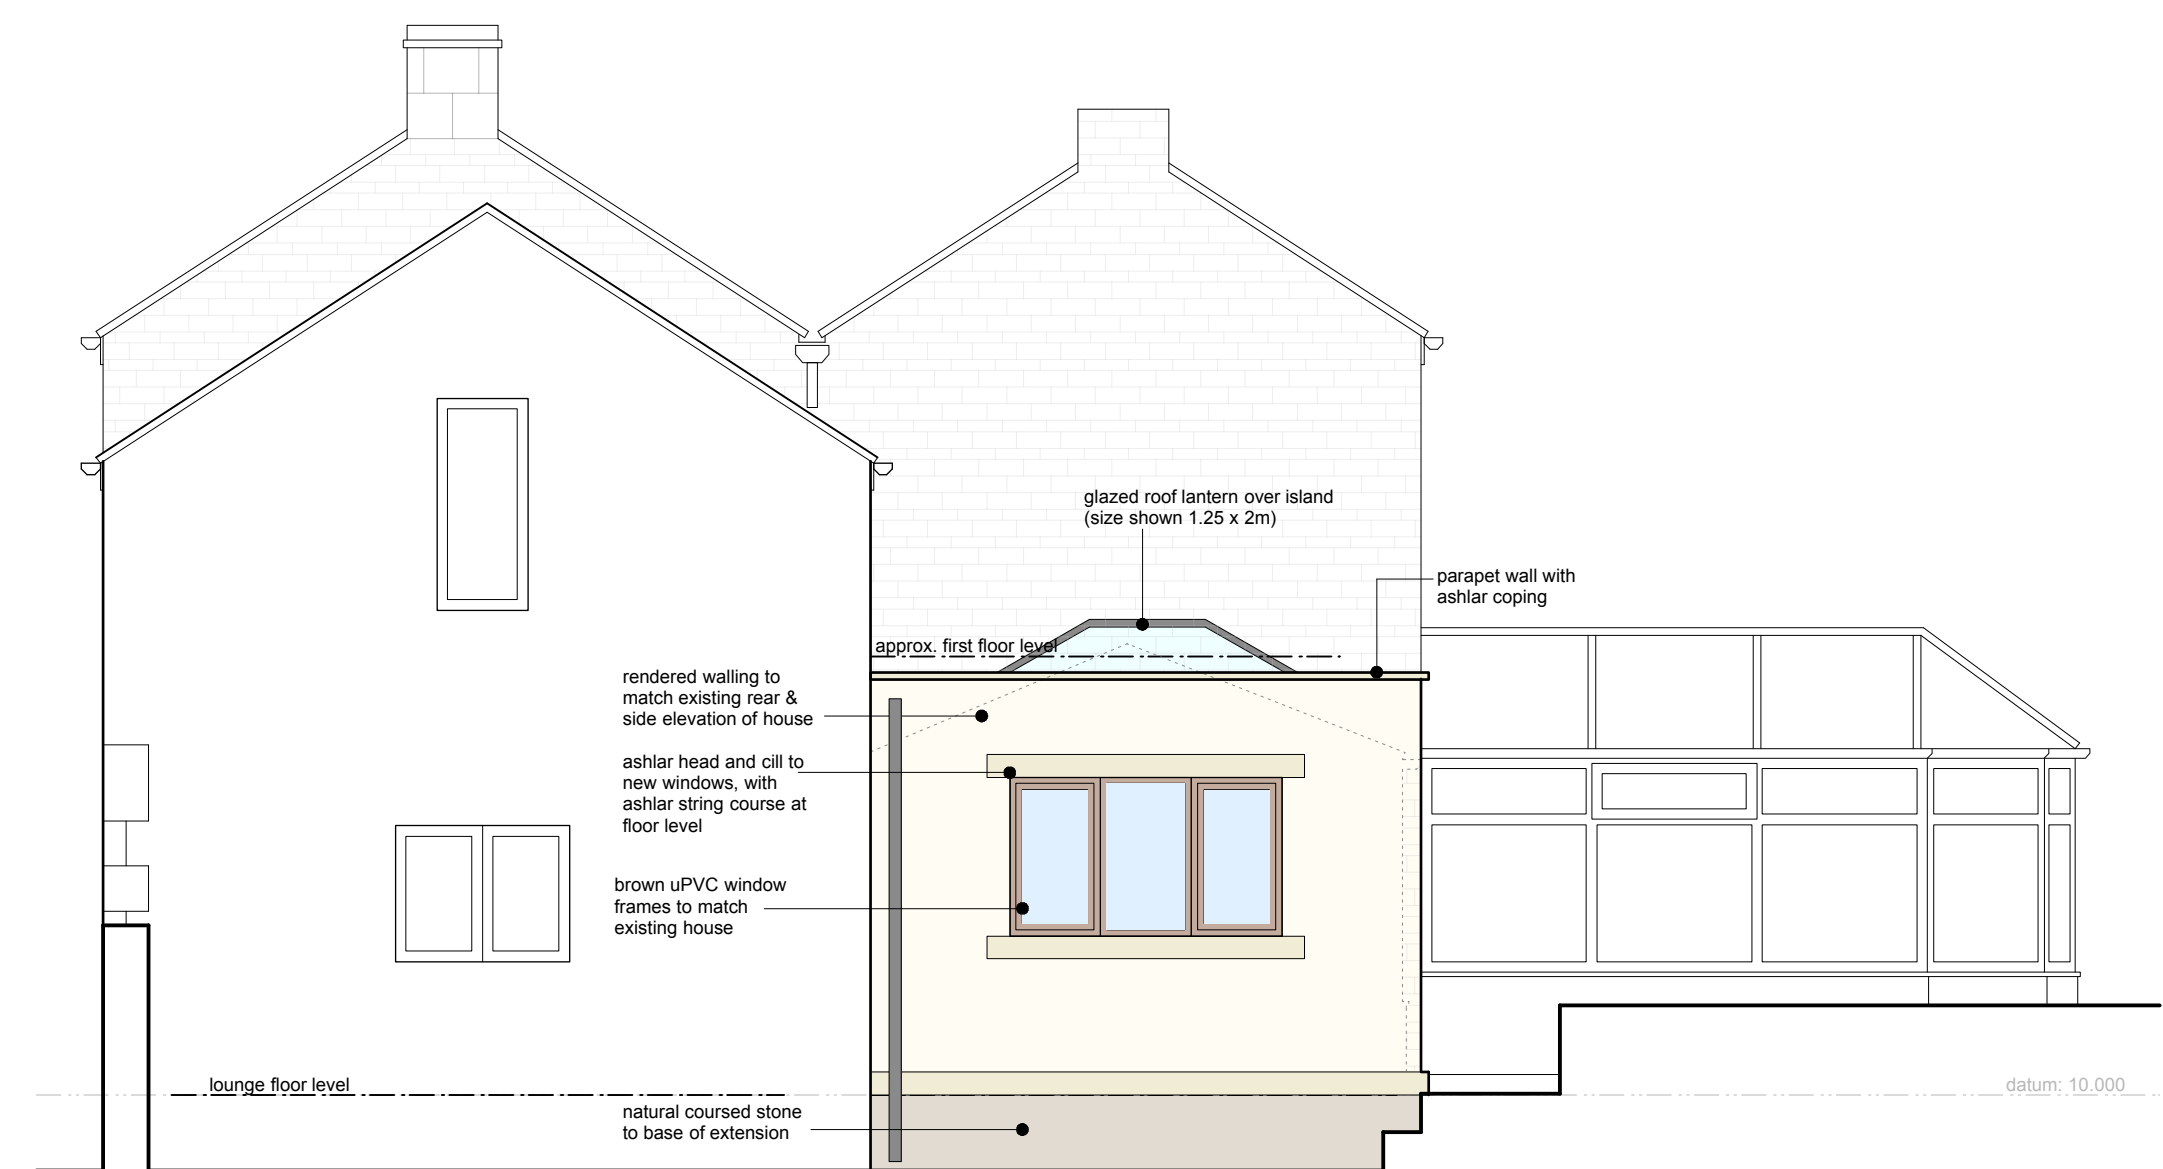

This drawing has been prepared specifically for the purpose of obtaining Planning Permission and/or Building Regulation Approval. Its suitability for other purposes, without supplementary details and specifications cannot be guaranteed. The Permissions and/or Approvals are beyond the Architects control, and no guarantee that such will be granted is given or to be inferred by reason of the preparation of this drawing. Only figured dimensions are to be used. All dimensions to be checked on site. This drawing together with the design is the property and copyright of the Architect and must not be reproduced without prior written permission.

P02	Proposals developed following meeting with clients	28.05.21	NG	NG
P01	Drawing originated	06.05.21	JS	NG
rev.	description	date	drawn	apprvd

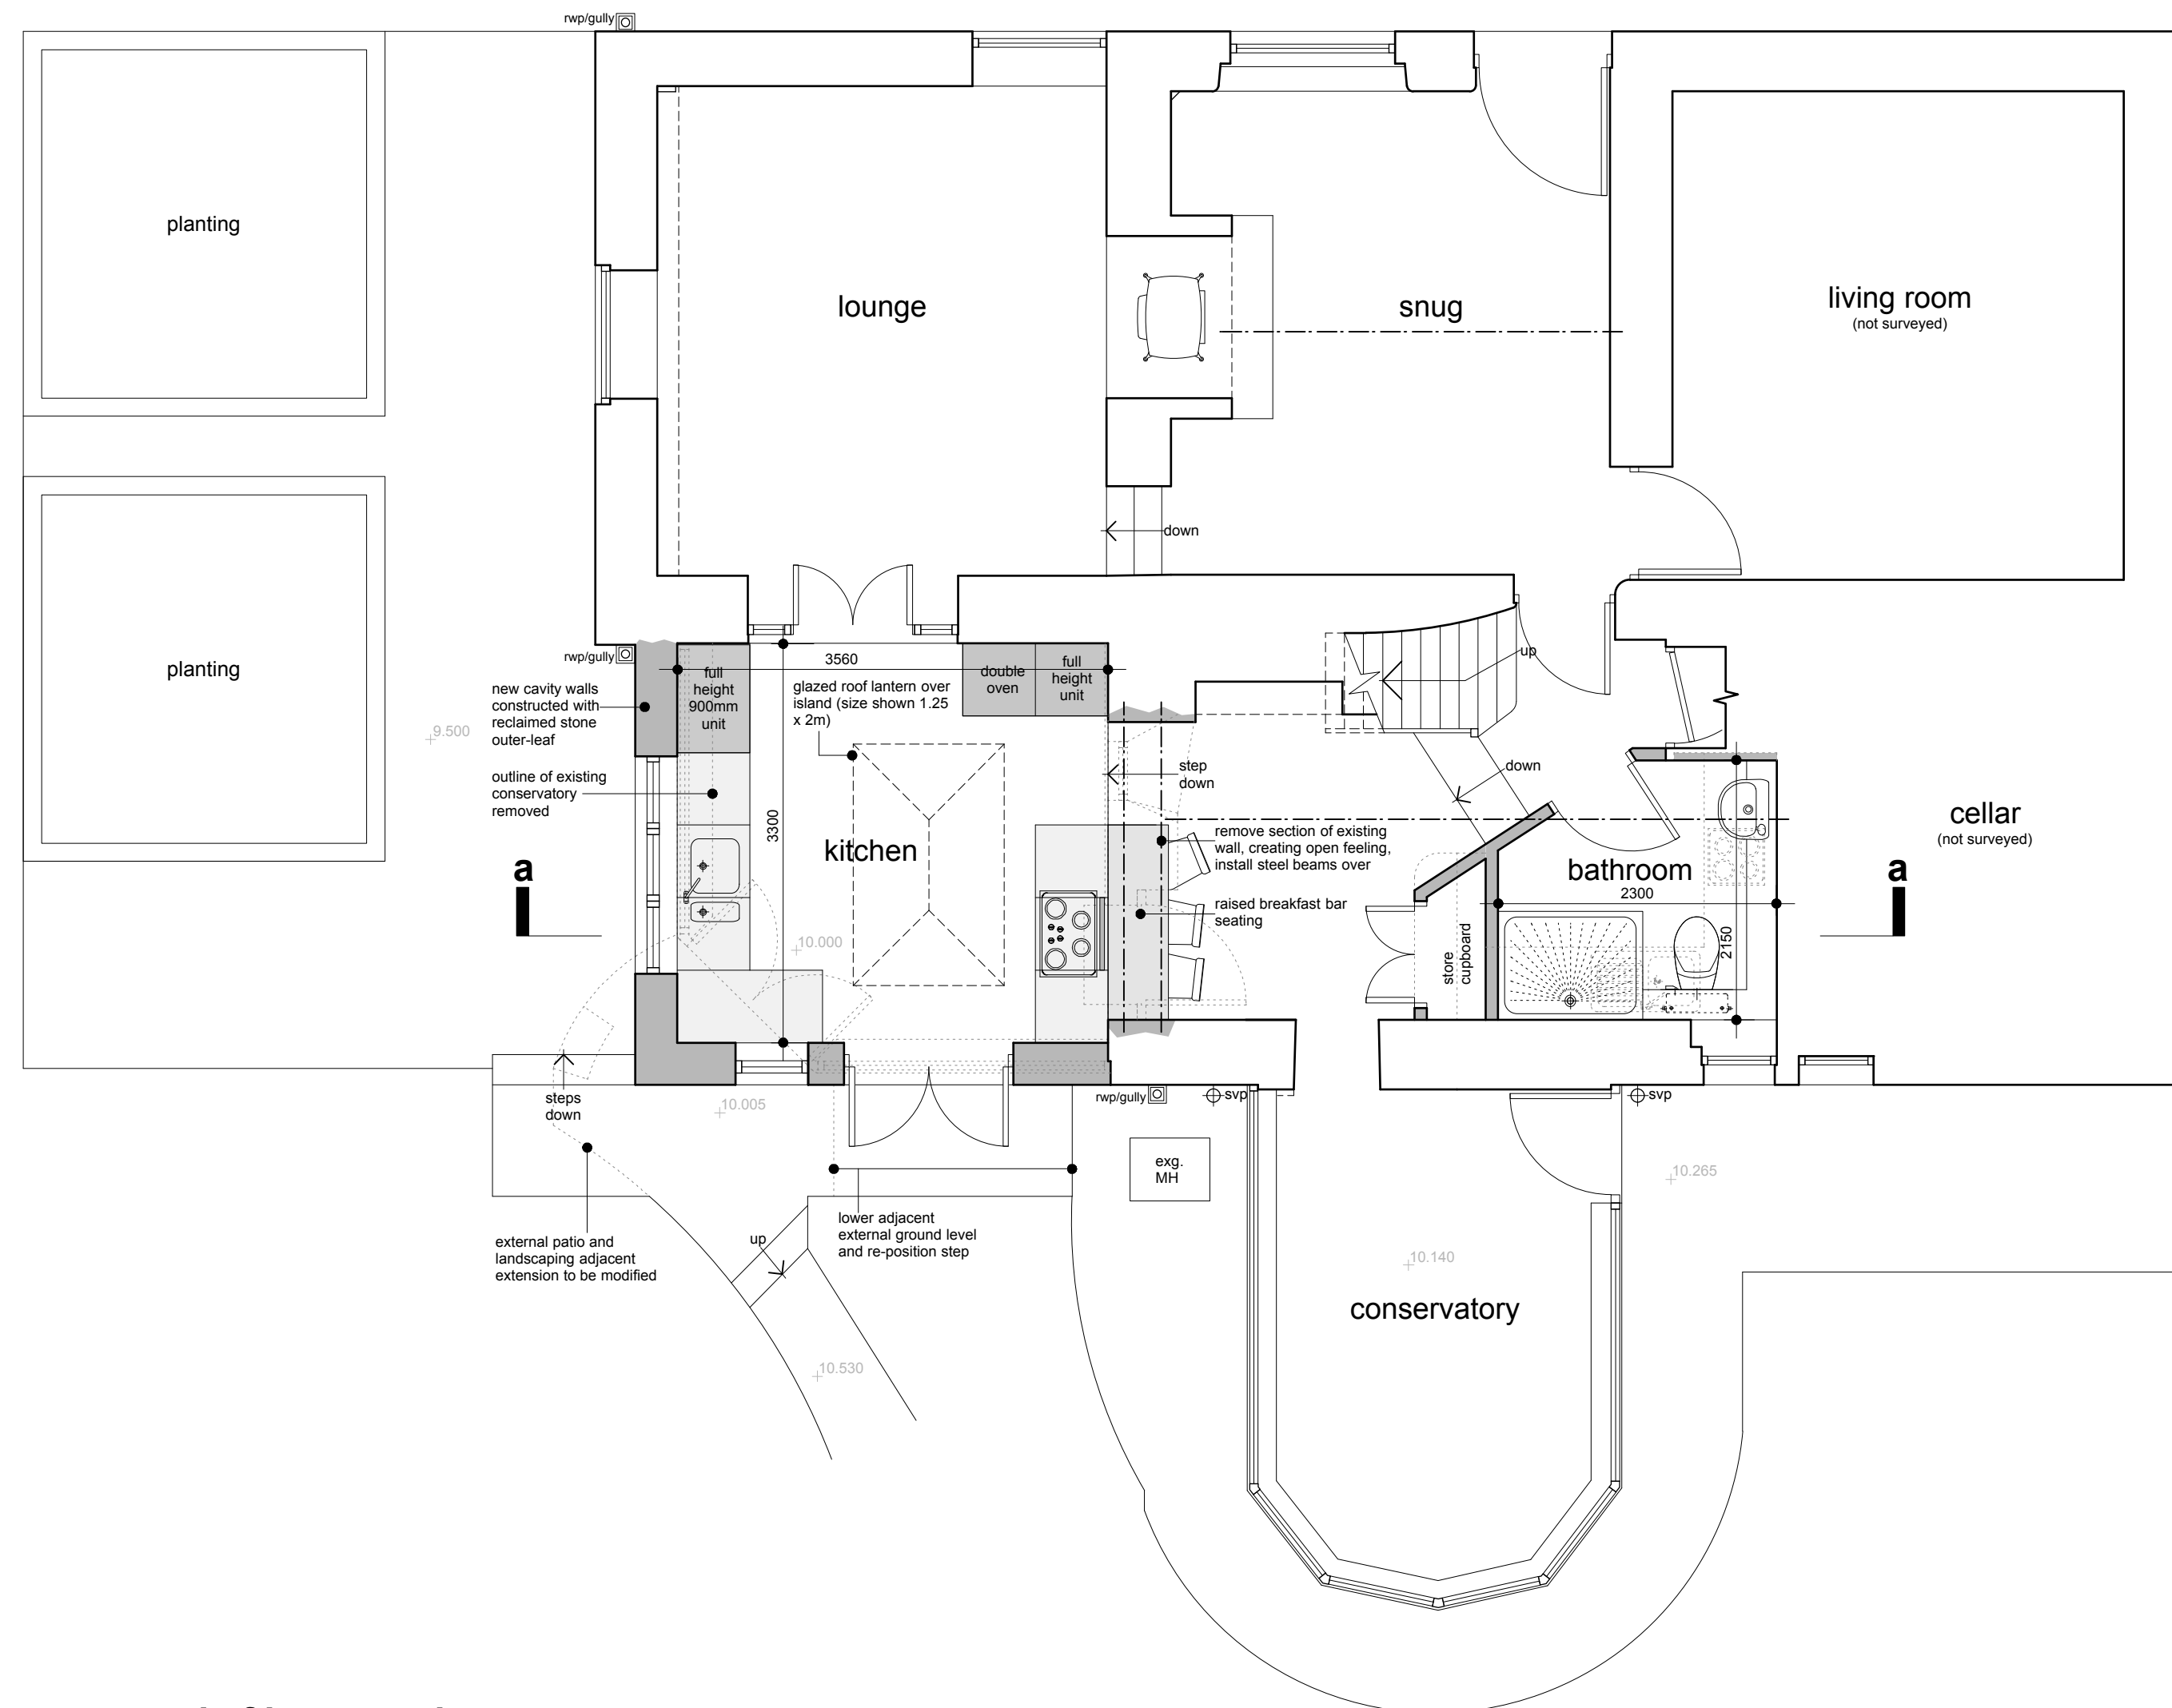

project Proposed replacement of existing
conservatory with extension
at
The Old Blacksmiths Arms
291 Barnsley Road, Hoylandswaine
Barnsley, S36 7JA
for
Mrs B. Clarke

title	General arrangement as proposed
number	21026D-02-P02
scale	1:50
size	A1