


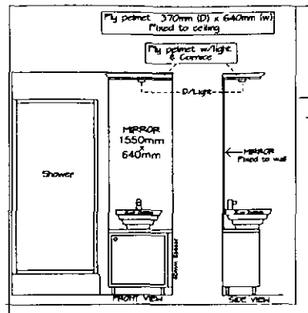


Elevations are for illustrative purposes only. (They are not exact scale).

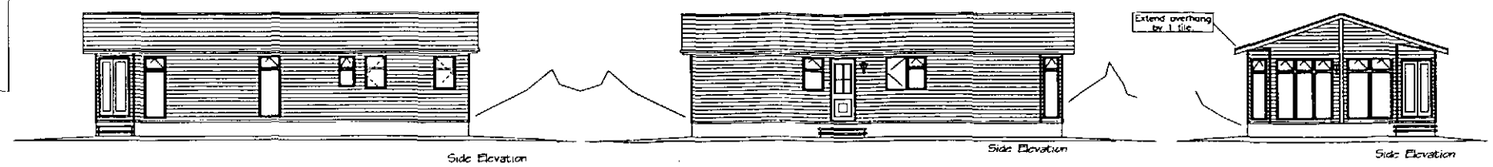

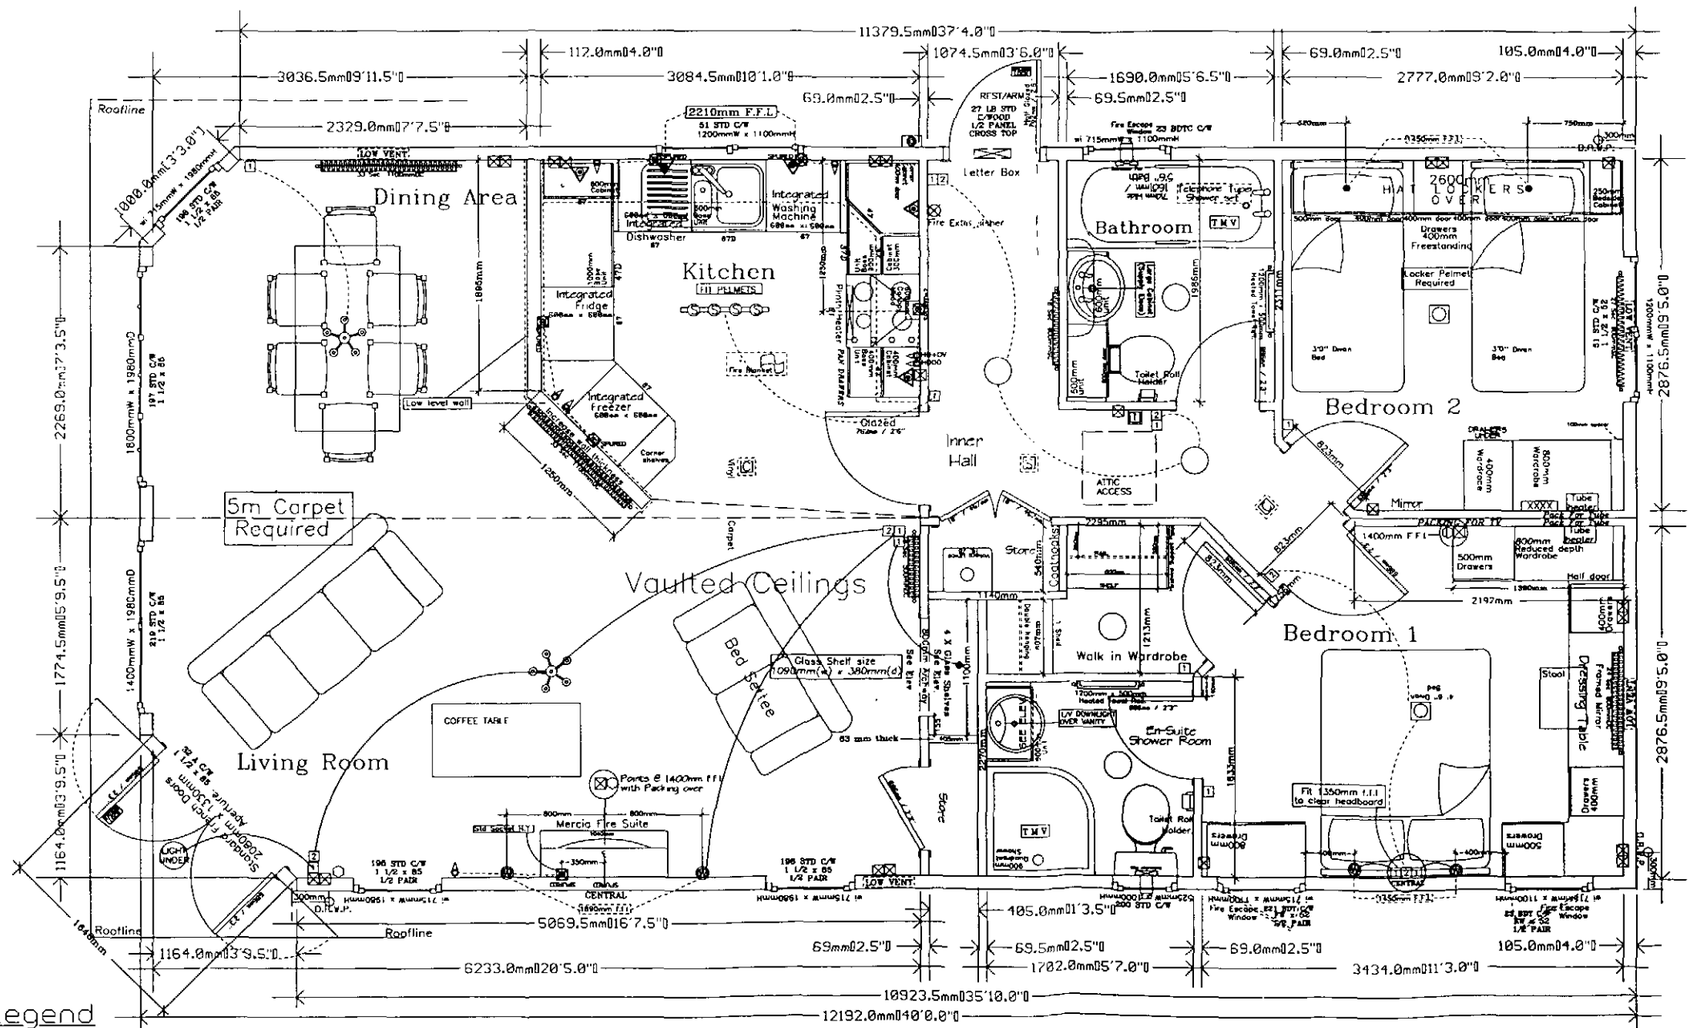

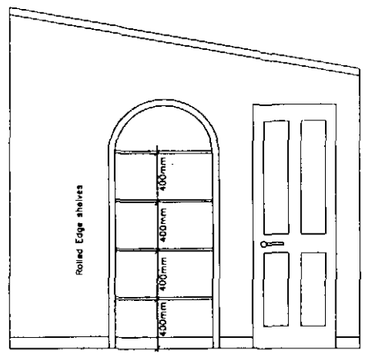

Legend

Symbol	Description
1	Light switch
2	Two -way light switch
P	Pull cord light switch
	Double power point
	Single power point
Spur	Spur operable to a switch (above worktop)
	Ceiling Rose (Light)
	Mini fluorescent tube light
	1.2m fluorescent tube light.
	1.8m fluorescent tube light
W	Wall light (wire only)
	Recessed Downlighter
	External light (Wire only :- lamp left loose in home)
SHAVER LIGHT	Shaver / light
	T.V. aerial position
METER BOX	Electric meter box
XXXX	Consumer unit
D.P.W.P.	Rainwater down pipe
	Extract fan
	Ceiling Mounted Extract Fan.
S.V.P.	Soil and vent stack
S	Smoke Detector
	radiator

PLEASE NOTE

FOR CONSTRUCTION PURPOSES REFER TO THE DIMENSIONS IN MILLIMETRES. (DIMENSIONS IN BRACKETS ARE APPROXIMATIONS).

Revisions

Stately Albion Ltd.

Prince Of Wales Ind. Est.,
Abercorn,
Gwent.
NP11 5AA

01495 244472

Drawing No. -	
Drawn by :	
Scale :	1:25 on A1 / 1:50 on A3
Date	

Customer -

Lakewood 40 x 20 (No Veranda)