



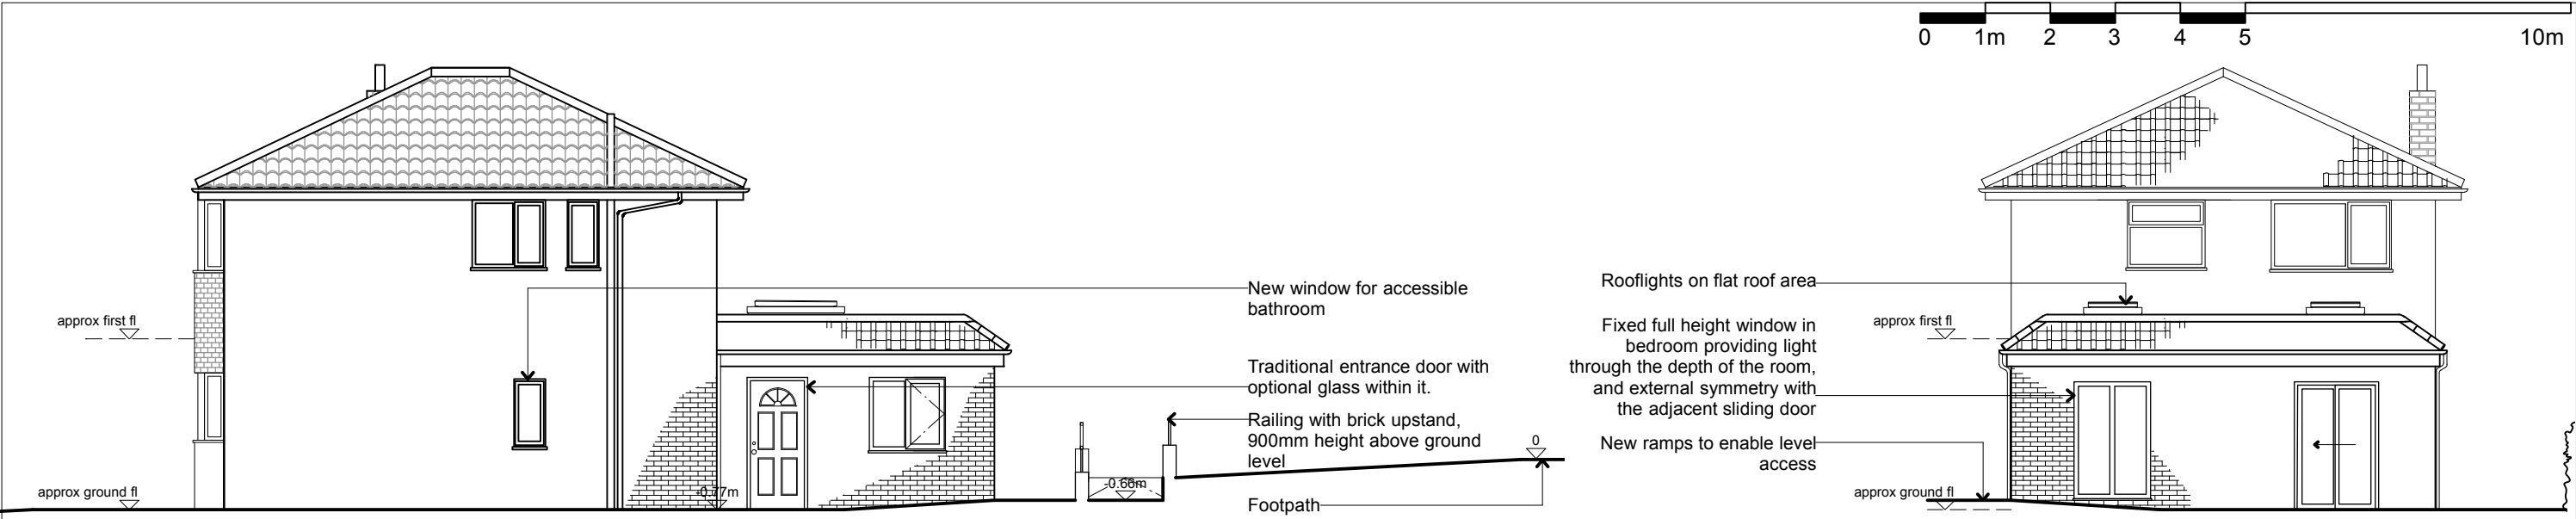

Elevation AA as proposed
Scale 1:100

Elevation BB as proposed
Scale 1:100

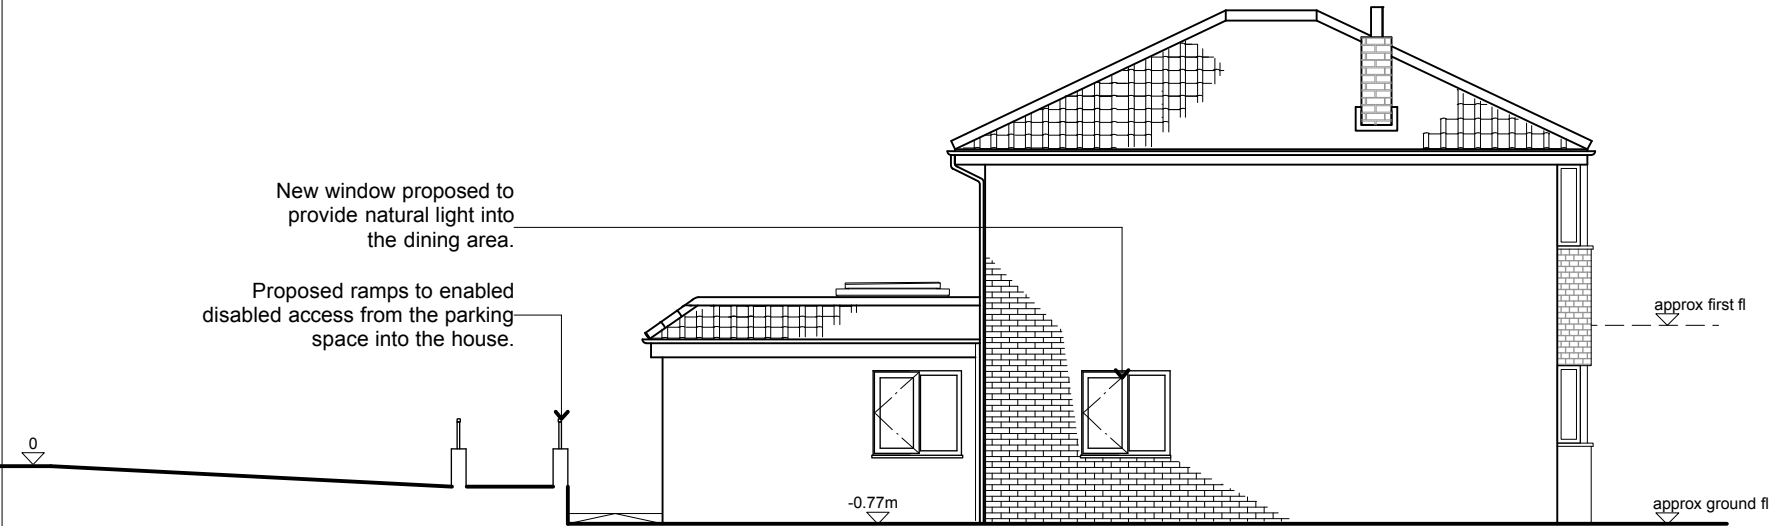

Elevation CC as proposed
Scale 1:100



Proposed dining room window location

Copyright Studio Stead
NOTES:
All dimensions to be checked on site, not scaled from this drawing.
Any discrepancies on this drawing with other contract documents to be reported immediately to the Contract Administrator for clarification.

FOR PLANNING			
A 050413 13 SS External ramp levels amended			
rev	date	by	comment
chkd			

STUDIO STEAD
Barclays Bank House,
Baxtergate, Whitby
North Yorkshire YO21 1BW
tel: 07958033158
sarah@studiosteadarchitect.co.uk


Client
Warren Bramley

12 Cheviot Walk,
Pogmoor,
Barnsley,
S75 2HH


Drawing Title
Elevations as proposed

Scale			
1:100 @ A3			
Date	Drawn	Issued	Checked
Jan 2013	CB	SS	SS

070/04	Rev. A
--------	-----------

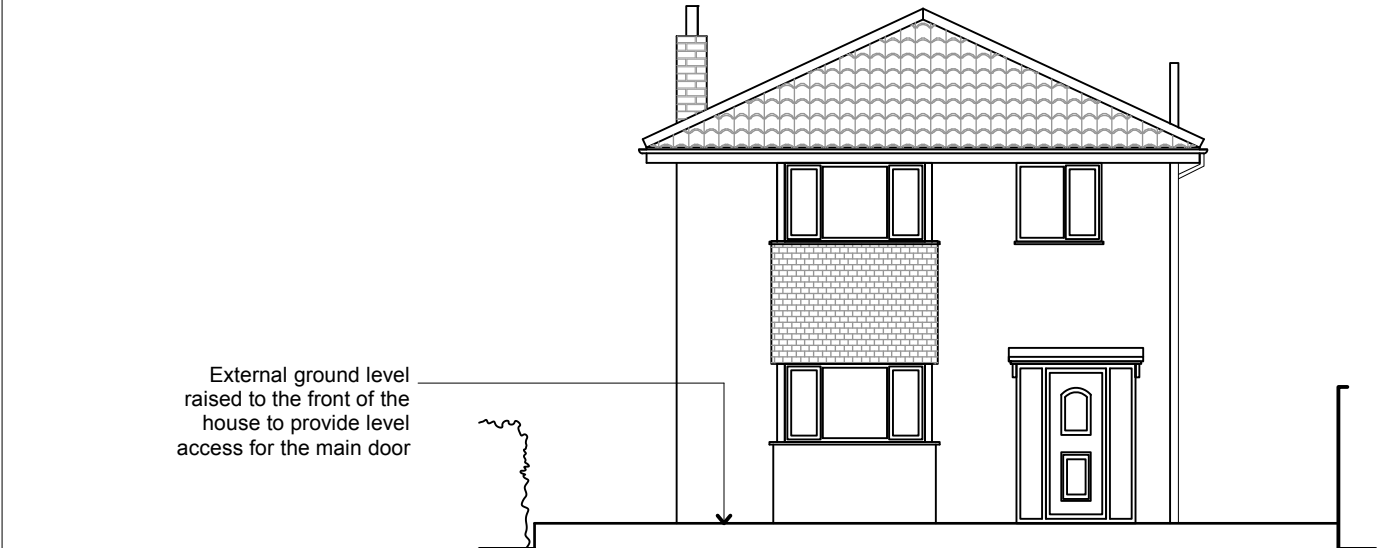

Elevation DD as proposed
Scale 1:100

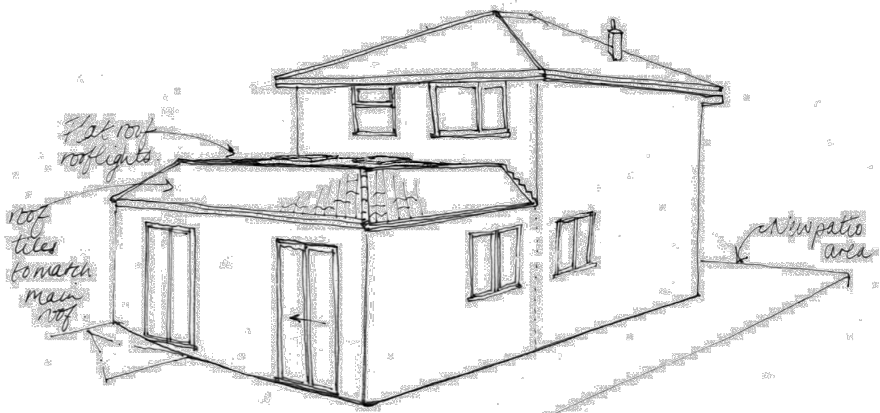

Sketch of proposed rear extension