


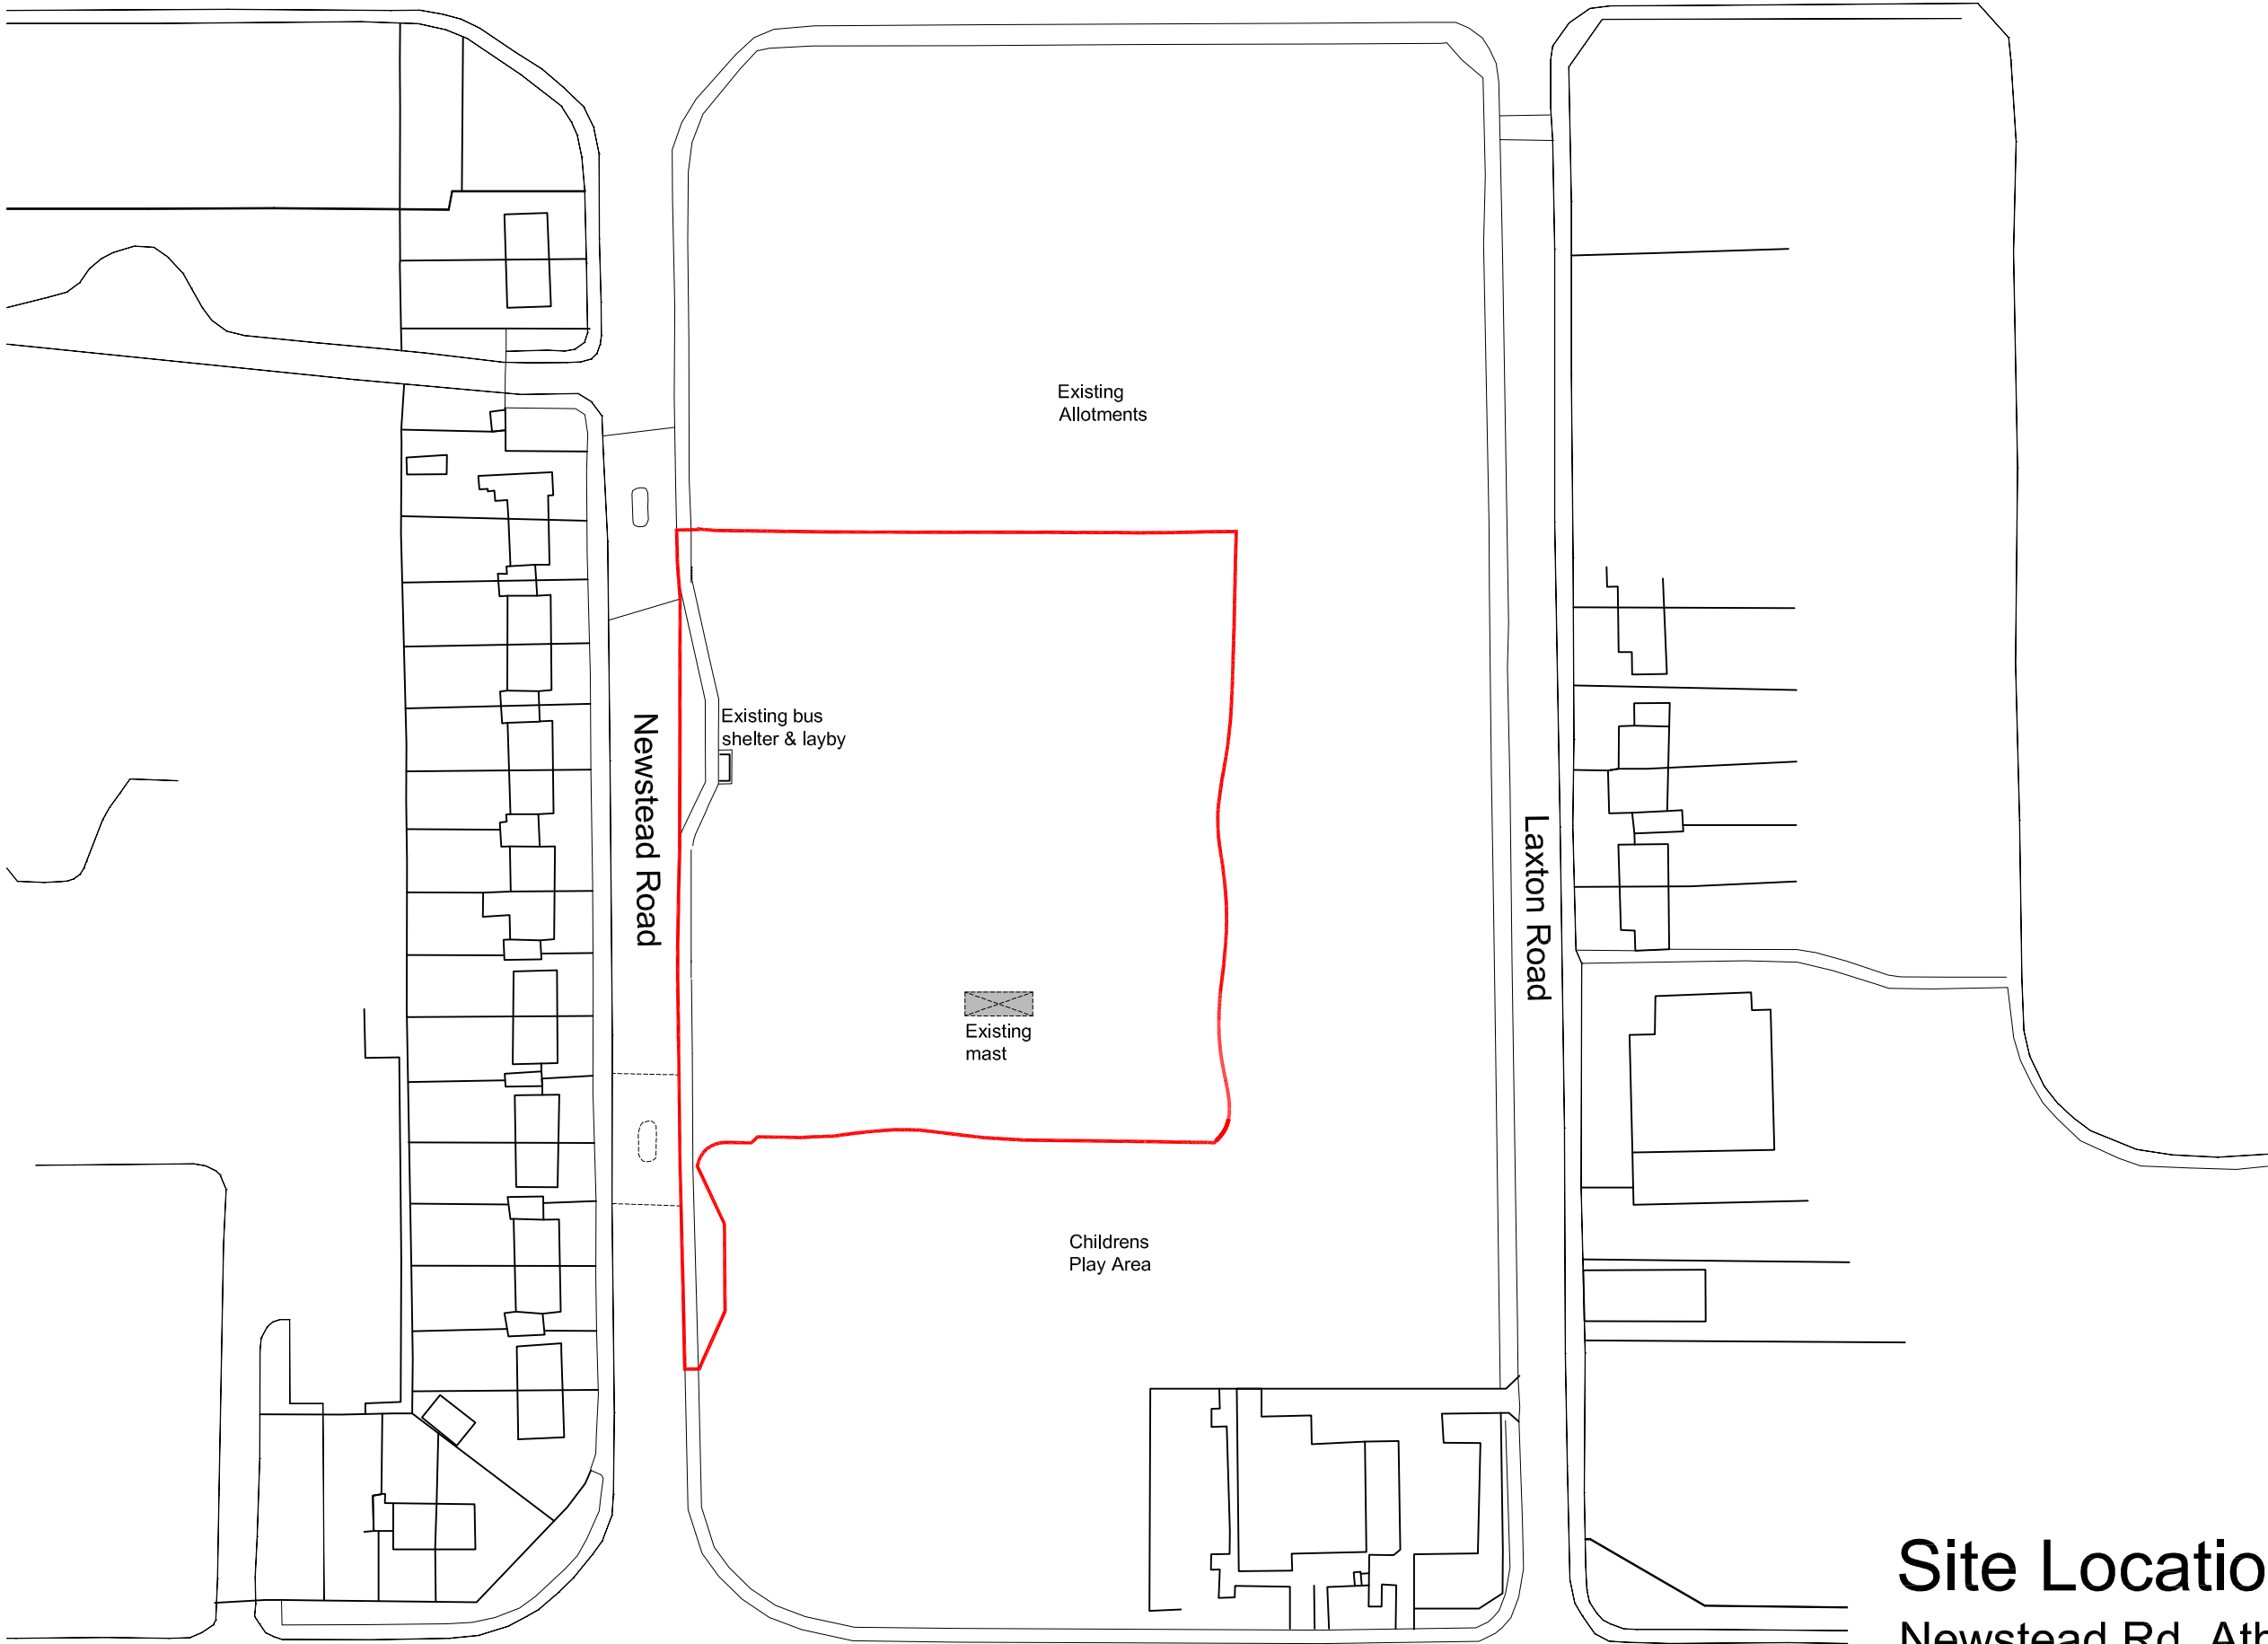

Site Location
Newstead Rd, Athersley
Leeds & Yorkshire
Housing Association

© Acanthus WSM Architects

The general contractor is responsible for the verification all dimensions on site and the architect is to be informed of any discrepancy.


The status of Information contained in a computer copy of this drawing shall be limited to that conveyed by the paper copy.

Design Criteria

Site to comply with the following design criteria subject to confirmation of the form of construction and assessment by an external accredited assessor.

- Design and Quality Standards: (G) General needs.
- Code for Sustainable Homes Level: (3)
- BREEAM Rating: (NA)
- Lifetime Homes: (No)
- Building For Life Minimum Score: (12) Standard Development
- Secured by Design: (S) Buildings and Site

Revisions:

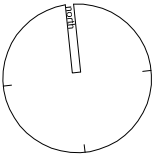

Drawing Status	
☐ preliminary	☒ planning
☐ Information	☐ tender
☐ comment	☐ construction
☐ approval	☐ record/as built
Scale	1:1000 @ A3
Date	May 2013
Drawn/Checked	JDK/JRW
Dwg.No	2791.01.001

