


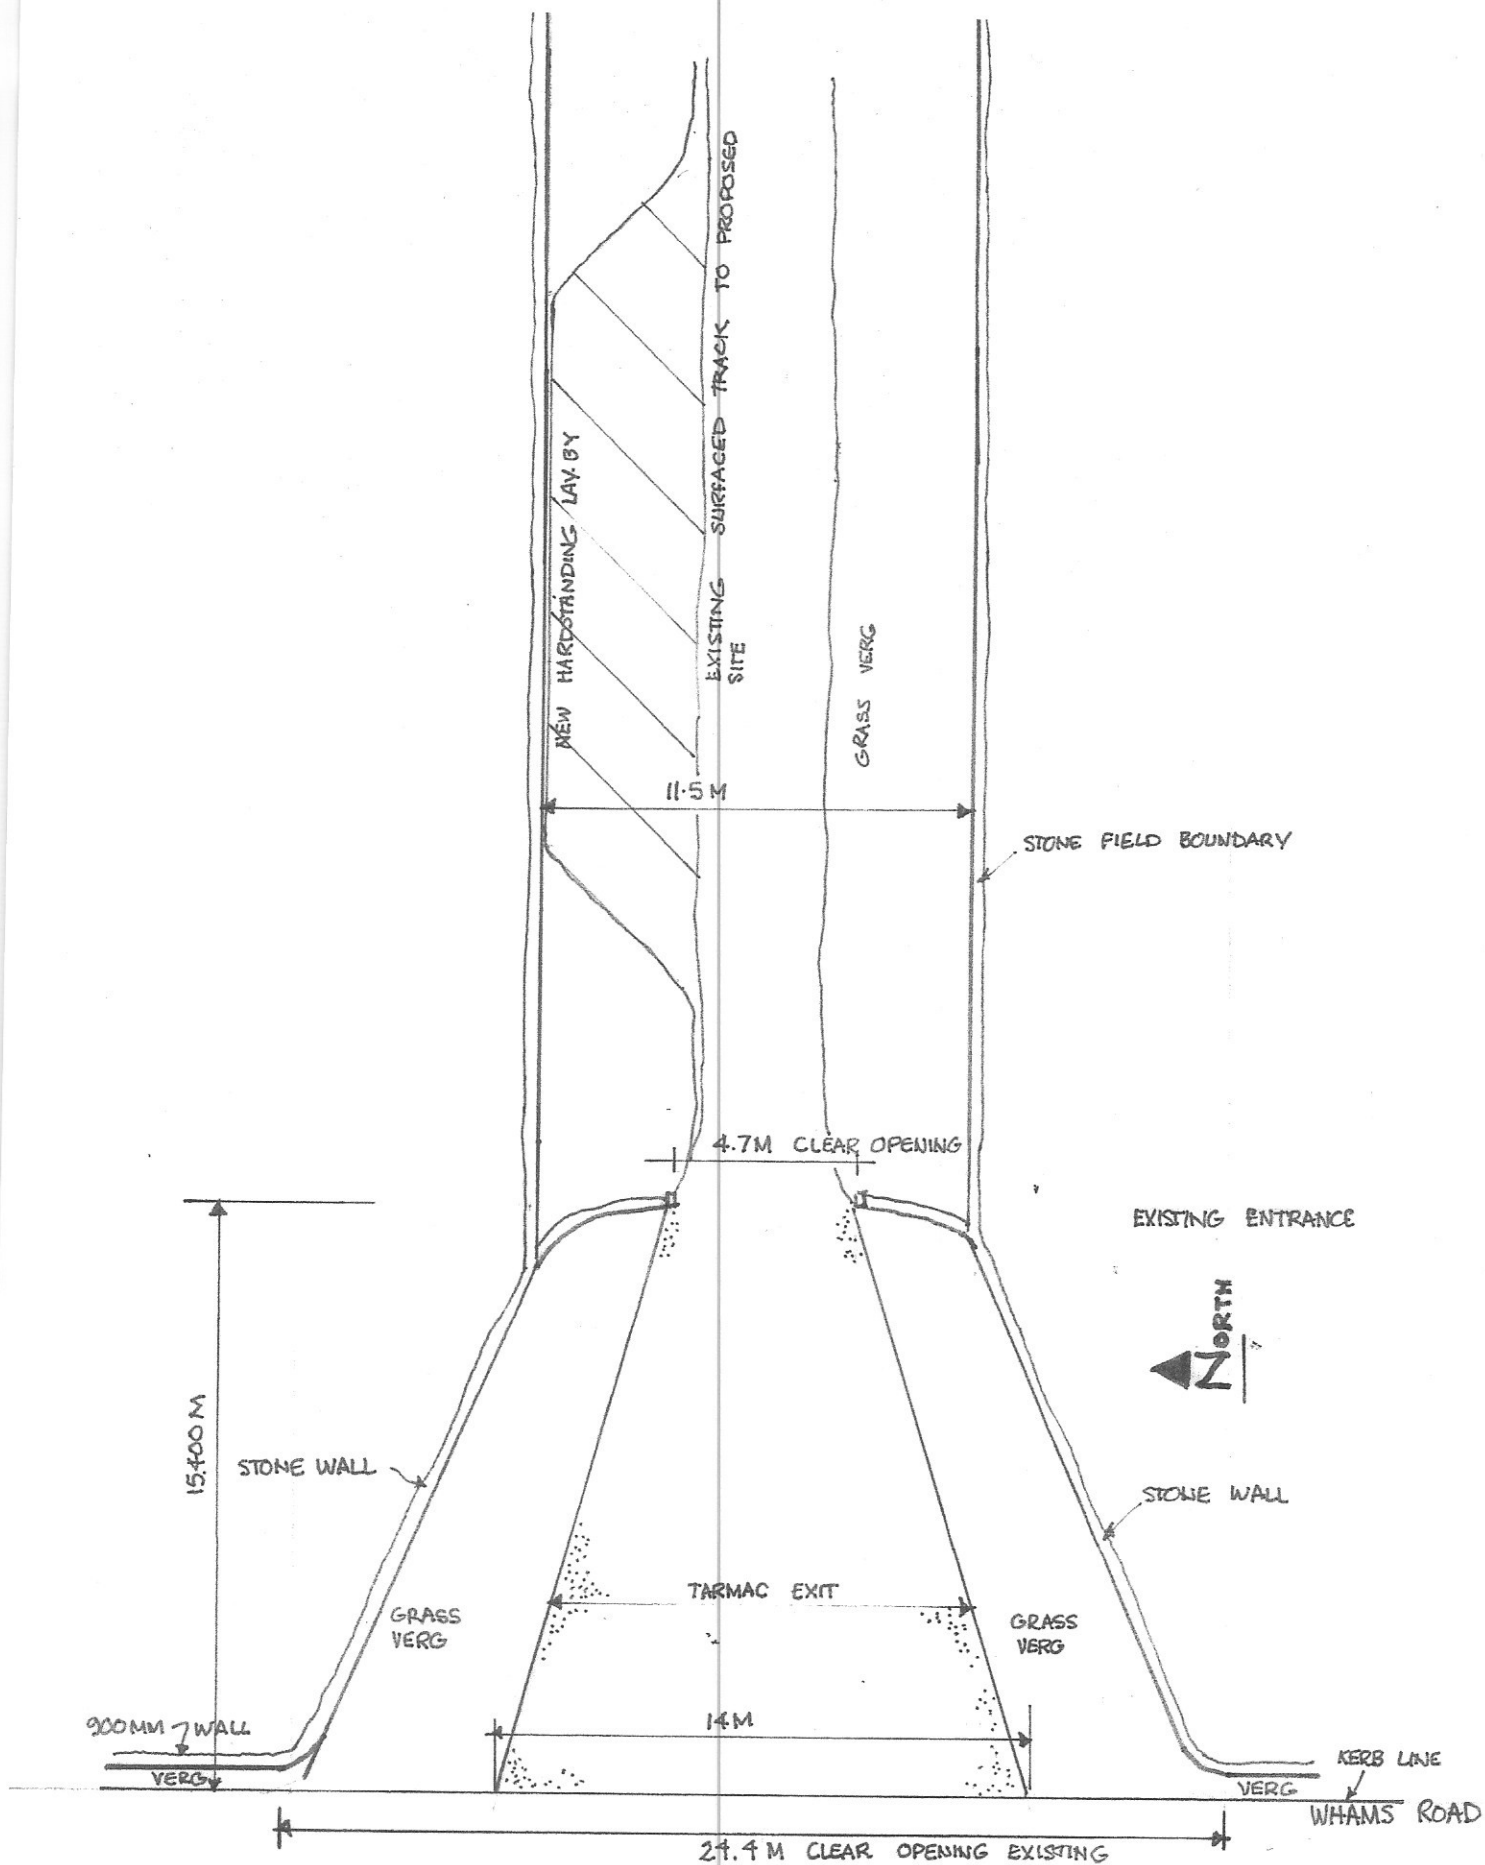

2021/1040
WHAMS ROAD 1:200 SCALE

0 1 2 3 4 5 6 7 8 9 1:200

Michael A. Clynych
Architect, Town Planner, Property Consultant
DIP.ARCH. DIP. T.P. A.R.I.B.A. F.R.S.A.

14 Huddersfield Road, Ingbirchworth, Penistone
Sheffield S36 7GF



THE SITE BUNDING HAS NOW SELF SEEDING
GREEN AND WILL SHIELD SITE FROM
WHANS ROAD

2021/1040


Michael A. Clynh
Architect, Town Planner, Property Consultant
DIP.ARCH. DIP. T.P. A.R.I.B.A. F.R.S.A.

14 Huddersfield Road, Ingbirchworth, Penistone
Sheffield S36 7GF

Tel: 01226 766308

419500

420000

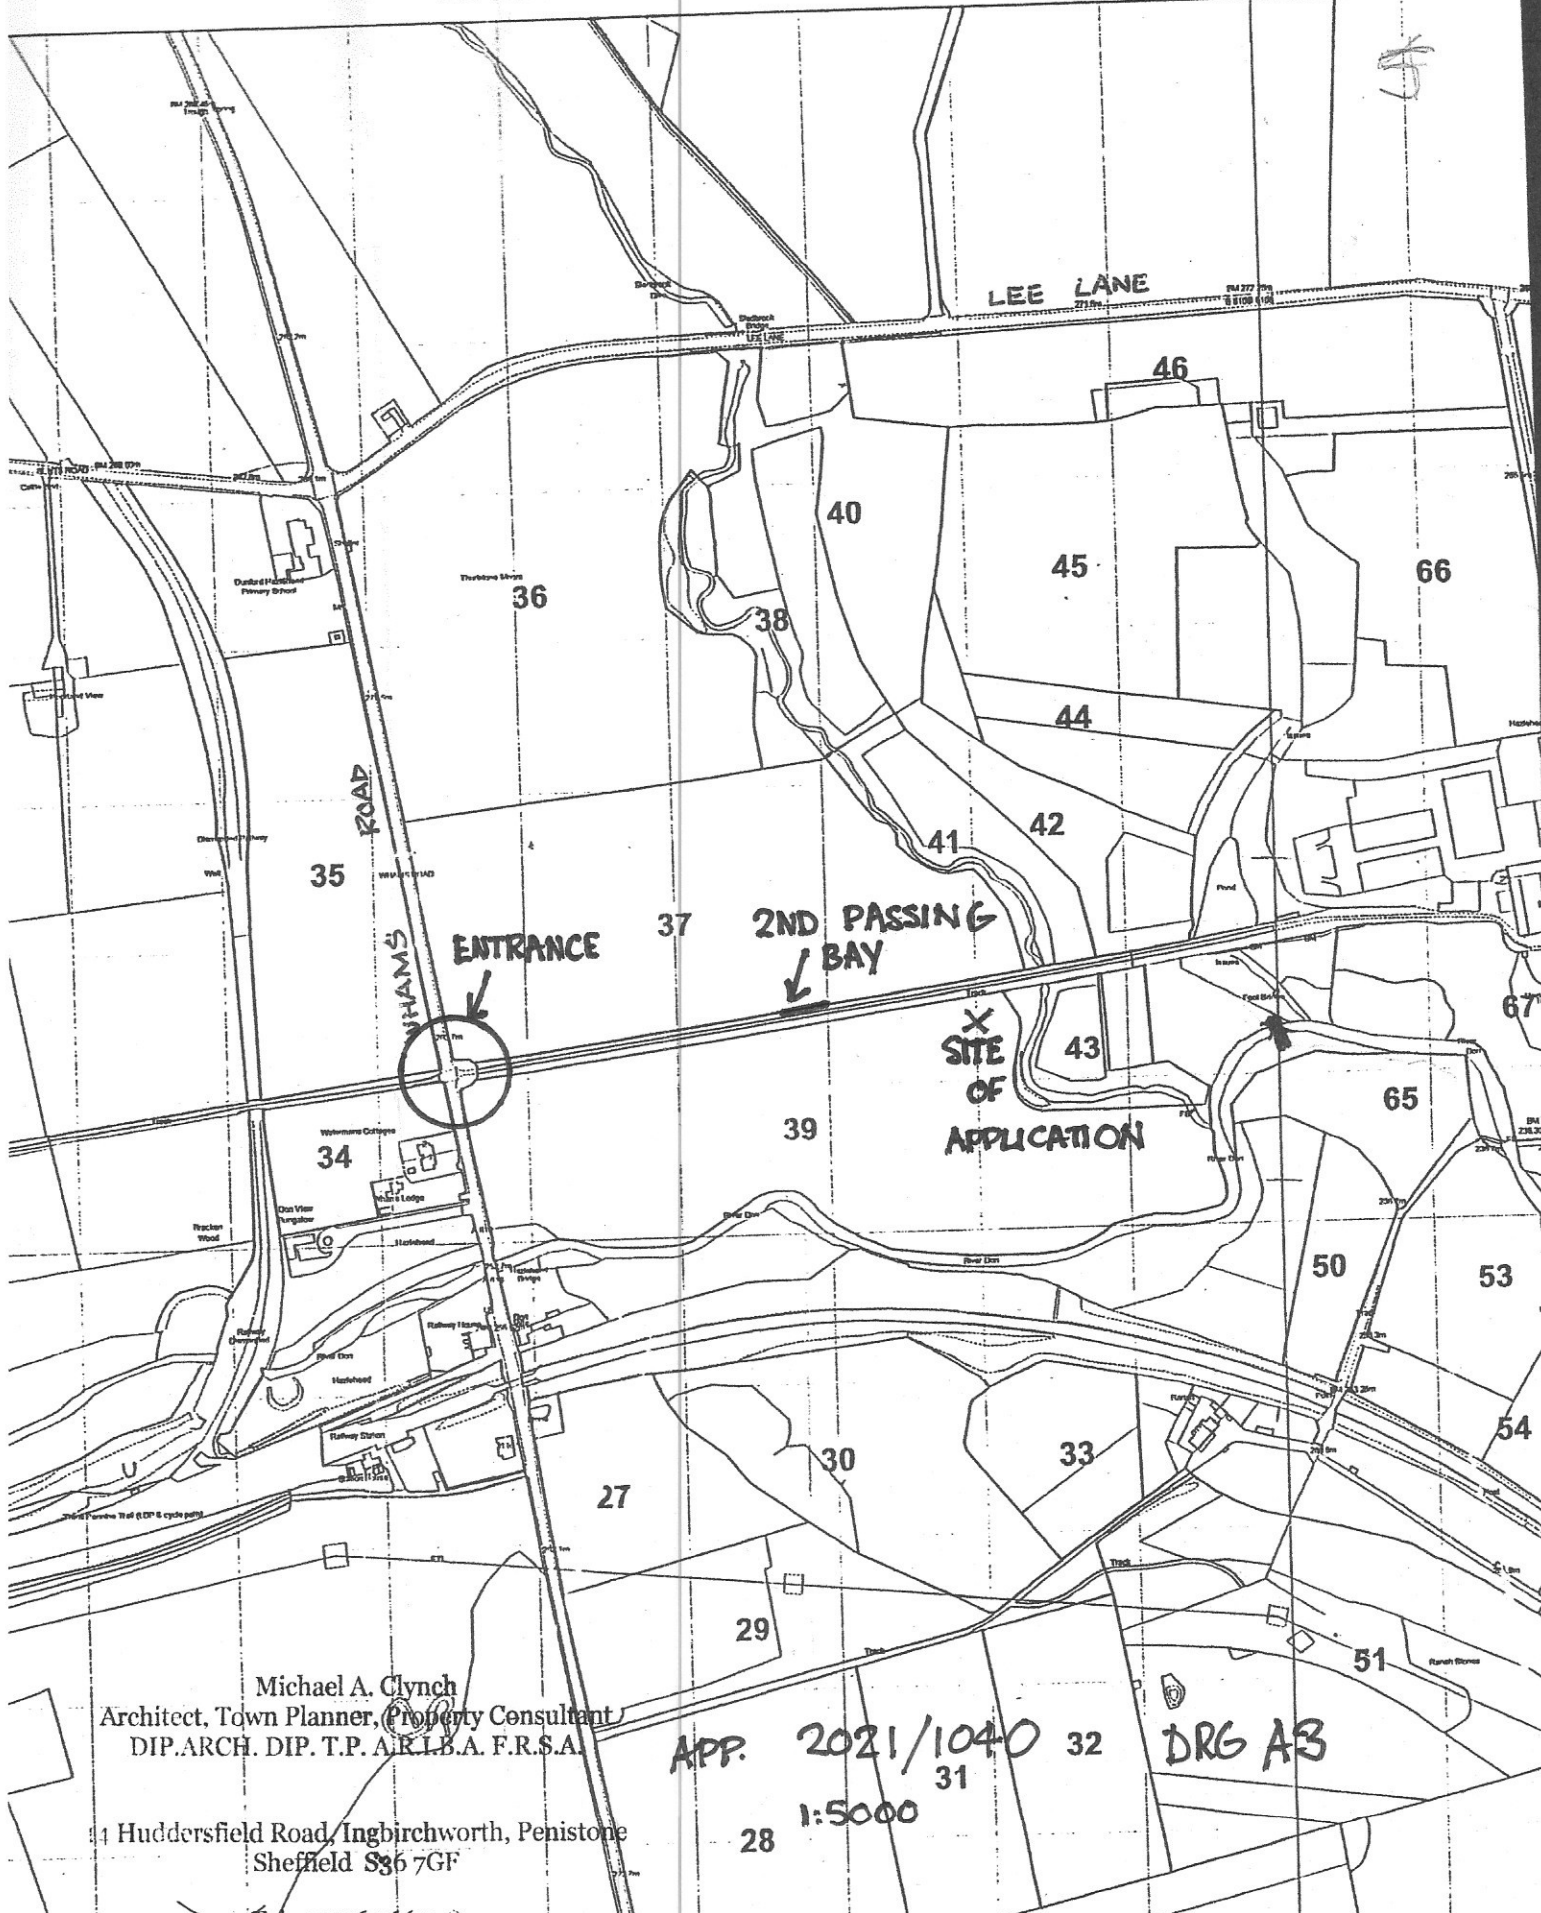

Michael A. Clynych
Architect, Town Planner, Property Consultant
DIP.ARCH. DIP. T.P. A.R.I.B.A. F.R.S.A.

44 Huddersfield Road, Ingbyrchworth, Penistone
Sheffield S36 7GF

APP. 2021/1040

DRG A3

1:5000

28

31

32

51

53

54

50

65

67

66

46

45

40

2ND PASSING BAY

ENTRANCE

35

36

38

37

39

30

33

27

29

51

53

54

50

65

67

66

46

45

40

38

37

36

35

34

33

32

31

30

29

28



VISIBILITY DOWN WHAMS ROAD ON EXIT IS EXCELLENT
THE EXISTING SPLAY CAN COPE WITH ANY
VEHICLE.

2021/1040

Michael A. Clynh
Architect, Town Planner, Property Consultant
DIP.ARCH. DIP. T.P. A.R.I.B.A. F.R.S.A.

14 Huddersfield Road, Ingbirchworth, Penistone
Sheffield S36 7GF

Tel 01206 766208