
Layout width 175mm

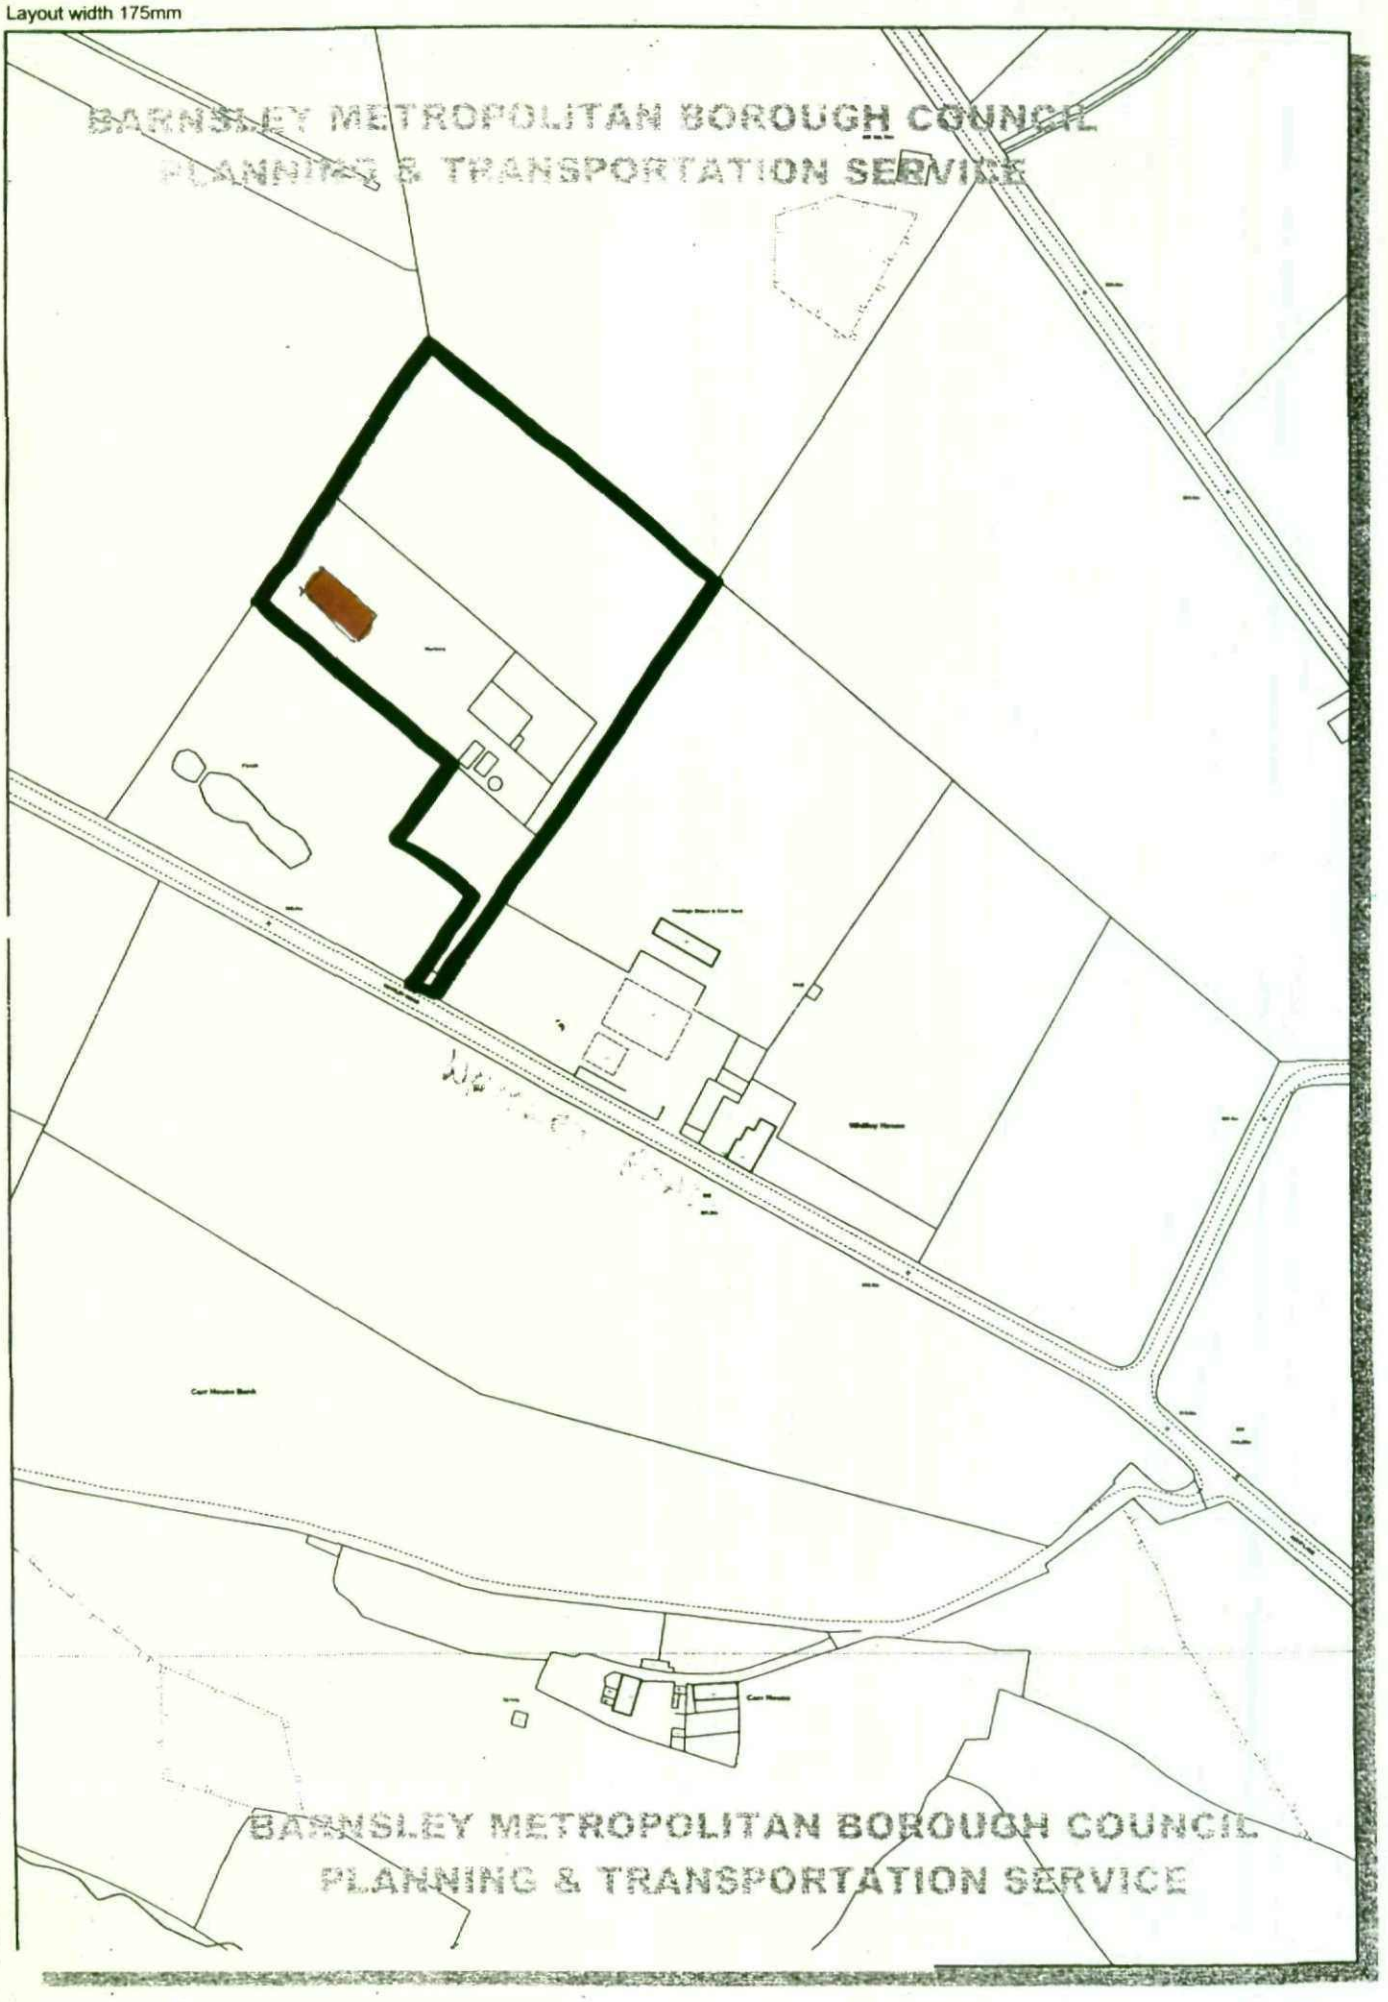

BMBC Licence Number LA076090 - 2001

Reproduced from the Ordnance Survey mapping with the permission of the Controller of Her Majesty's Stationery Office © Crown copyright.
Unauthorised reproduction infringes Crown copyright and may lead to prosecution or civil proceedings.

BMBC PLANNING & TRANSPORTATION SERVICE
Assistant Director: Martin Kimber, BA, DipTP, MRTPI.
Central Offices, Kendray Street, Barnsley S70 2TN.
Tel: (01226) 770770 Fax: (01226) 772599

NORTH

Scale 1: 2500