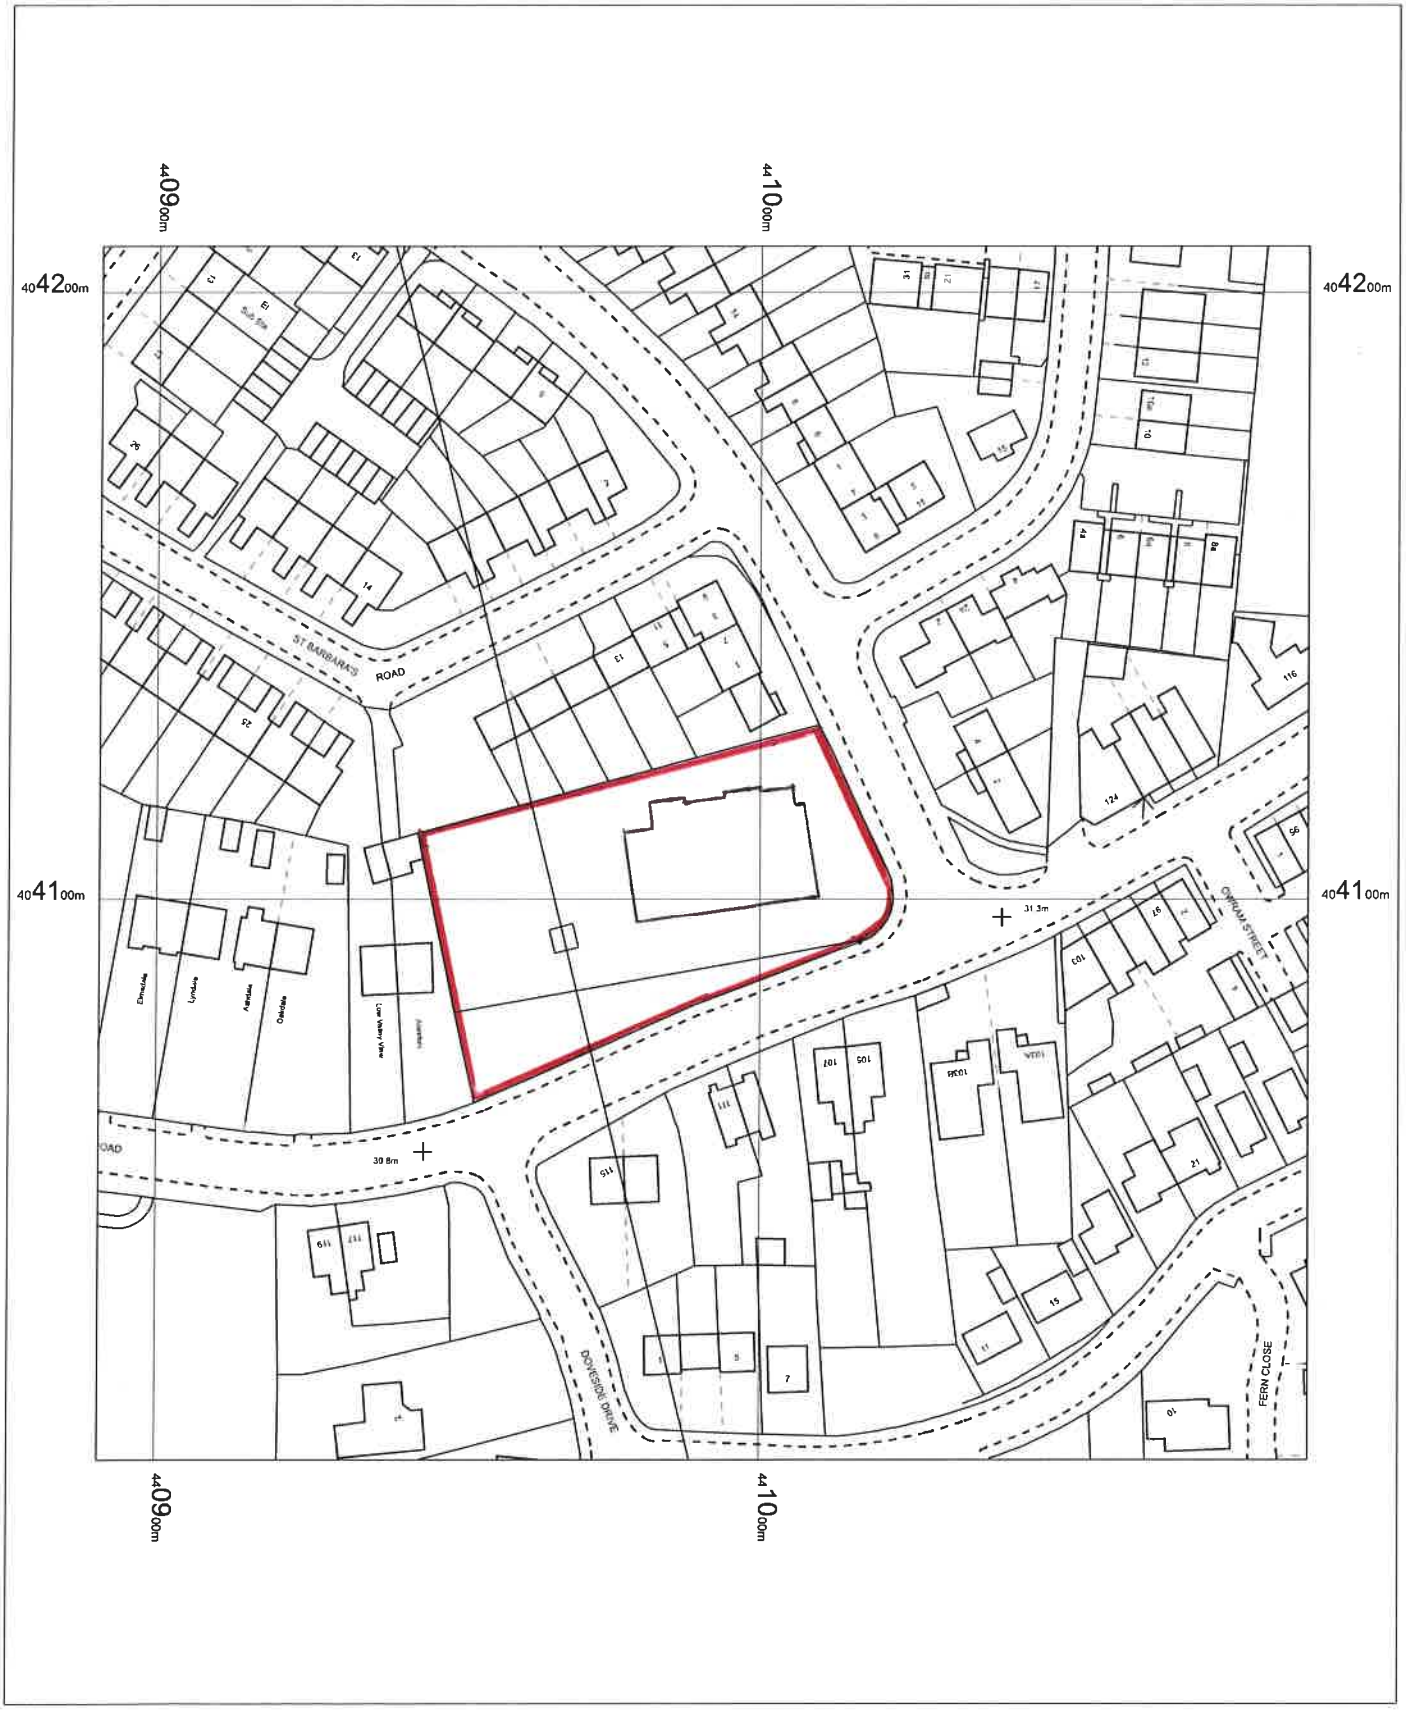


COST CUTTER
1 UPPERWOOD ROAD
DARFIELD
BARNSLEY
S73 9QR E019955

OS MasterMap 1250/2500/10000 scale
12 May 2017, ID: BW1-00623488
maps.blackwell.co.uk

1:1250 scale print at A4, Centre: 440991 E, 404108 N

©Crown Copyright and database rights. OS 100019980

N

BLACKWELL'S
www.blackwellmapping.co.uk
TEL: 0113 245 2623
comments@maps.blackwell.co.uk