
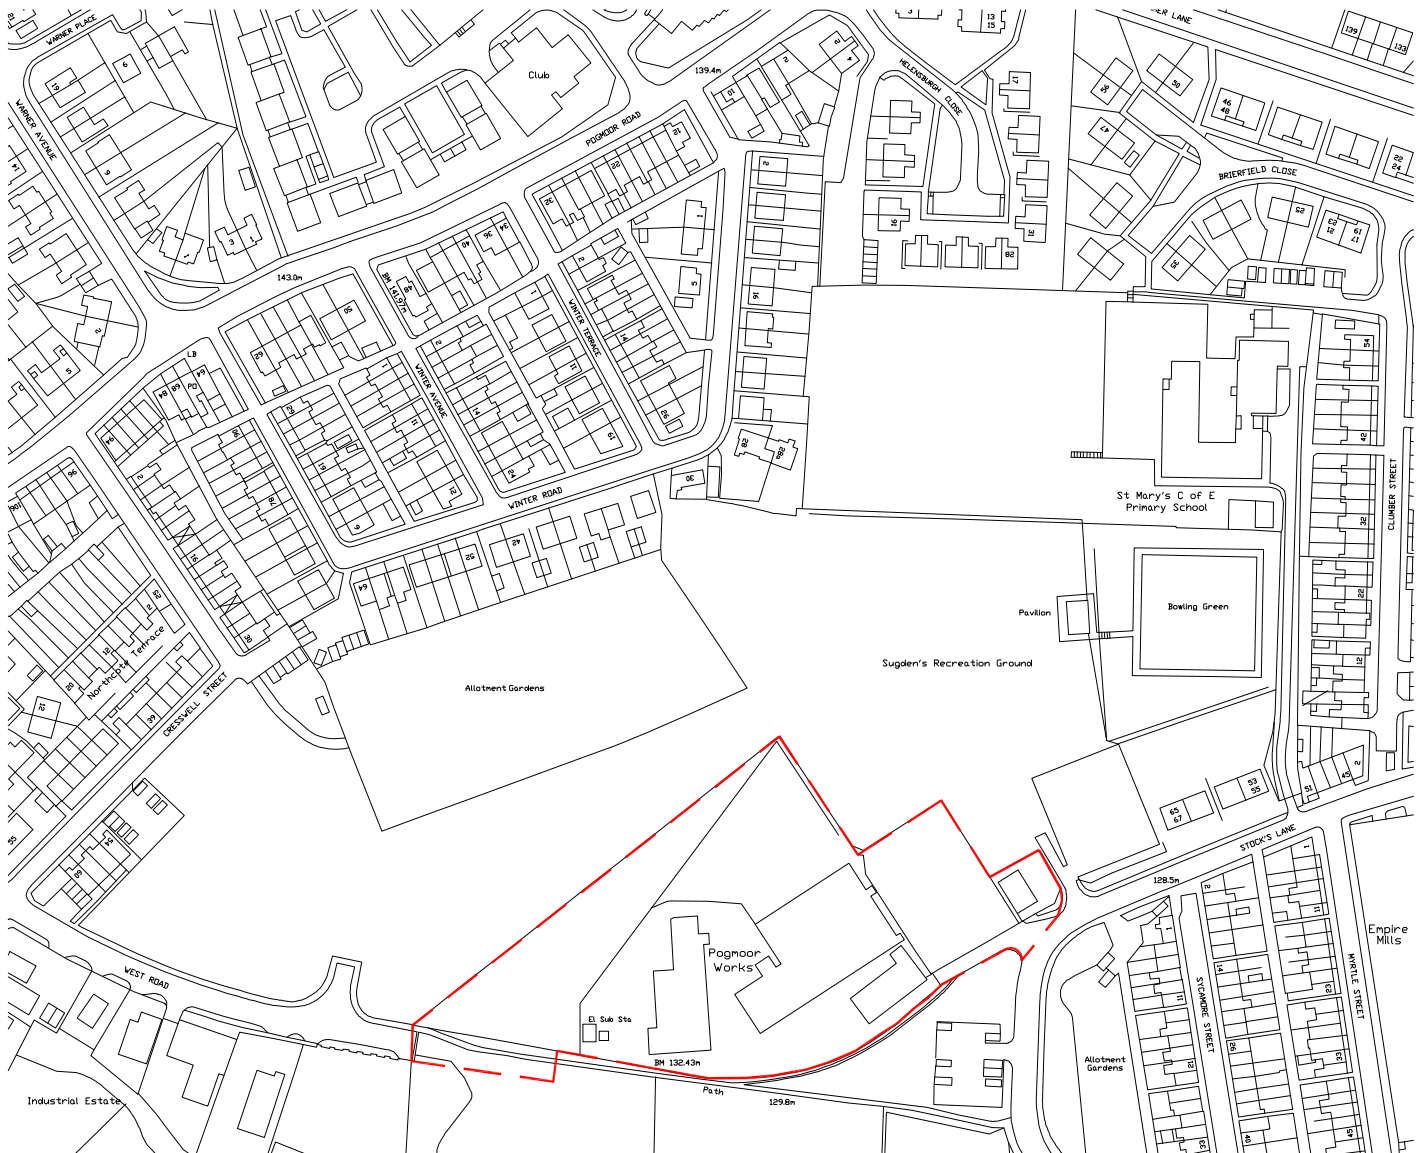


Notes:
Sketch schemes may be based on plan information of unknown origin and is subject to verification and survey.
Contractors must verify all dimensions on site before commencing any work or shop drawings. This drawing is not to be scaled. Use figured dimensions only.
Building areas are liable to adjustment over the course of the design process due to ongoing construction detailing developments.

Subject to statutory approvals and survey.

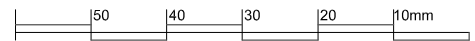

A Red Line Boundary amended 16.06.10 ba

revisions
status -

edward architectural services ltd

prospect house 32 sovereign street leeds ls1 4bj t 0113 398 4000
www.eas-limited.co.uk

project Stocks Lane, Barnsley

client Jamestown Metal Resources

title Location Plan

drawn ba checked ba date June 08 scale 1/2500@A4

job no 0227 drawing no PL01 rev A