



SECTION A-A

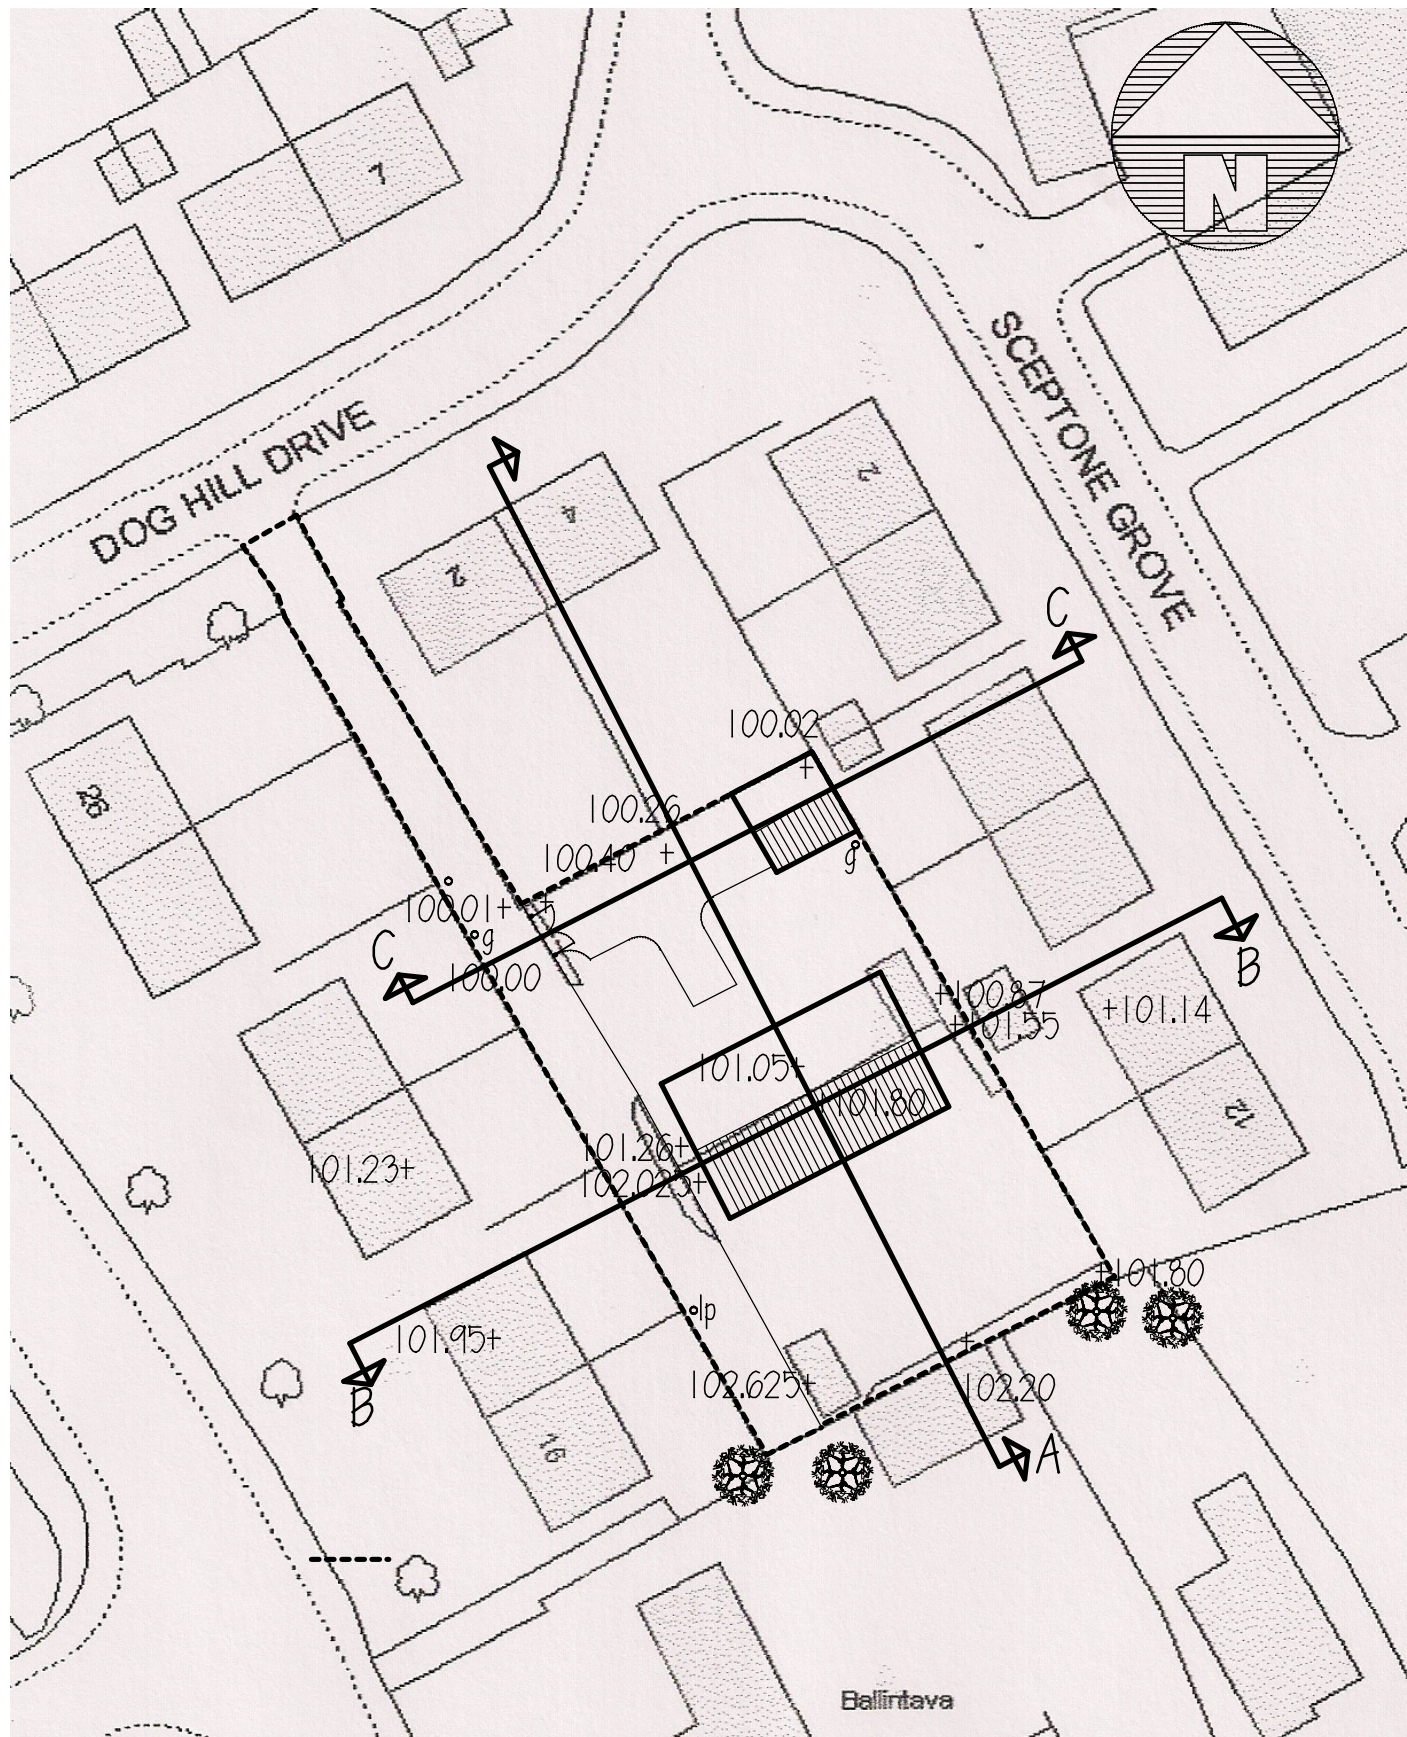

SECTION B-B

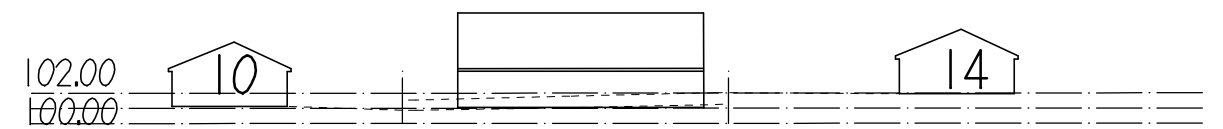

SECTION C-C

Mr & Mrs S HURST

PROPOSED DWELLING
REAR OF 2/4 DOG HILL DRIVE
SHAFTON

SITE PLAN & SECTIONS

1:500@A3 MAY13 Rev A

Peter Thompson

"Linwood"
Barnsley Road

Dodworth

Barnsley S75 3JR

e-mail peter-thompson@hotmail.co.uk



t&f. 01226 201391

m. 07973251730