



CORNER OF BALLFIELD and CHURCHFIELD LANE

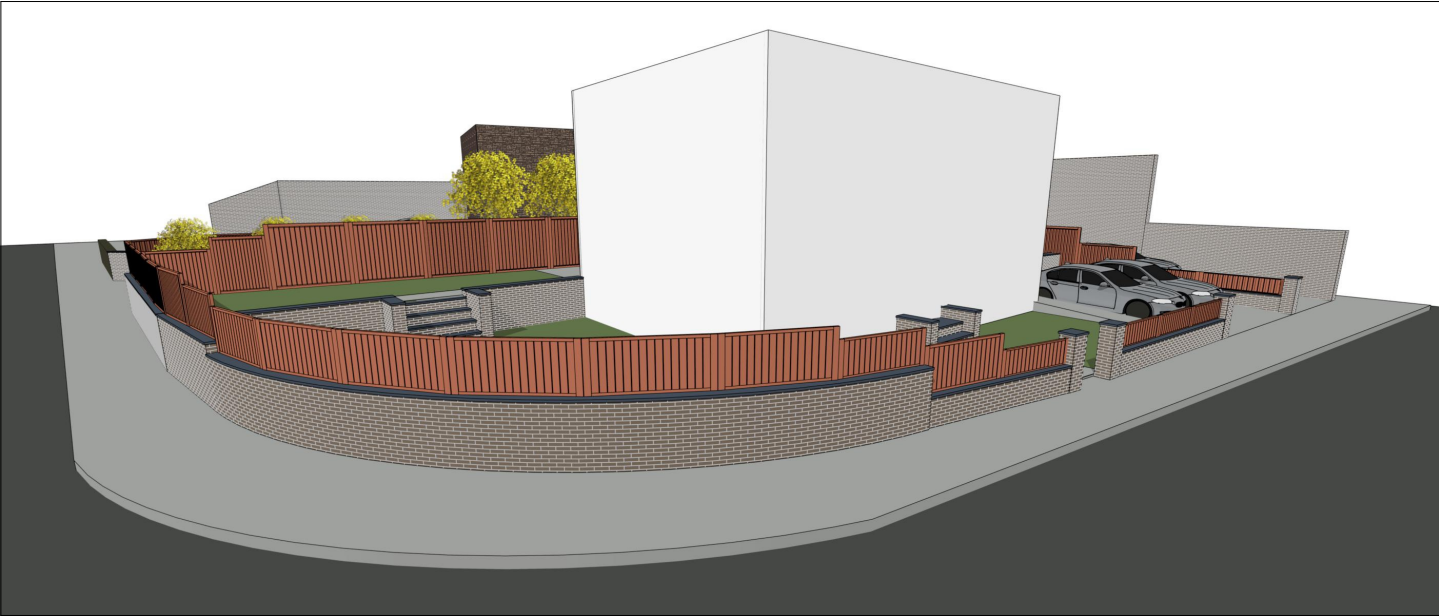

CORNER OF BALLFIELD and CHURCHFIELD LANE




CHURCHFIELD LANE

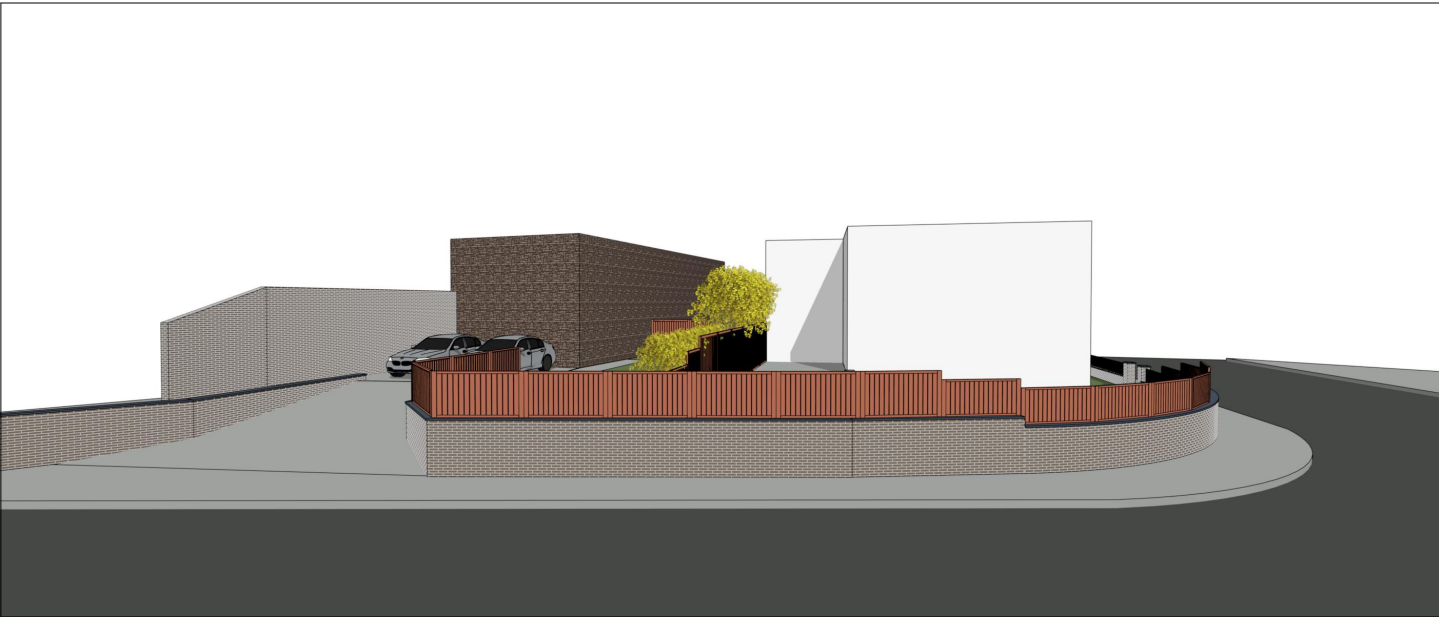

BALLFIELD LANE





BALLFIELD LANE

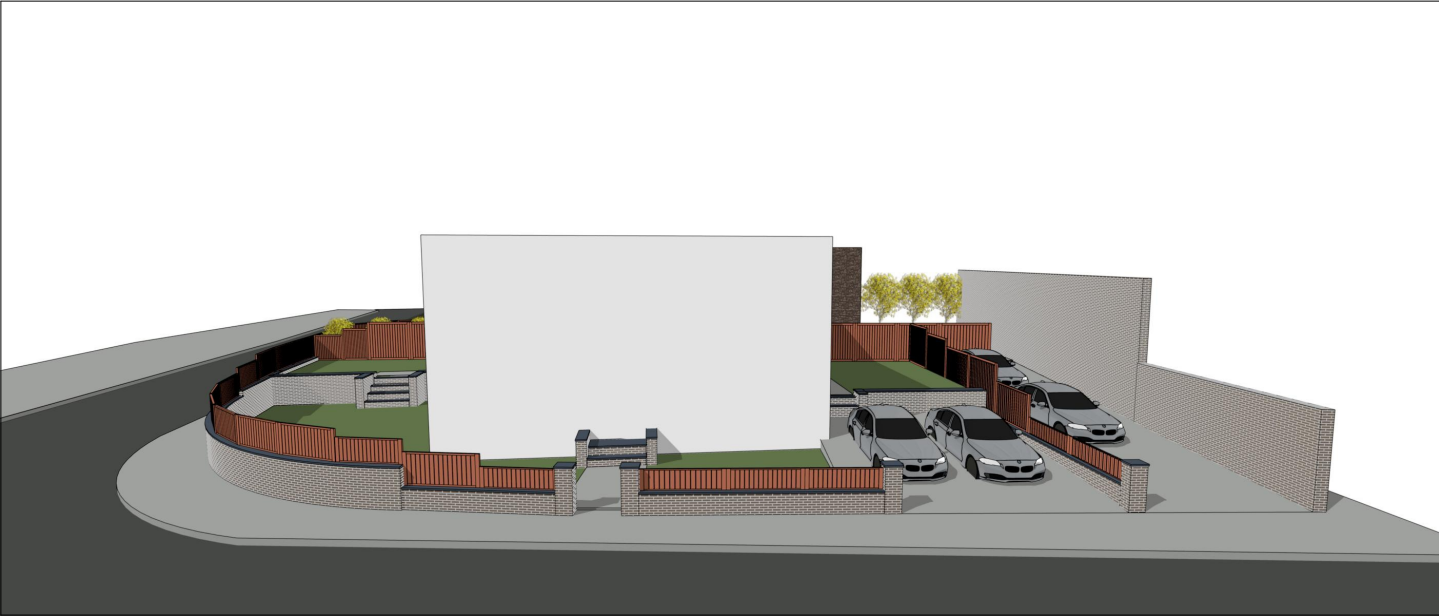

CHURCHFIELD LANE



NICHOLAS & NICHOLAS	
PROJECT	WHITE BEAR, KEXBOROUGH BARNSELY, S75 5EE
PROPOSAL	CONVERSION of FORMER PUBLIC HOUSE and OUTBUILDINGS TO 3 DWELLINGS INCLUDING GROUNDWORKS
CLIENT	DR M SPENCER
DRAWING NUMBER	SCALED 3ds
DATE	14.02.2021
SCALE	1:50 (A3)
Do not scale from this drawing. If in doubt please ask. Dimensions must be checked on site where possible.	
WWW.NICHOLASANDNICHOLAS.CO.UK MAIL@NICHOLASANDNICHOLAS.CO.UK	

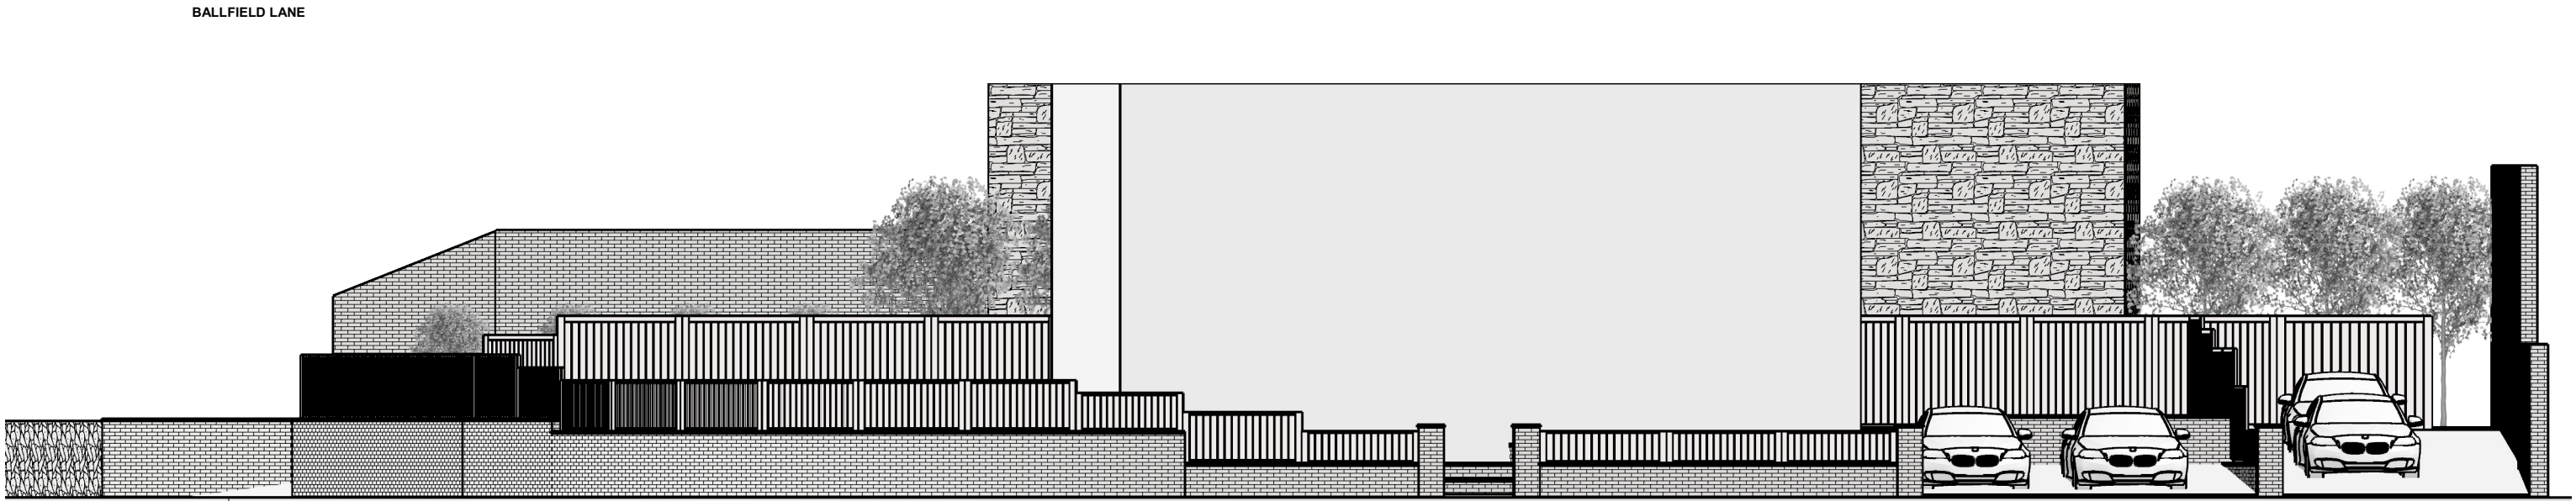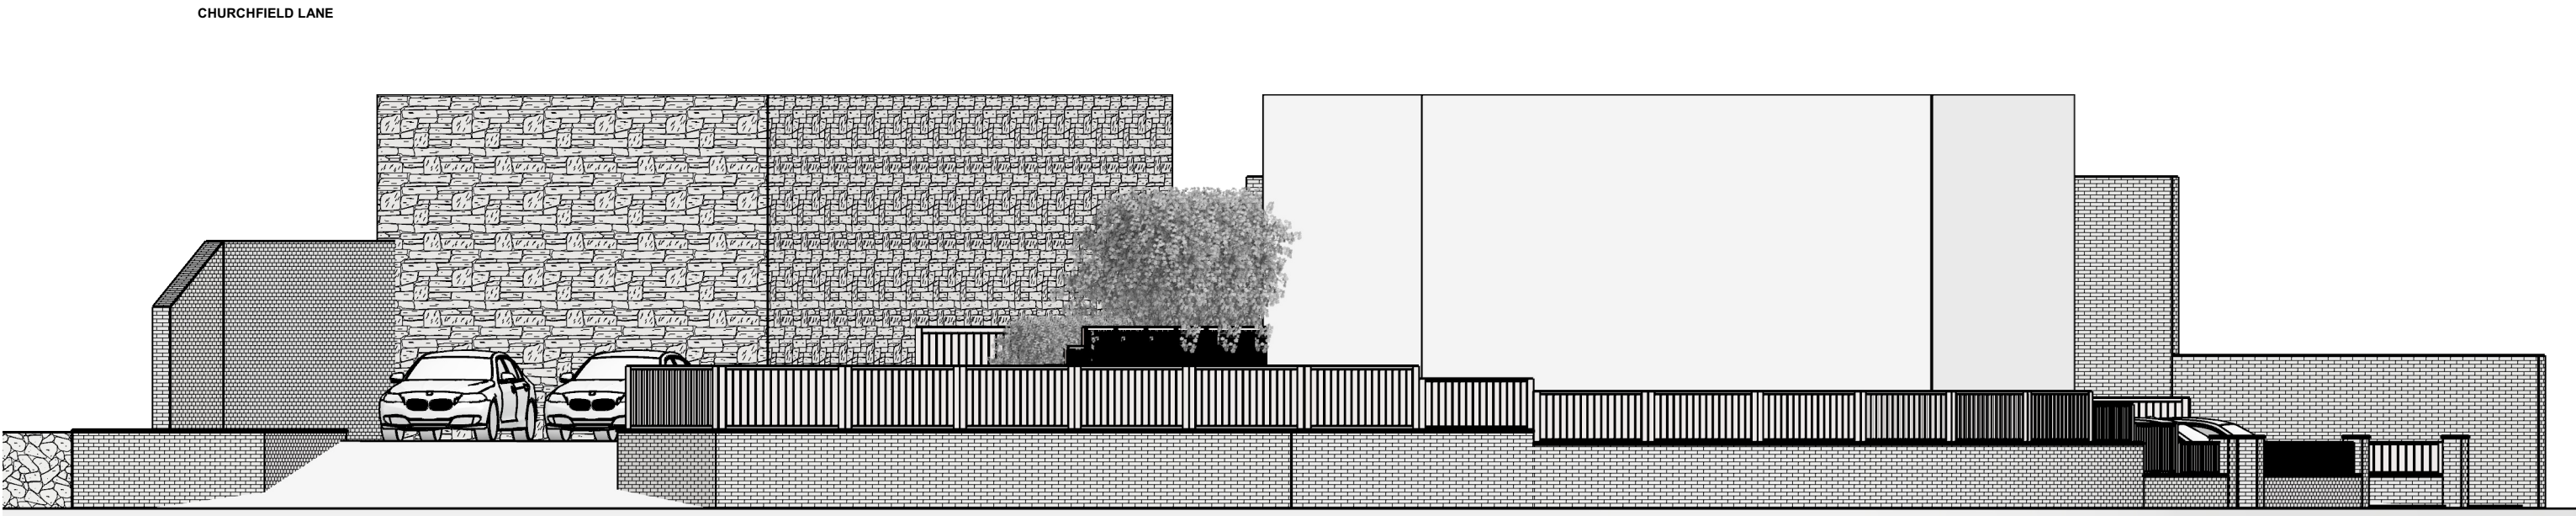

NICHOLAS & NICHOLAS

PROJECT

WHITE BEAR, KEXBOROUGH
BARNSELEY, S75 5EE

PROPOSAL

CONVERSION of FORMER PUBLIC HOUSE and
OUTBUILDINGS TO 3 DWELLINGS INCLUDING
GROUNDWORKS

CLIENT

DR M SPENCER

DRAWING NUMBER

SITE BOUNDARY TREATMENT

DATE

14.02.2021

SCALE

1:100 (A3)

Do not scale from this drawing. If in doubt please ask.
Dimensions must be checked on site where possible.

WWW.NICHOLASANDNICHOLAS.CO.UK
MAIL@NICHOLASANDNICHOLAS.CO.UK