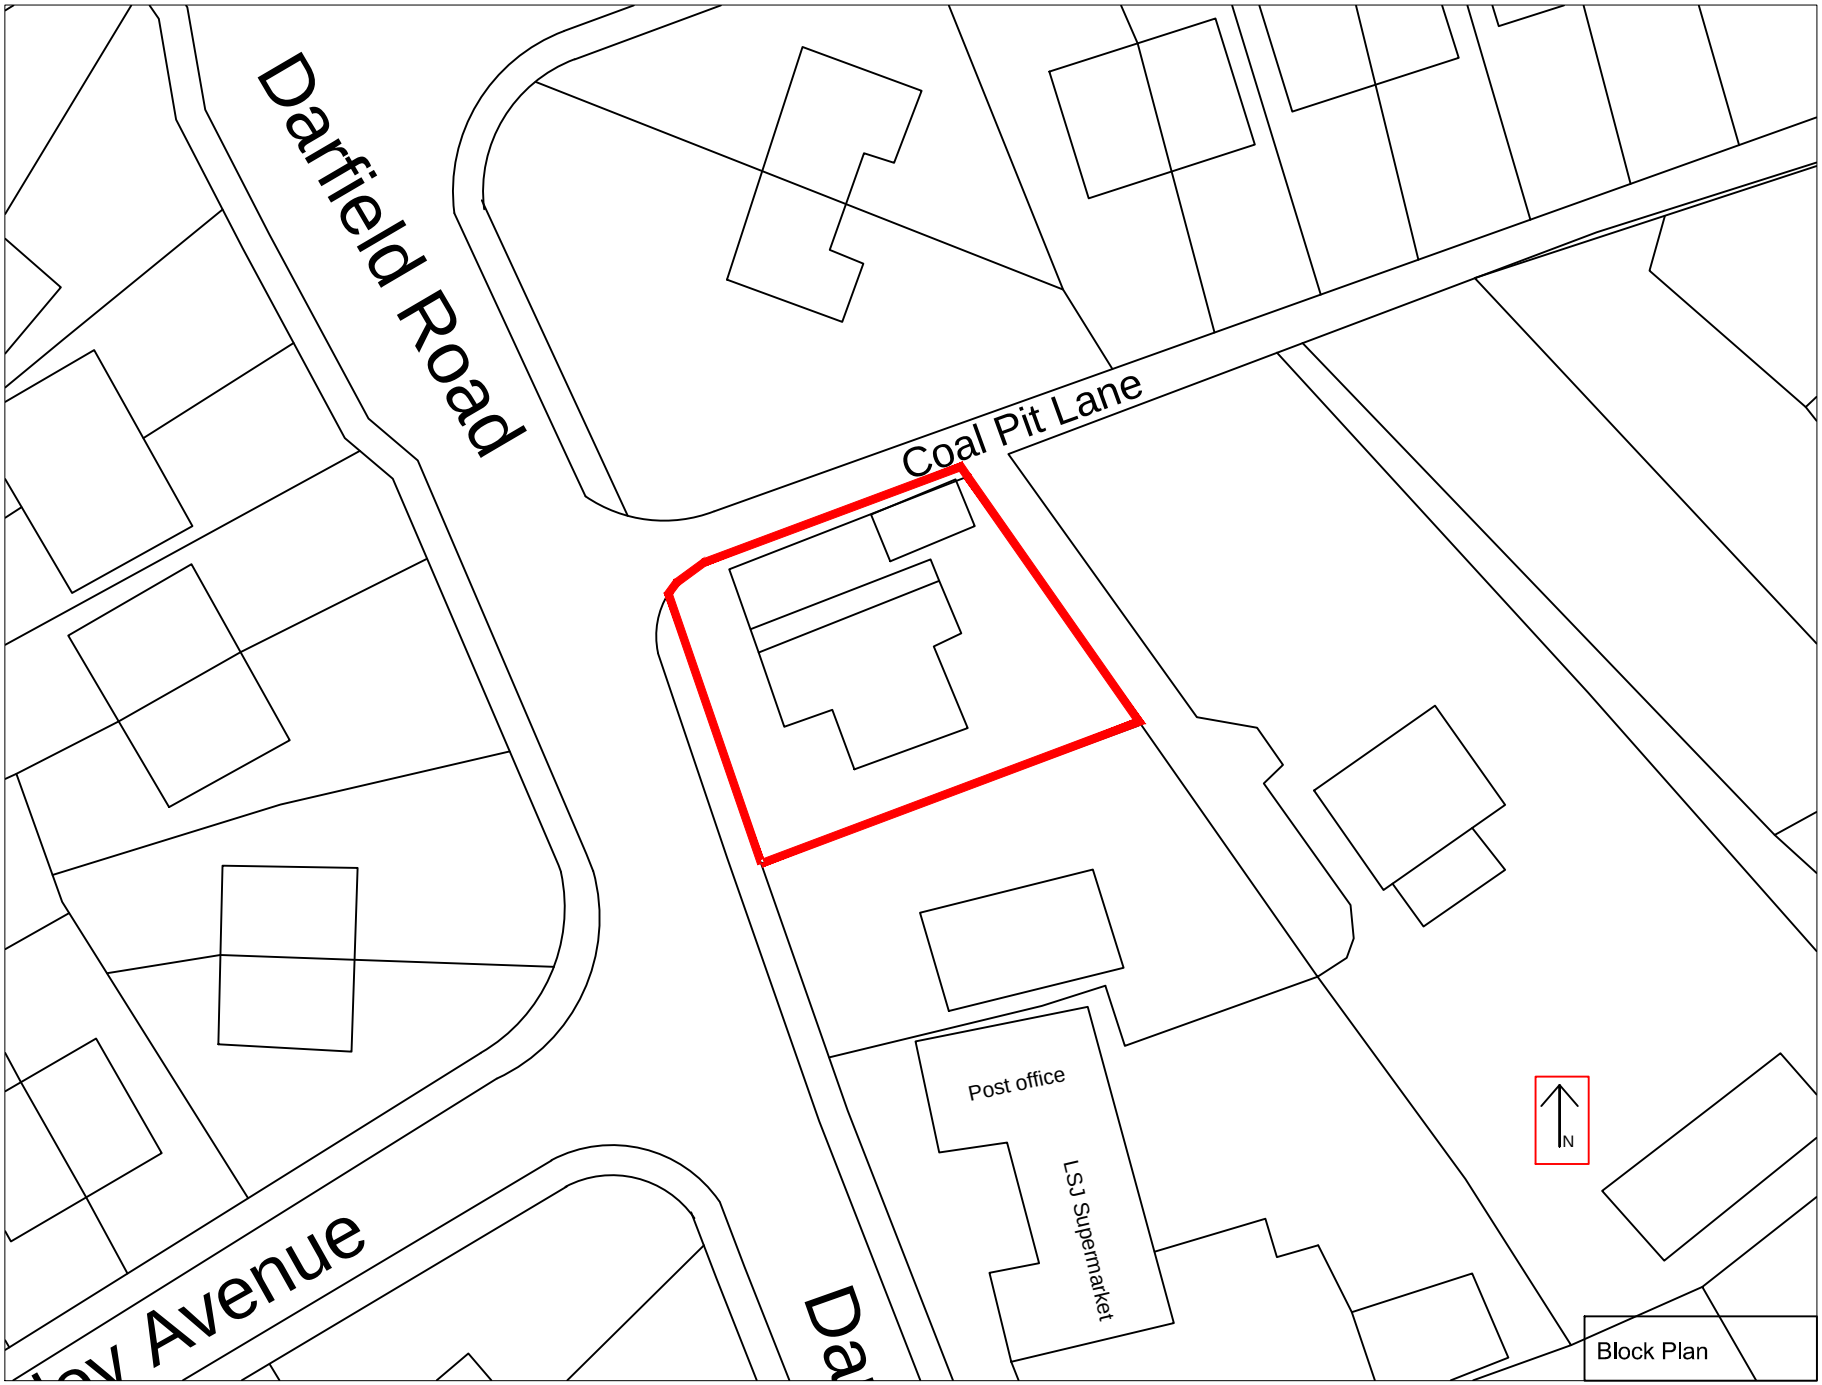


Rev.	By	Amendments	Date

PLANNING CONSULT,
DIGITAL MEDIA CENTRE,
COUNTY WAY,
BARNSLEY,
S70 2JW

Tel:- 01226 720814
Mob:- 0732 963462

Client
Johal Jagdeep
LSJ Supermarket,
Darfield Road,
Cudworth,
South Yorkshire,
S72 8RJ

Project
Change of use.
Shop to self contained flat for residential use.

Drawing title
Block Plan

Scale	Drawn	Checked	Date
1:500	**SC**		**30/07/13**

Drawing No.	Revision	File
PC/JR/June/SC2	-	