



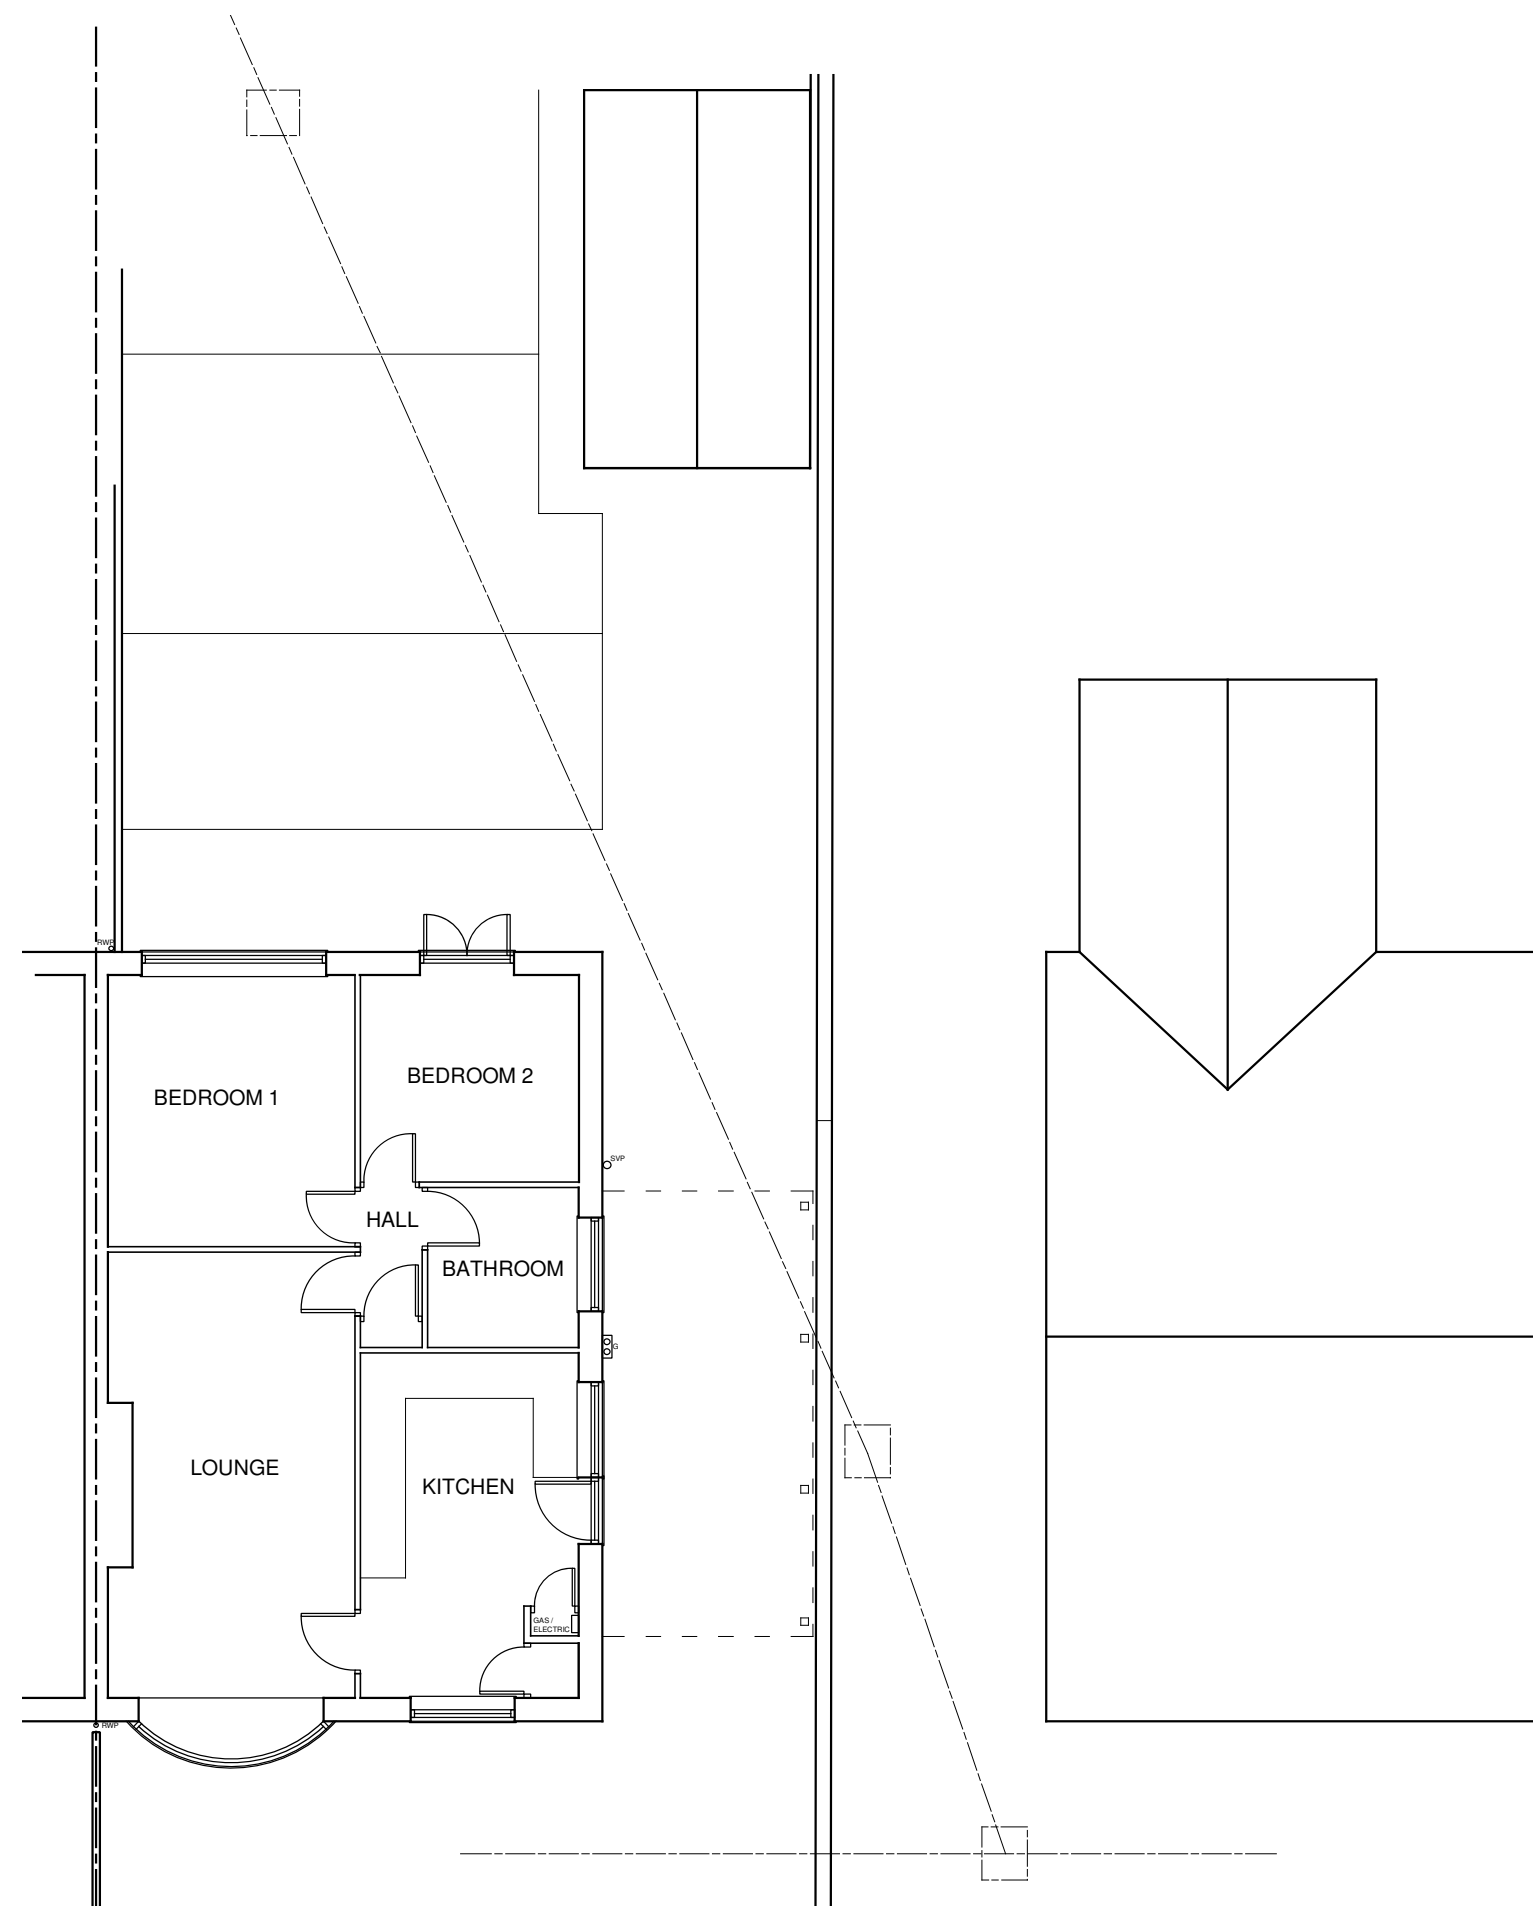


EXISTING FLOOR PLAN

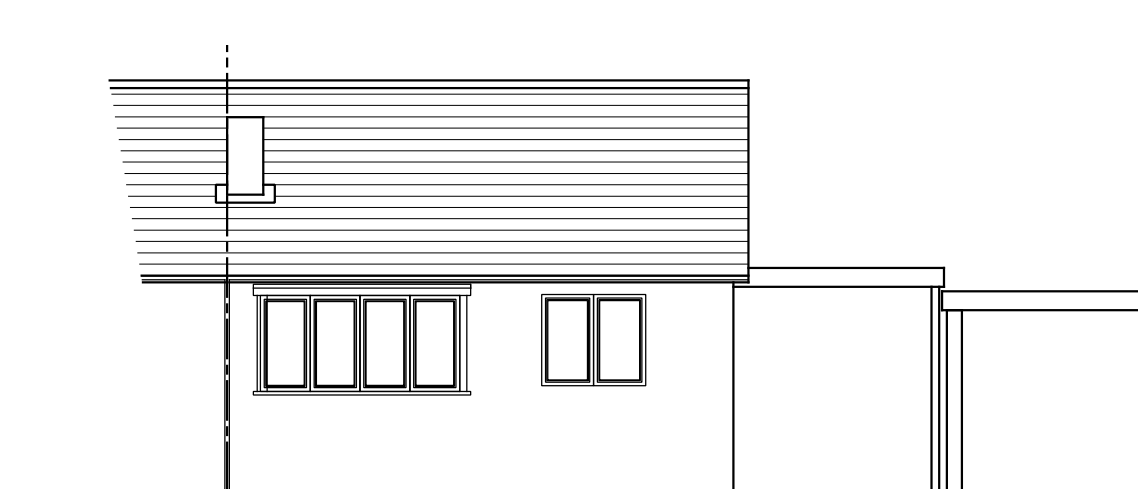


EXISTING FRONT ELEVATION




EXISTING REAR ELEVATION

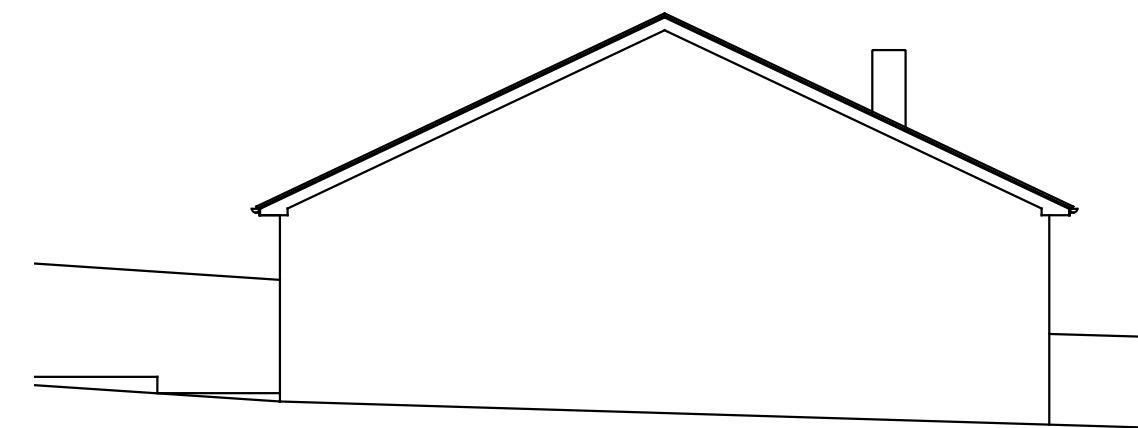

EXISTING SIDE ELEVATION

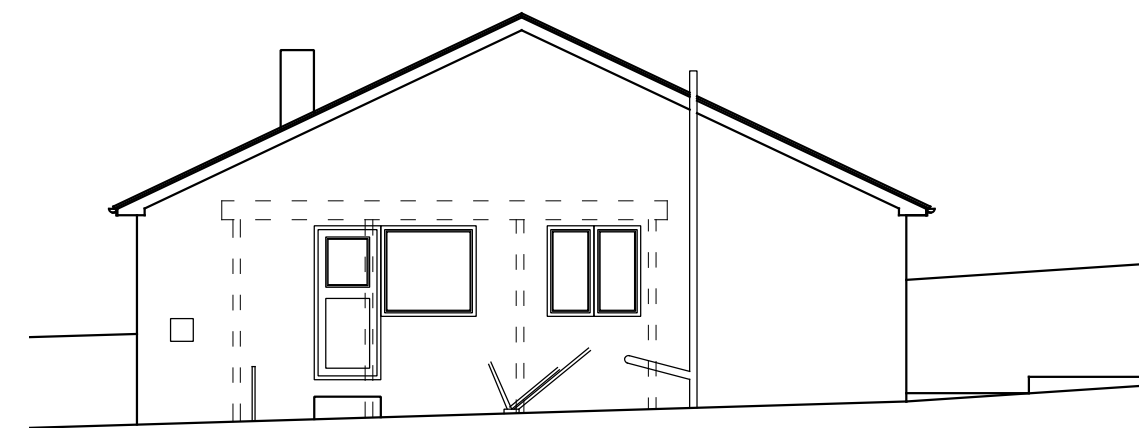


EXISTING SIDE ELEVATION

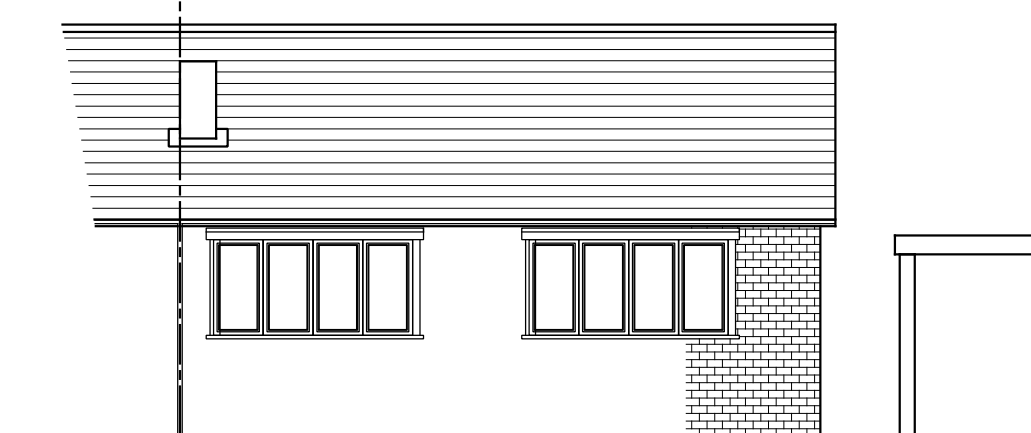


PROPOSED FRONT ELEVATION



PROPOSED REAR ELEVATION

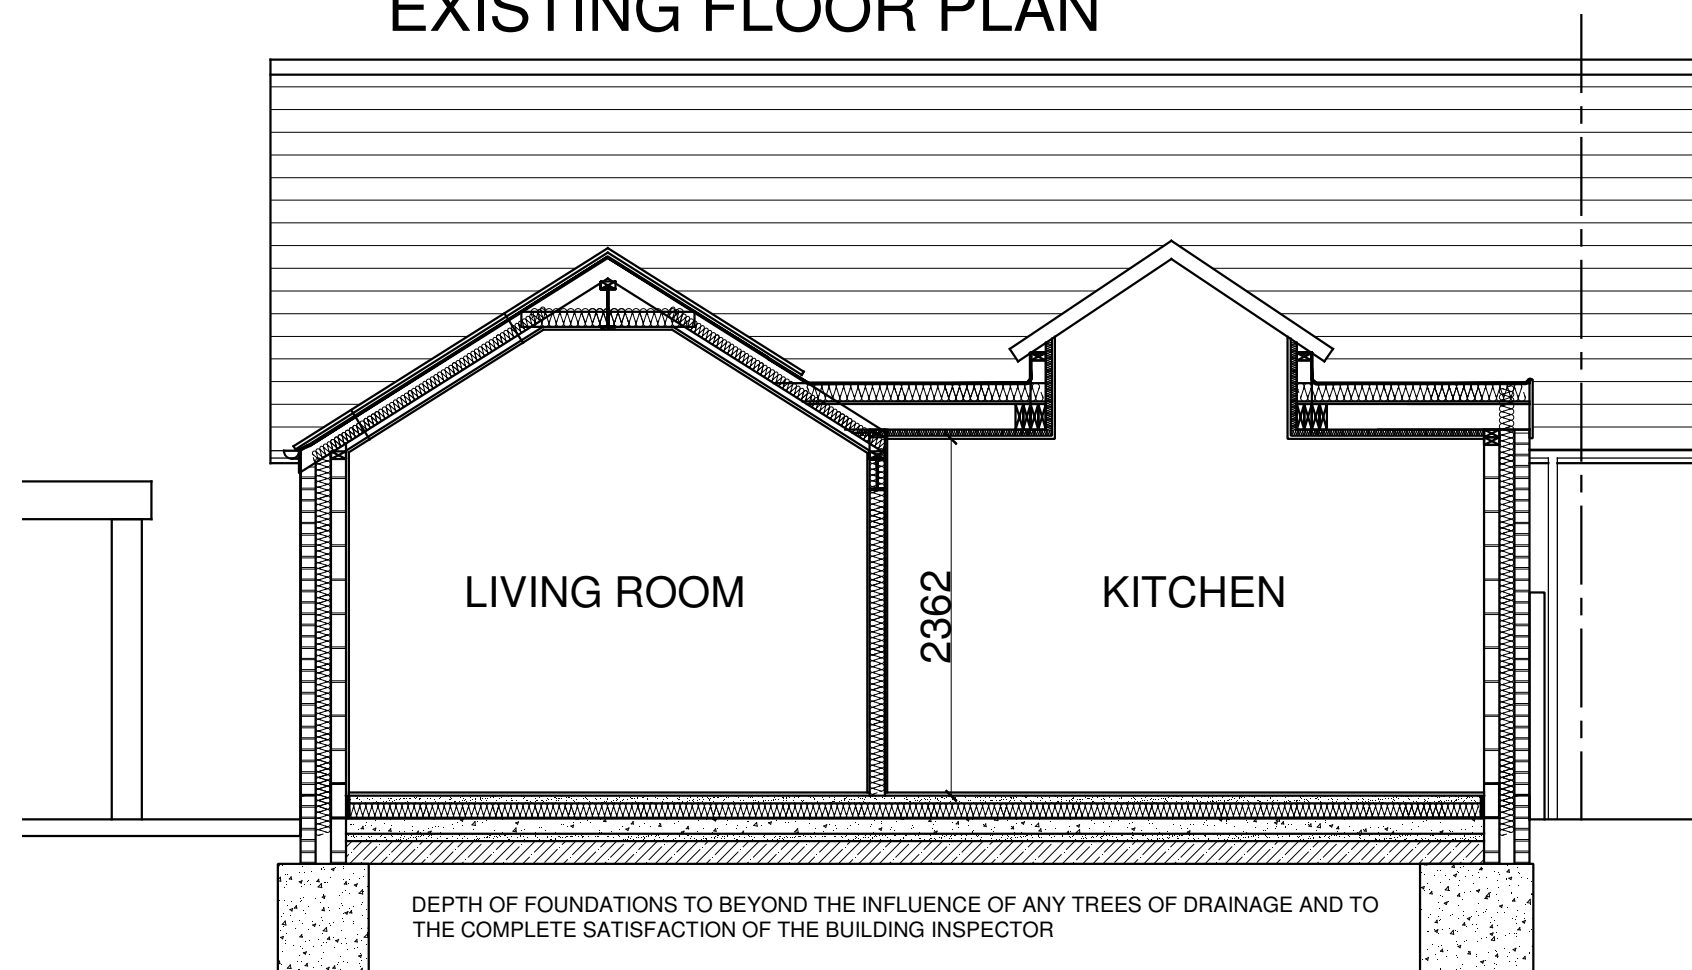


PROPOSED SECTION A-A

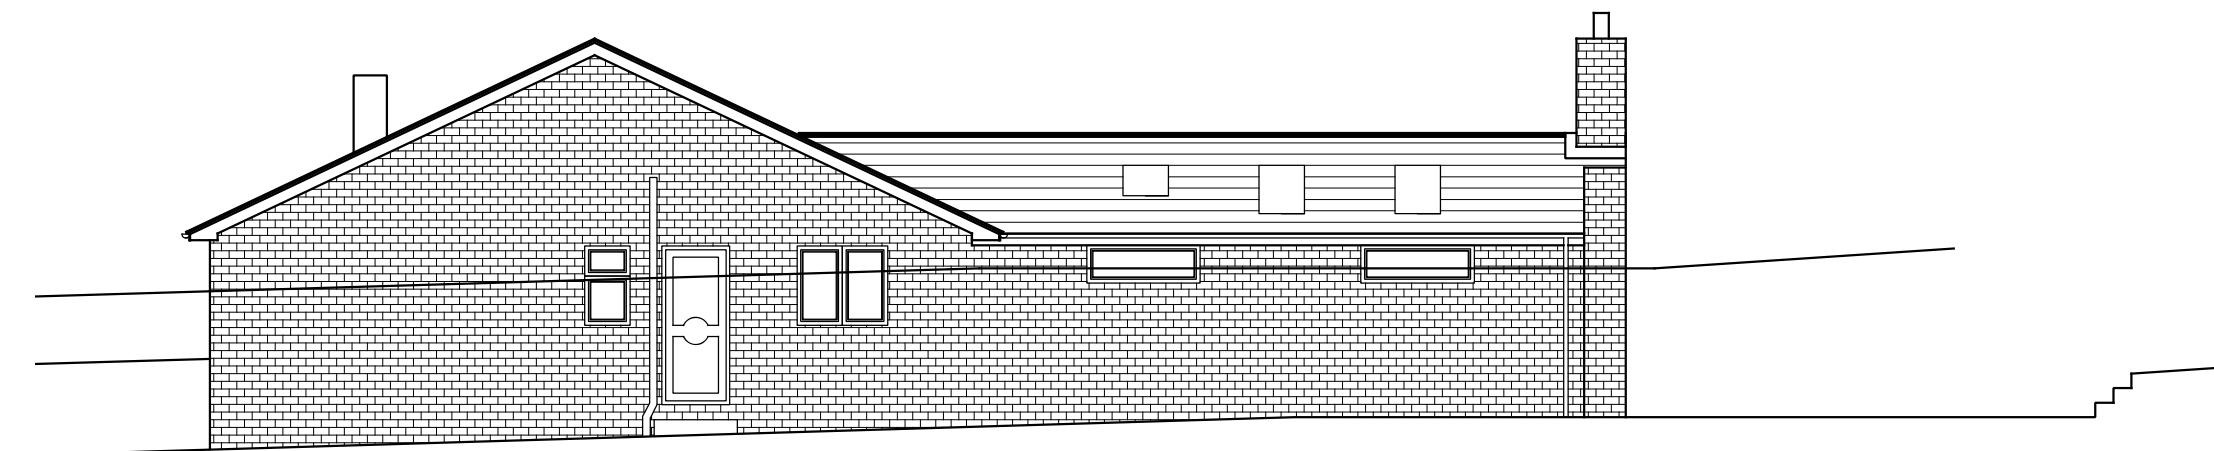


PROPOSED SIDE ELEVATION




PROPOSED SIDE ELEVATION

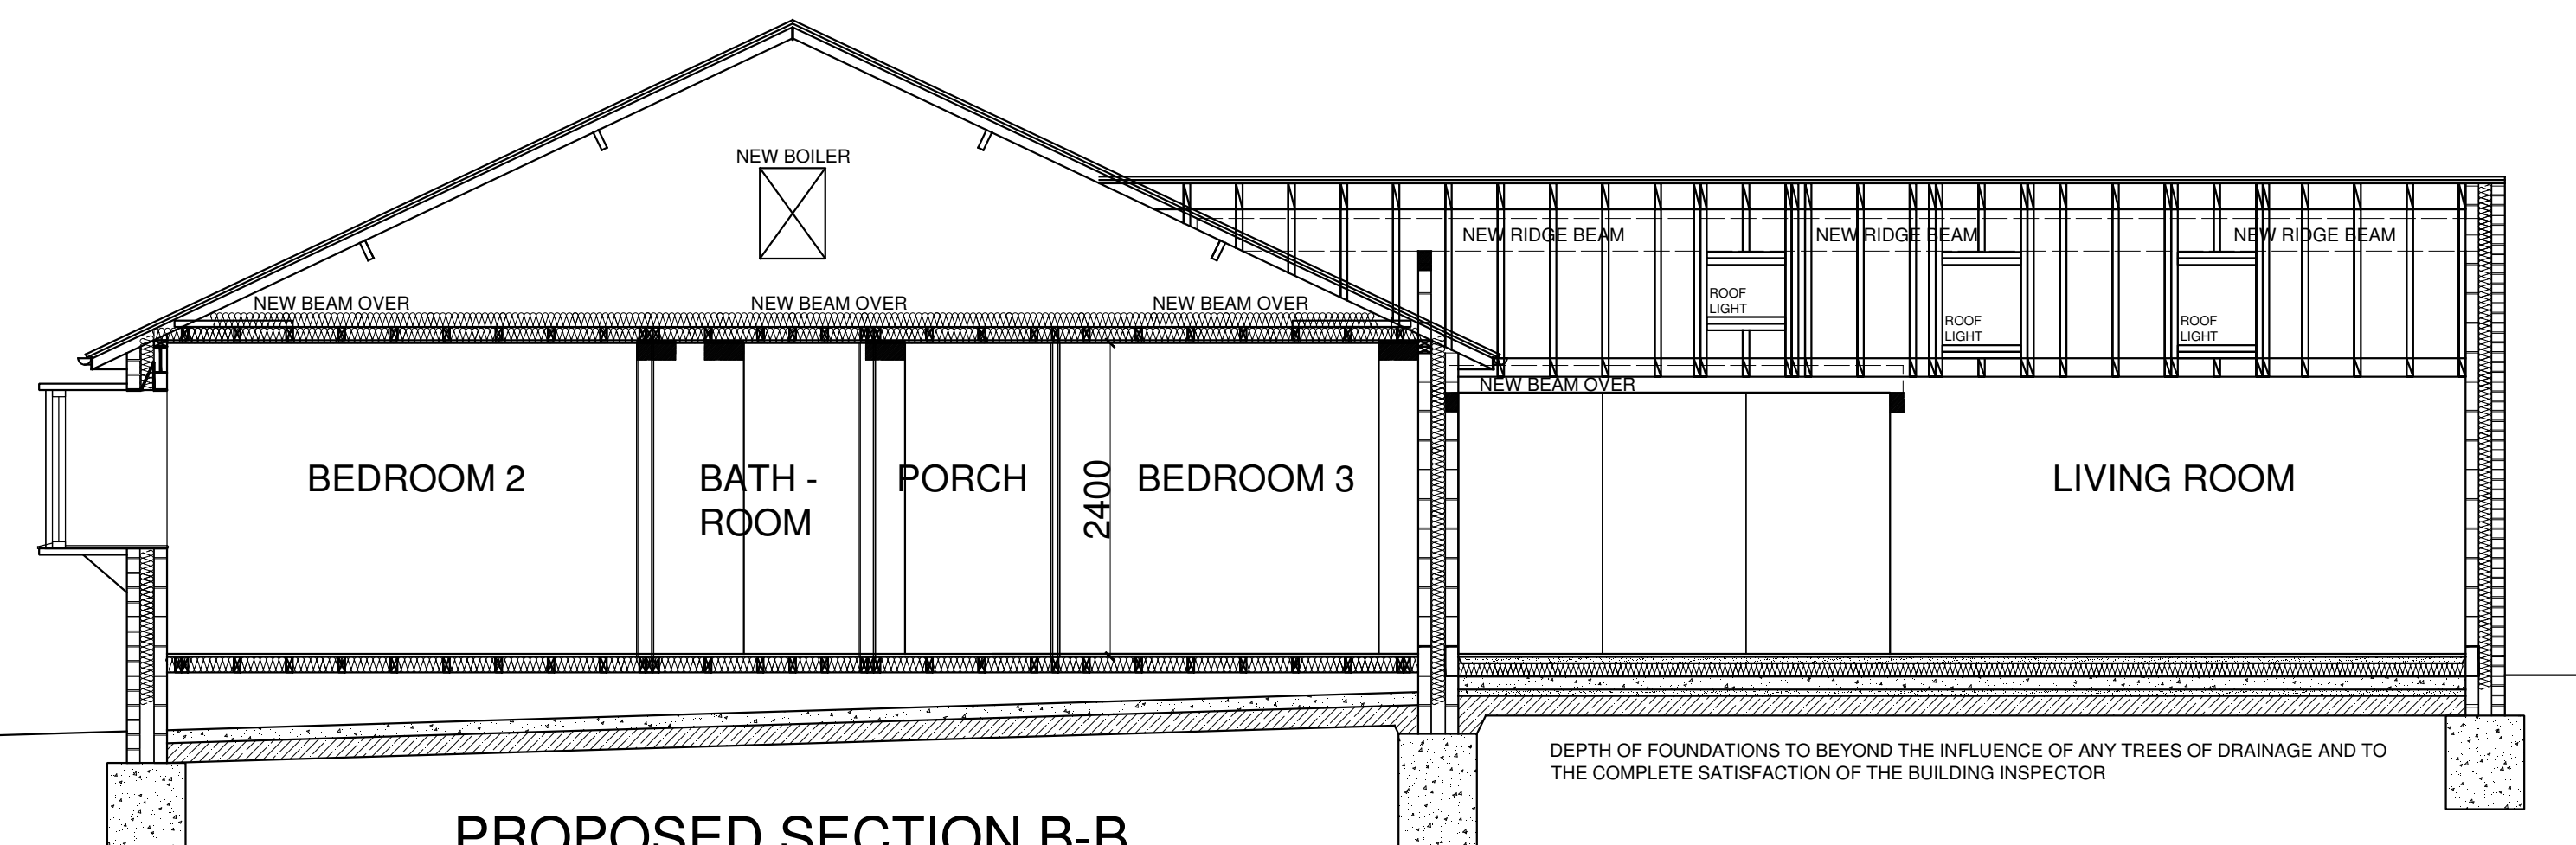

PROPOSED SECTION B-B

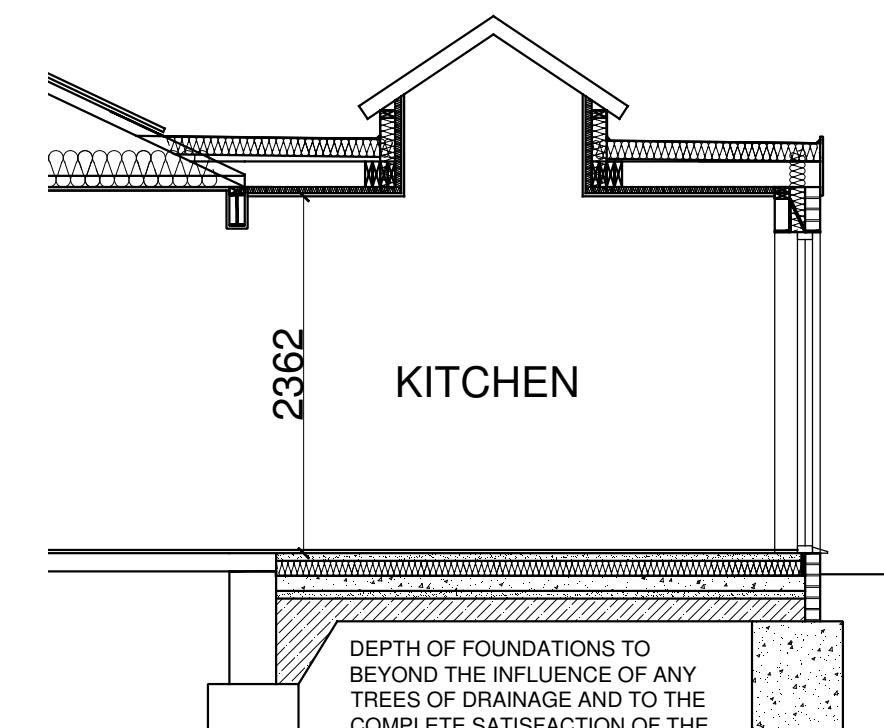

PROPOSED SECTION C-C

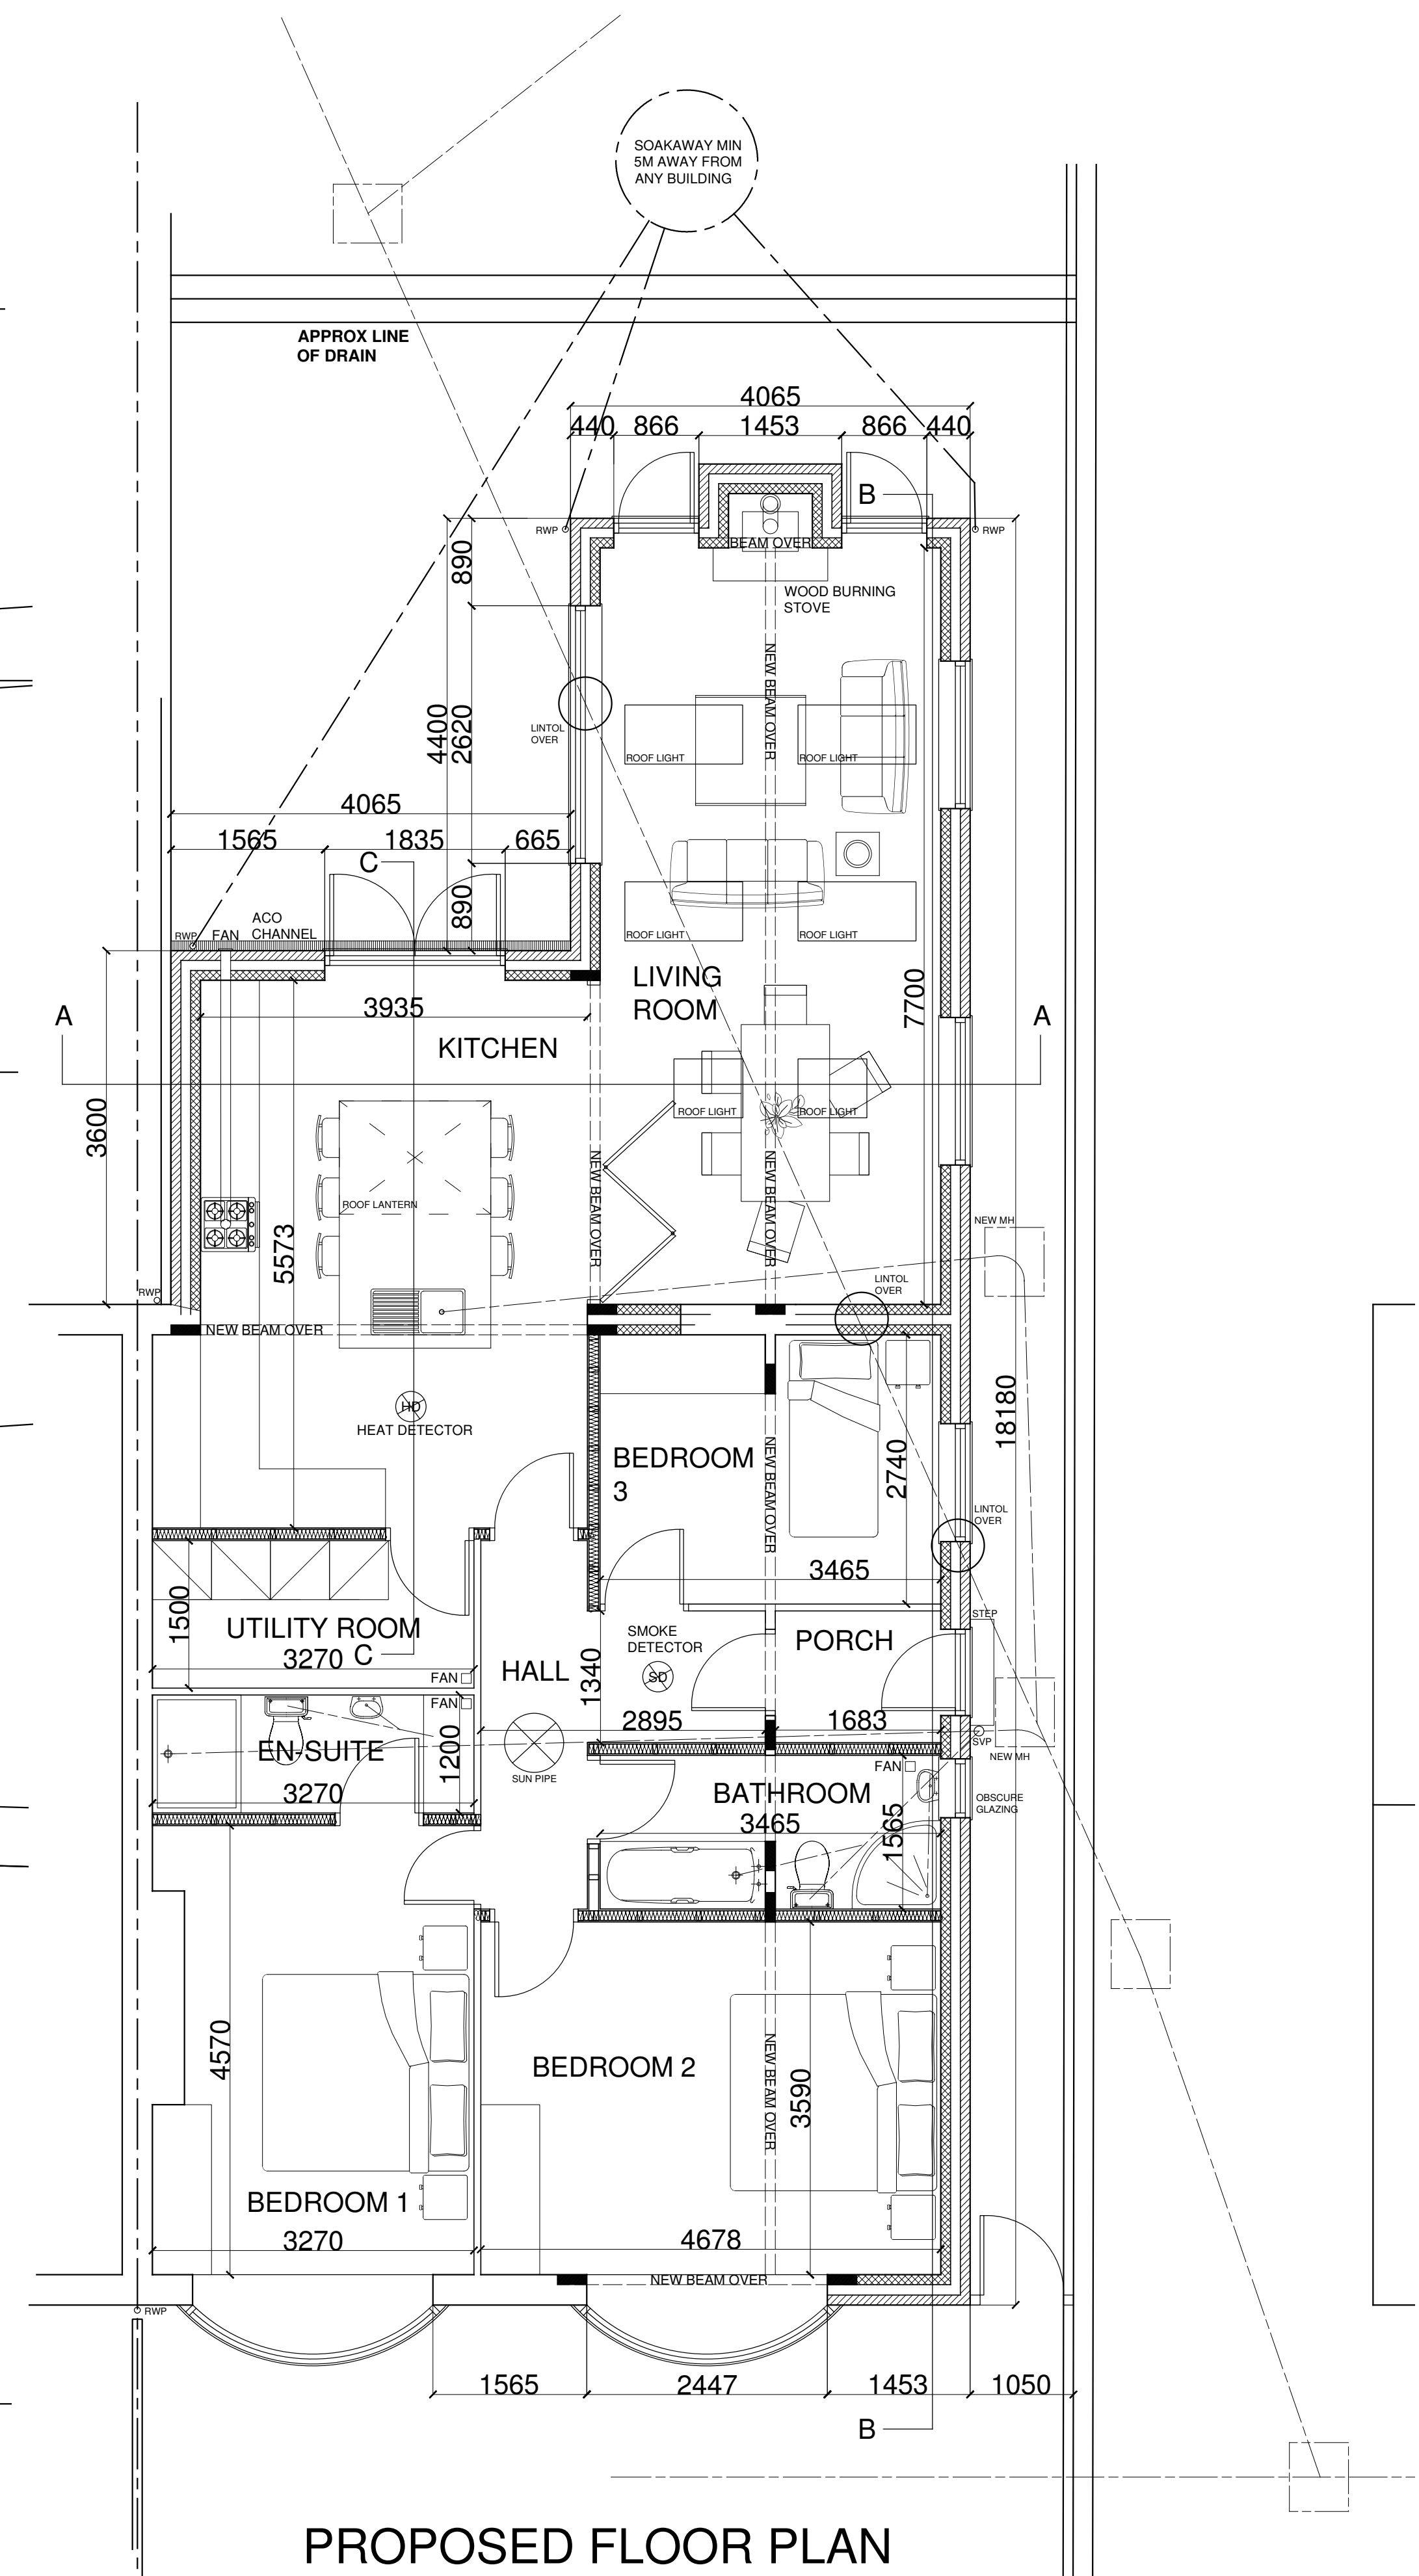

PROPOSED FLOOR PLAN

PROJECT PROPOSED EXTENSIONS AND ALTERATIONS AT 20 CHURCH STREET
ELSECAR BARNSLEY

DRAWING

EXISTING AND PROPOSED PLANS

SCALE

1:50/100