


NORTH

WEST

SECTION

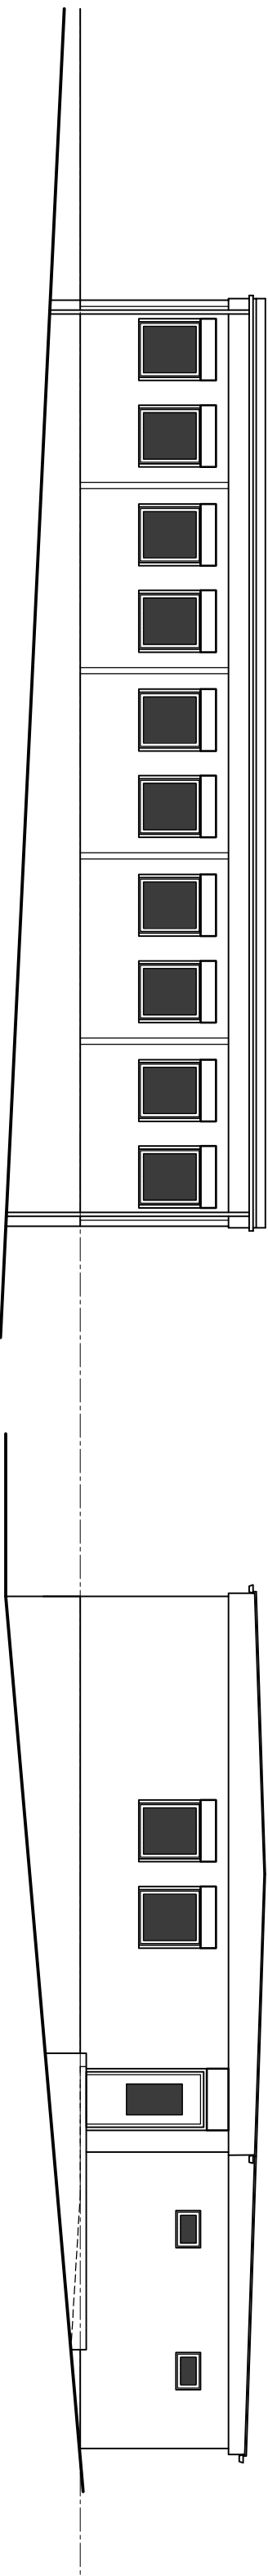

SOUTH

EAST

ELEVATIONS & SECTION 1:100



PLAN 1:50

Notes

MATERIALS

ROOF
Single ply roofing membrane to match existing.

WALLS

Textured paint/render to match existing.


WINDOWS/DOORS

UPVC casement windows and doors to match existing.

SECURITY SHUTTERS

Galvanised steel security shutters to match existing

Notes

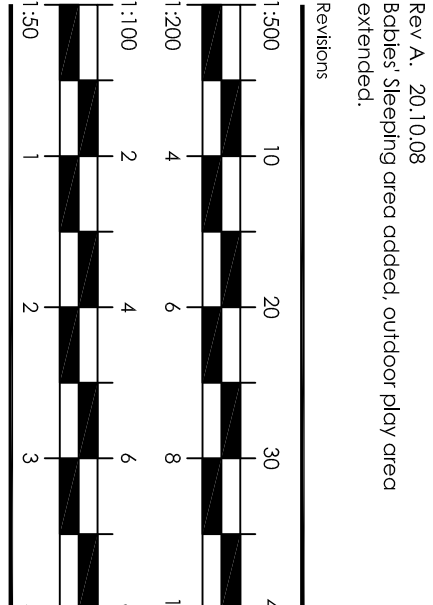

PLANNING

Birkett Cole Lowe
ARCHITECTS

BEENE WORKS, MILTON STREET
SHEFFIELD S2 7NL
Tel 0114 272 6741
Fax 0114 276 2819
theoffice@birkettcolowe.com

Client

THURGOLAND
CHURCH OF ENGLAND
PRIMARY SCHOOL

Project

PRE-SCHOOL BUILDING
PROPOSED EXTENSION

Drawing

BUILDING AS PROPOSED

Scale 1:50 & 1:100 By NJC Date 19.09.08

Number
3405(0-101A)