


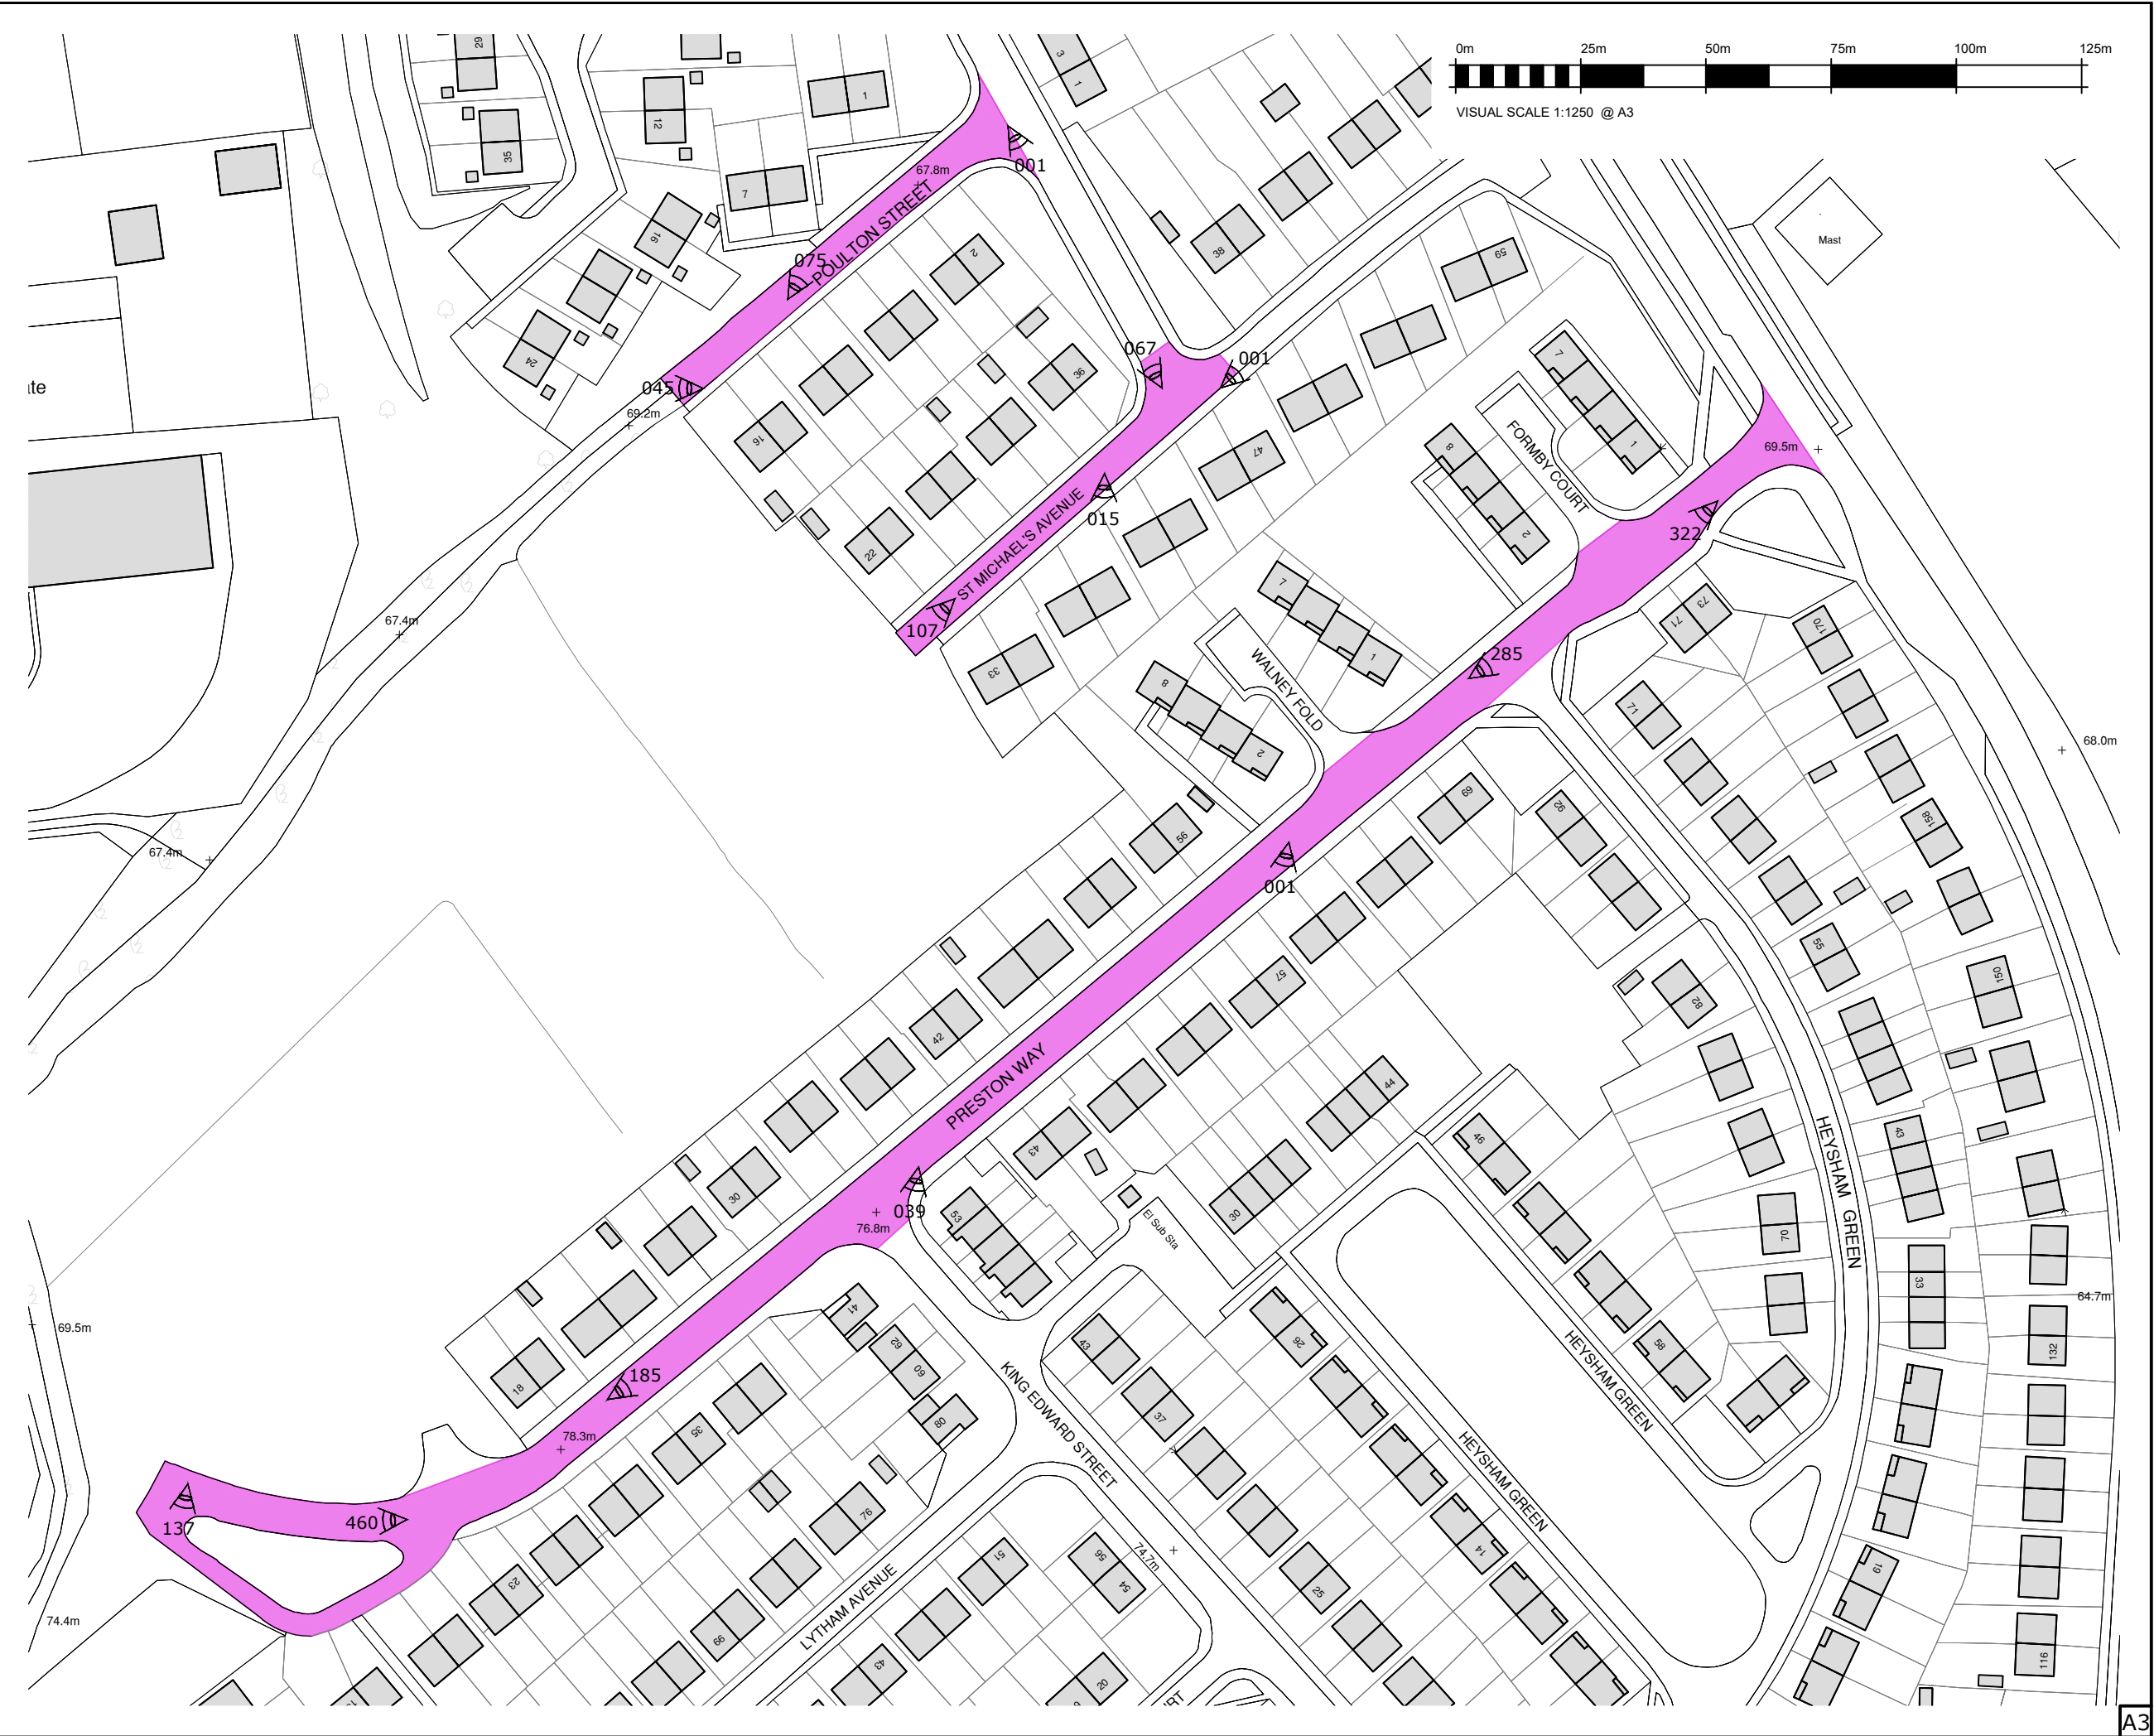

Do not scale from this drawing
The contractor is to check all dimensions on site and report any discrepancies to the architect
All rights described in chapter IV of the copyright, designs and patents act 1988 have been generally asserted


Notes
This plan should be viewed in conjunction with photographic survey documents

1904 - Poulson Street 001-097

1904 - St Michaels Ave 001-075
1904 - St Michaels Ave 076-152

1904 - Preston Way 001-099
1904 - Preston Way 100-199
1904 - Preston Way 200-299
1904 - Preston Way 300-399
1904 - Preston Way 400-506

 Area covered by photographic surveys

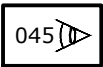 View positions

P1	Initial Issue	24/11/21	RN	DL
Rev	Description	Date	By	Chk

Unit 9 The Forum
Minerva Business Park, Lynchwood
Peterborough PE2 6FT

Telephone +44(0)1733375600
Website www.jeffersonsheard.com



Project
**St Michael's Avenue
Barnsley**

Drawing
**Highways Survey
Locations**

Scale 1:1250	Drawn RN	Date Nov 2021
Drawing Purpose PRELIMINARY		Status S0
Ref. 1904-JSA-XX-XX-DR-A-90001		Rev. P1

A3