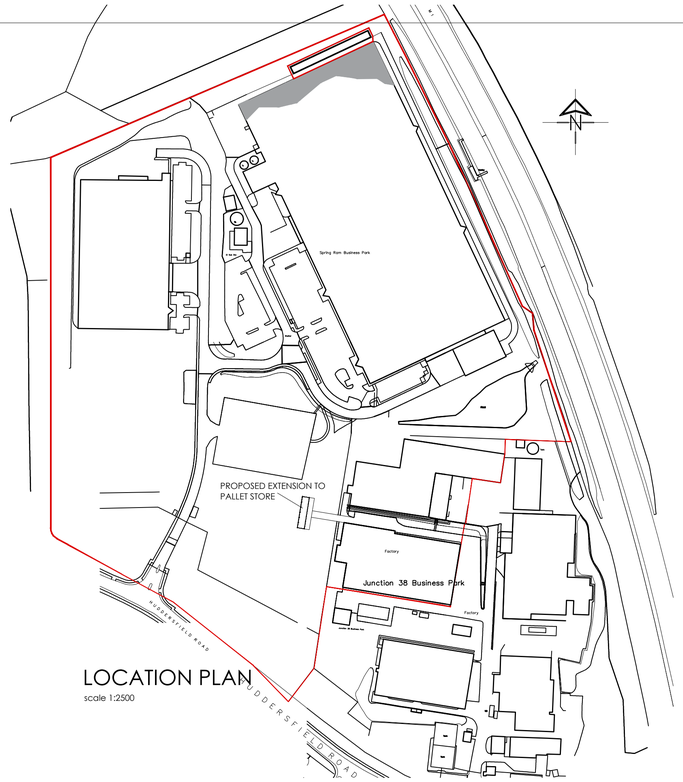

LOCATION PLAN
scale 1:2500

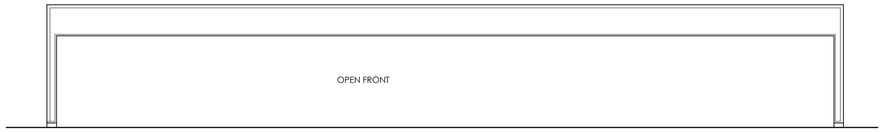

EAST ELEVATION

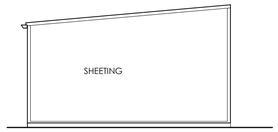

NORTH ELEVATION

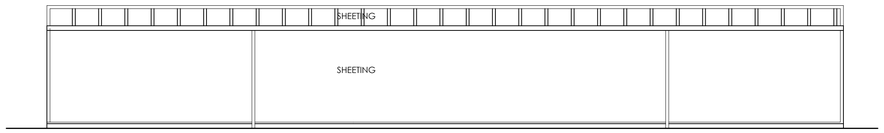

WEST ELEVATION -

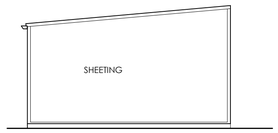

SOUTH ELEVATION

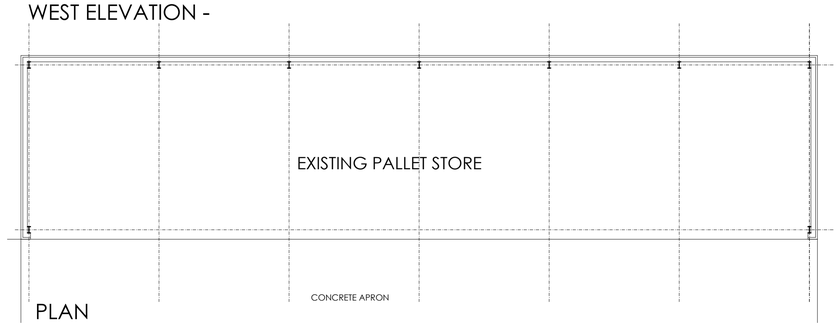

PLAN

PLANS AND ELEVATIONS AS EXISTING

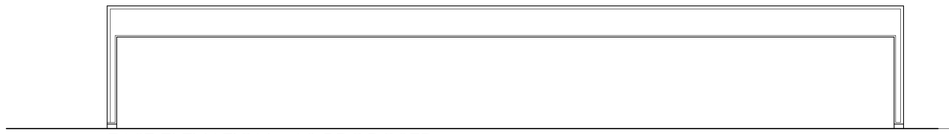

EAST ELEVATION - AS PROPOSED

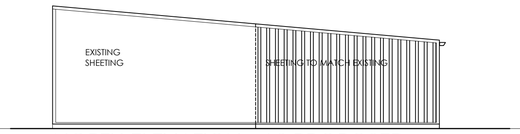

NORTH ELEVATION - AS PROPOSED

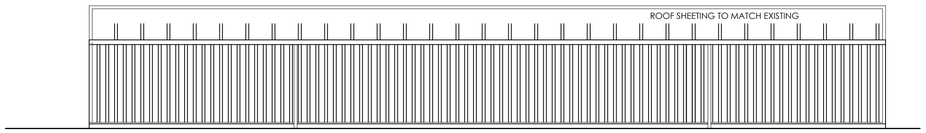

WEST ELEVATION - AS PROPOSED

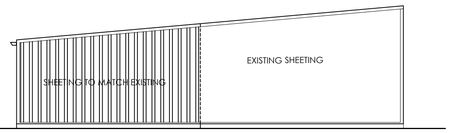

SOUTH ELEVATION - AS PROPOSED

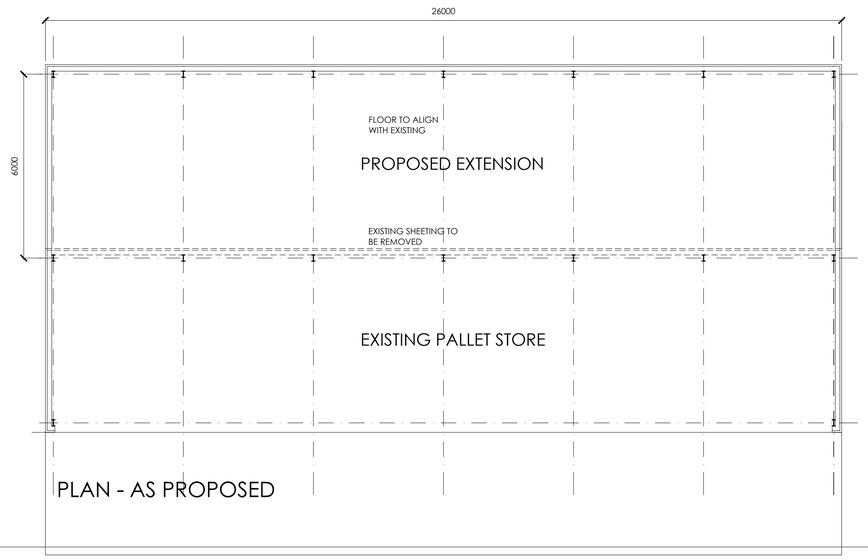

PLAN - AS PROPOSED

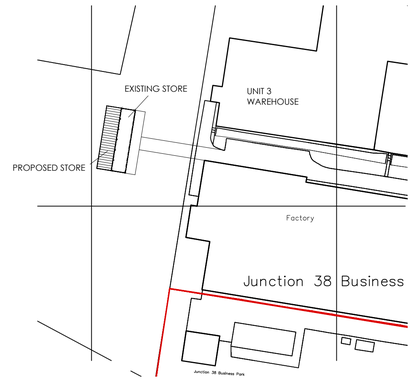

SITE PLAN
scale 1:1250

White Agus PARTNERSHIP
ARCHITECTURAL SERVICES
OFFICE ONE.
34 VICTORIA ROAD,
BARNSLEY,
S70 2BU
Phone: 01226 208482
Email: info@whiteaguspartnership.co.uk
Web: www.whiteaguspartnership.co.uk

Project.	Client.
PALLET STORE AT PREMDOR LTD HUDDERSFIELD ROAD DARTON, BARNSLEY	NORTHERN SERVICES LTD on behalf of PREMDOR LTD

Drawing Title.	Date.	Scale.
PLANS AND ELEVATIONS	SEPT 2018	1:100 @ A1

Ref.	Dwg. No.	Rev.
18–106	01	D

Date	Suffix	Description
23-02-21	A	BUILDING ENLARGED
21-05-21	B	BUILDING POSITION REVISED
26-05-21	C	BUILDING POSITION REVISED
10-10-22	D	EXTENSION TO PALLET STORE ADDED

Date	Suffix	Description