

SINGLE STOREY REAR EXTENSION

@ No 24 CLIFTON AVENUE, ATHERSLEY NORTH

for MR. M. DAVIS.

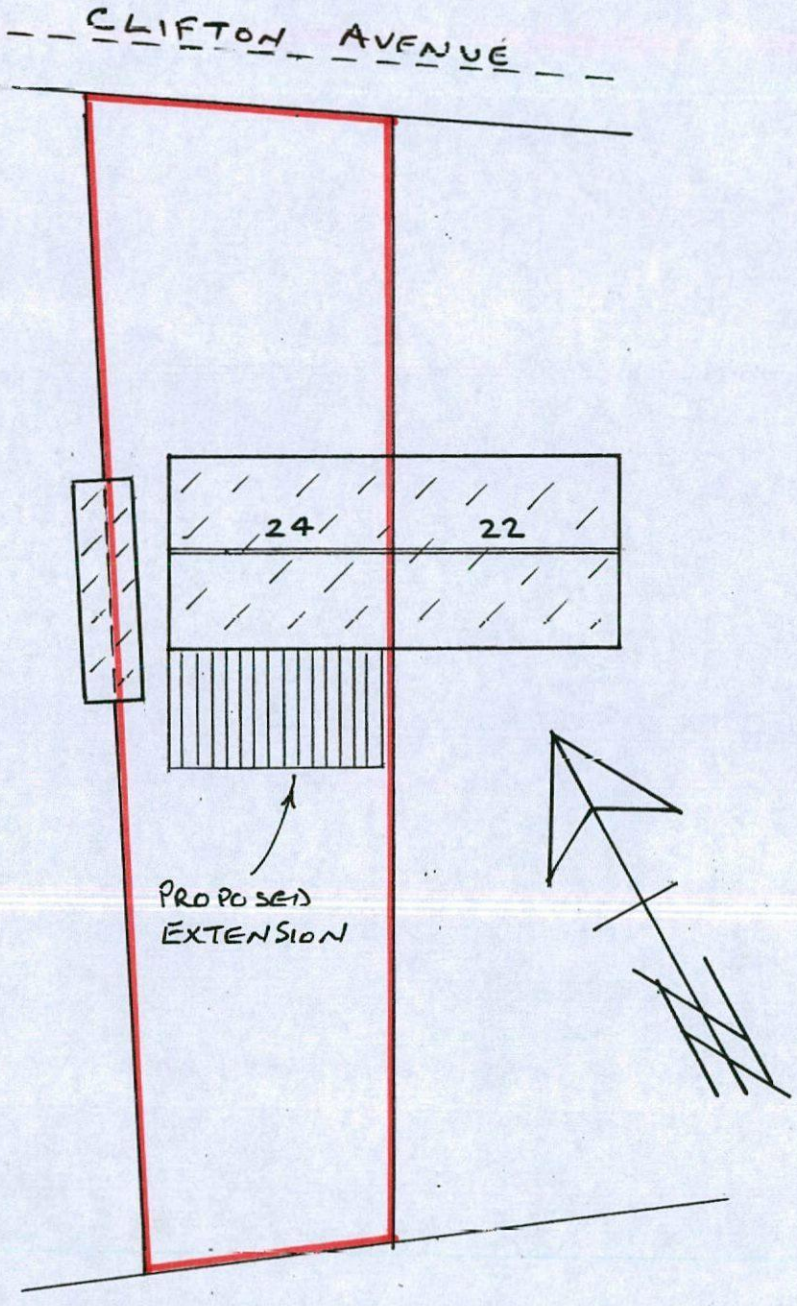

SITE PLAN 1:250

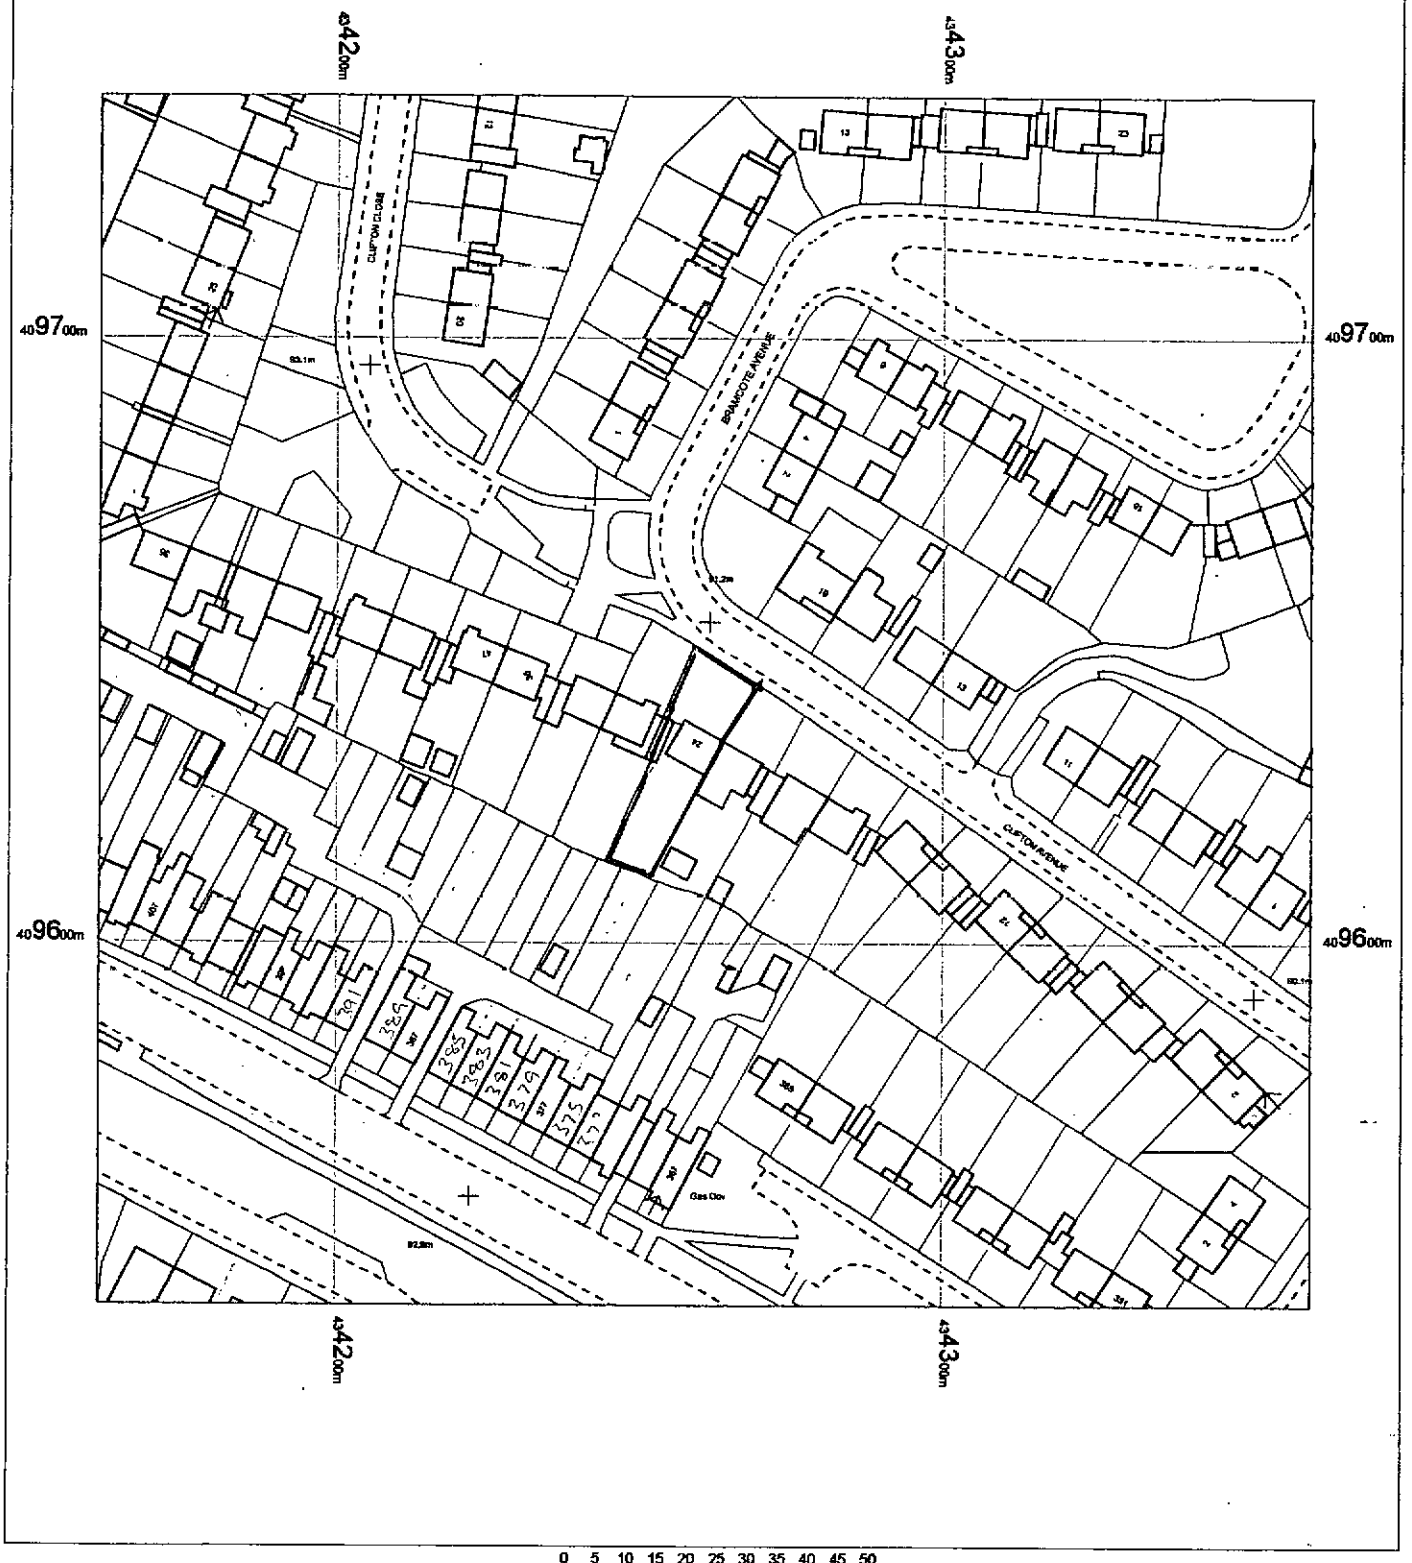

OS MasterMap 1250/2500/10000 scale
04 July 2016, ID: BW1-00542427
www.blackwellmapping.co.uk

1:1250 scale print at A4, Centre: 434261 E, 409640 N

©Crown Copyright and database rights 2016 OS 100019980

N

BLACKWELL'S
www.blackwellmapping.co.uk

TEL: 0113 245 2623
maps.leeds@blackwell.co.uk