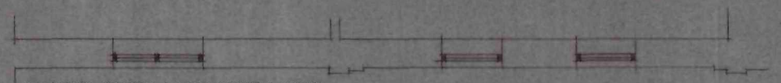

PROPOSED SECOND FLOOR FRONT LAYOUT.

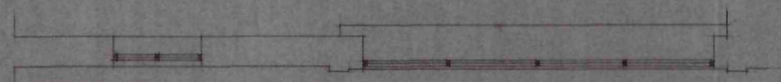

PROPOSED FIRST FLOOR FRONT LAYOUT.

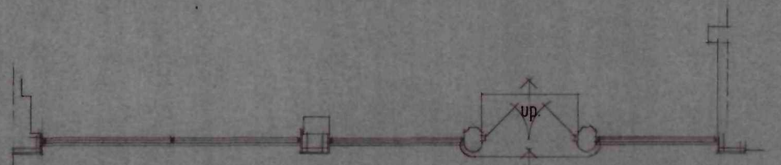

PROPOSED GROUND FLOOR FRONT LAYOUT.

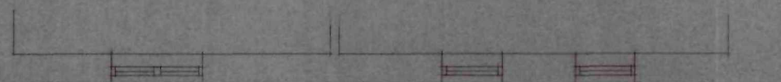

EXISTING SECOND FLOOR FRONT LAYOUT.

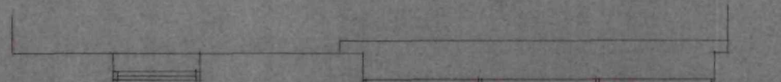

EXISTING FIRST FLOOR FRONT LAYOUT.

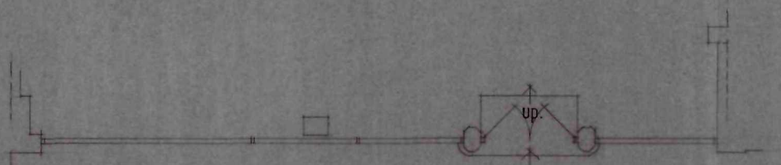

EXISTING GROUND FLOOR FRONT LAYOUT.

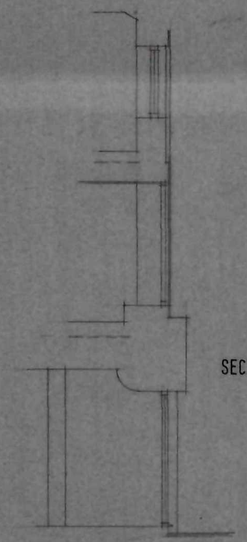

SECTION.

Barnsley Metropolitan Borough Council
28 JAN 2010
Comments

NOTES
The contractor is to check and verify all building and site dimensions, levels and sewer invert levels at connection points before tendering and work commences.
This drawing must be read with and checked against any structural or other specialist drawings provided.
The contractor is to comply in all respects with the current building regulations whether specifically stated on these drawings or not. Internal dimensions exclude plaster thickness.
Do not scale off this drawing.

© Copyright

Job Title: NEW SHOP FRONT.		
Client: HARTWOOD ESTATES LTD.		
Drawing Title: PLANS & SECTION.		
Drawn By: I.W.	Date: JANUARY 10	Scale: 1:50

IAN WILLIAMS
DESIGN AND BUILD
FAIRFIELDS, CHURCH ROAD,
ALTOFTS, W. YORKS WF6 2NU
Telephone: 01924 893311

DRG. No. 54. 02. 01. 10.

CDS Ltd LB595

EXISTING SHOP ELEVATION.

PROPOSED SHOP ELEVATION.

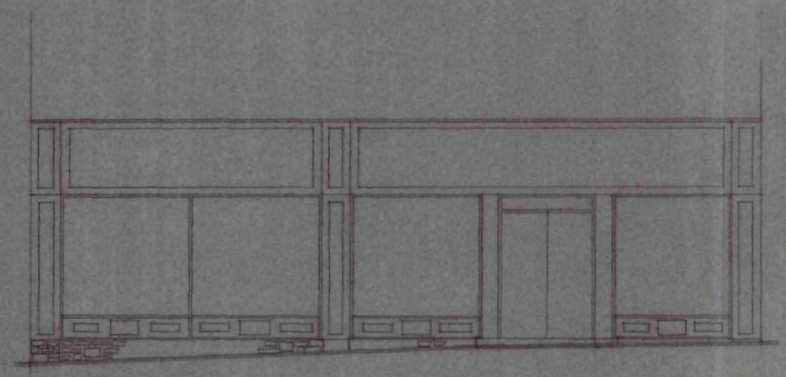

PROPOSED SHOP FRONT.

NOTES
The contractor is to check and verify all building and site dimensions, levels and sewer invert levels at connection points before tendering and work commences.
This drawing must be read with and checked against any structural or other specialist drawings provided.
The contractor is to comply in all respects with the current building regulations whether specifically stated on these drawings or not. Internal dimensions exclude plaster thickness.
Do not scale off this drawing.

© Copyright

Job Title NEW SHOP FRONT.		
Client HARTWOOD ESTATES LTD.		
Drawing Title ELEVATIONS.		
Drawn By I.W.	Date JANUARY 10.	Scale 1:100 1:50

IAN WILLIAMS
DESIGN AND BUILD
FAIRFIELDS, CHURCH ROAD,
ALTOFTS, W. YORKS WF6 2NU
Telephone: 01924 893311

DRG. No. 54. 01. 01. 10.

CDS Ltd L8595