
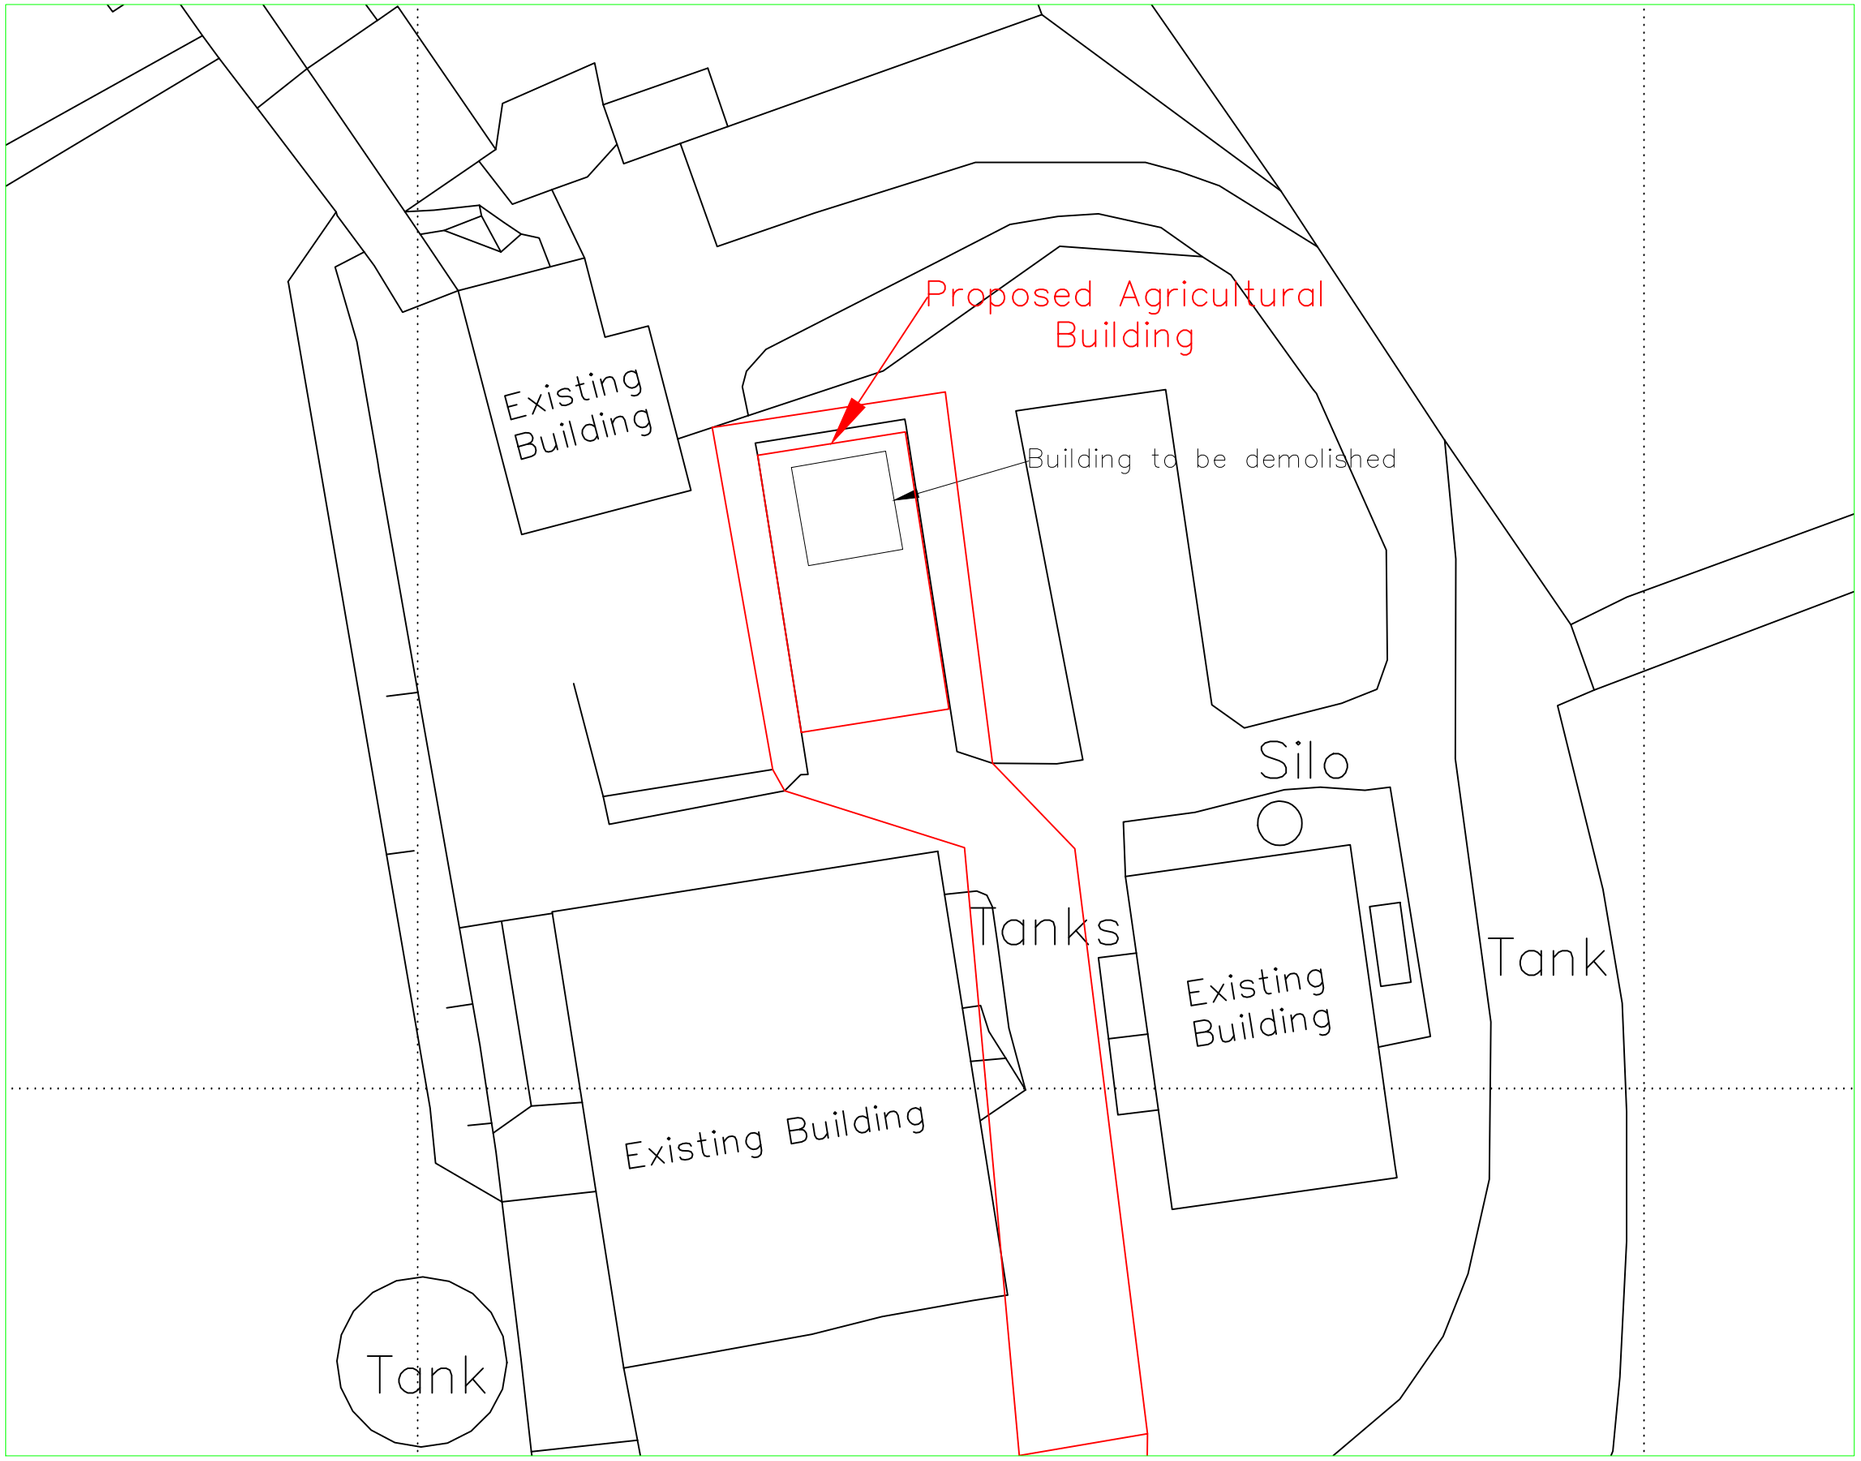


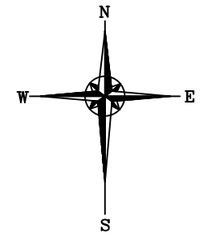

Reproduced from Ordnance Survey digital map data, 1:2500 scale, by permission of Ordnance Survey on behalf of The Controller of Her Majesty's Stationery Office.
© Crown copyright.
All rights reserved.
Licence Number: 100046980

Rev.	Revision Description	Drn	Chkd	Appd	Date

© Copyright

A & H Structures Ltd
Narlow Works, Thorpe, ASHBOURNE. DE6 2AT
Tel: 01335 350419 Fax: 01335 350533

Client:
Mr R Elmhirst
Round Green Farm, Round Green Lane,
Worsbrough, Barnsley, S75 3DR

Project:
Proposed Replacement
Agricultural Building

Title:
Block Plan

Drawn by:	Designed by:	Checked:
Joanne Harrison		
Date: 21.09.20	Index No.:	Approved:

Scales: 1:500 @ A3

Drawing No: 1417–002

Revision .