



SIDE (WNW) ELEVATION

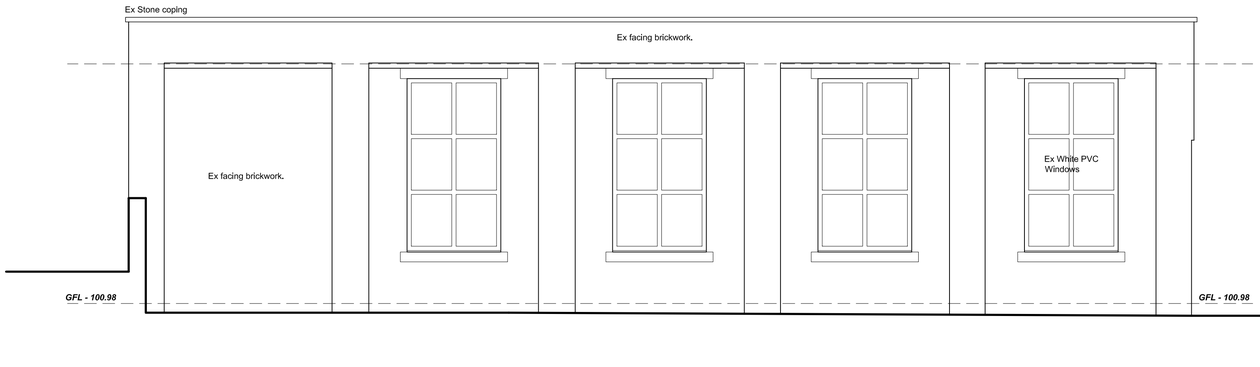

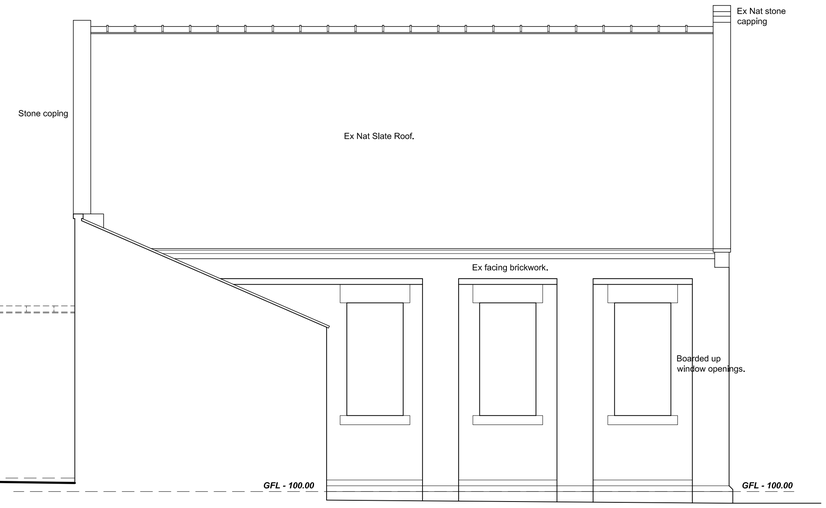


DATUM - 99.00

DATUM - 99.00

DATUM - 99.00


SIDE (ESE) ELEVATION

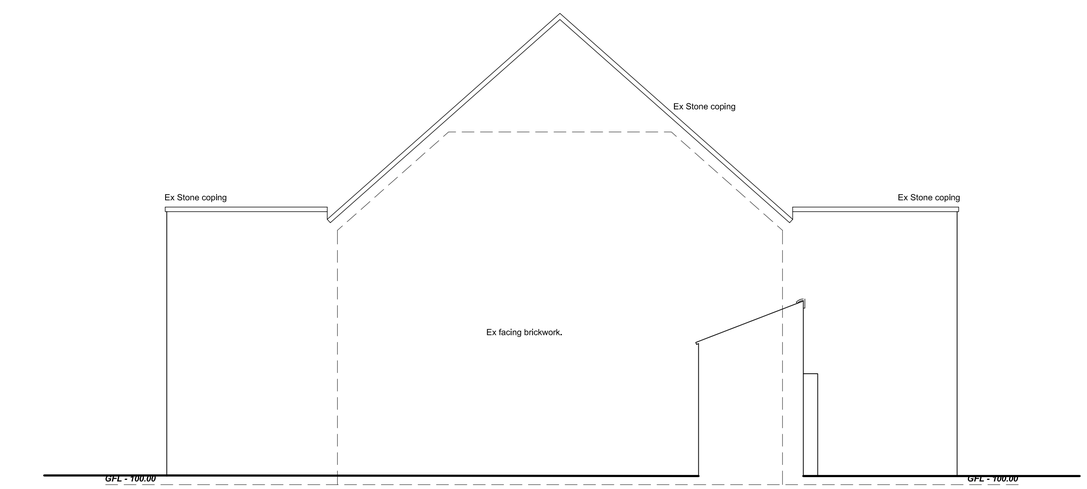

DATUM - 99.00

DATUM - 99.00

REAR (SSE) ELEVATION (Fomer Chapel)

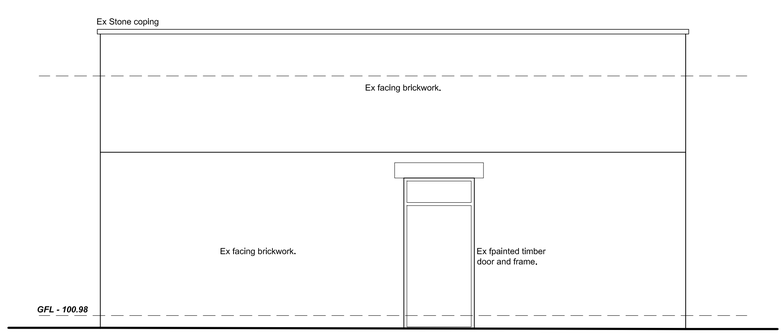

DATUM - 99.00

FRONT (NNE) ELEVATION (BMRC)

Revision	Date.	Description.
-	--/--/----	-

FORMER MOUNT TABOR CHAPEL, BARNSLEY ROAD, WOMBWELL, BARNSLEY, S73 8DT.

SURVEY 2

EXISTING ELEVATIONS

Barnsley Model Railway Club.

Building Design Services

JE Architectural Ltd
23 Windmill Road, Wombwell,
Barnsley, S73 8PW.
Tel: 01226 754507
Email: jealtd@btconnect.com

This drawing and the copyright is the Architectural Company's property and maybe used or reproduced only by agreement. All Dimensions in Millimetres Unless specified otherwise and subject to verification on site.

Scale: 1:50 @ A1	Date: FEB 2021
Ref: 202030	Dwg No: 02

0 cm | 2 cm | 4 cm | 6 cm