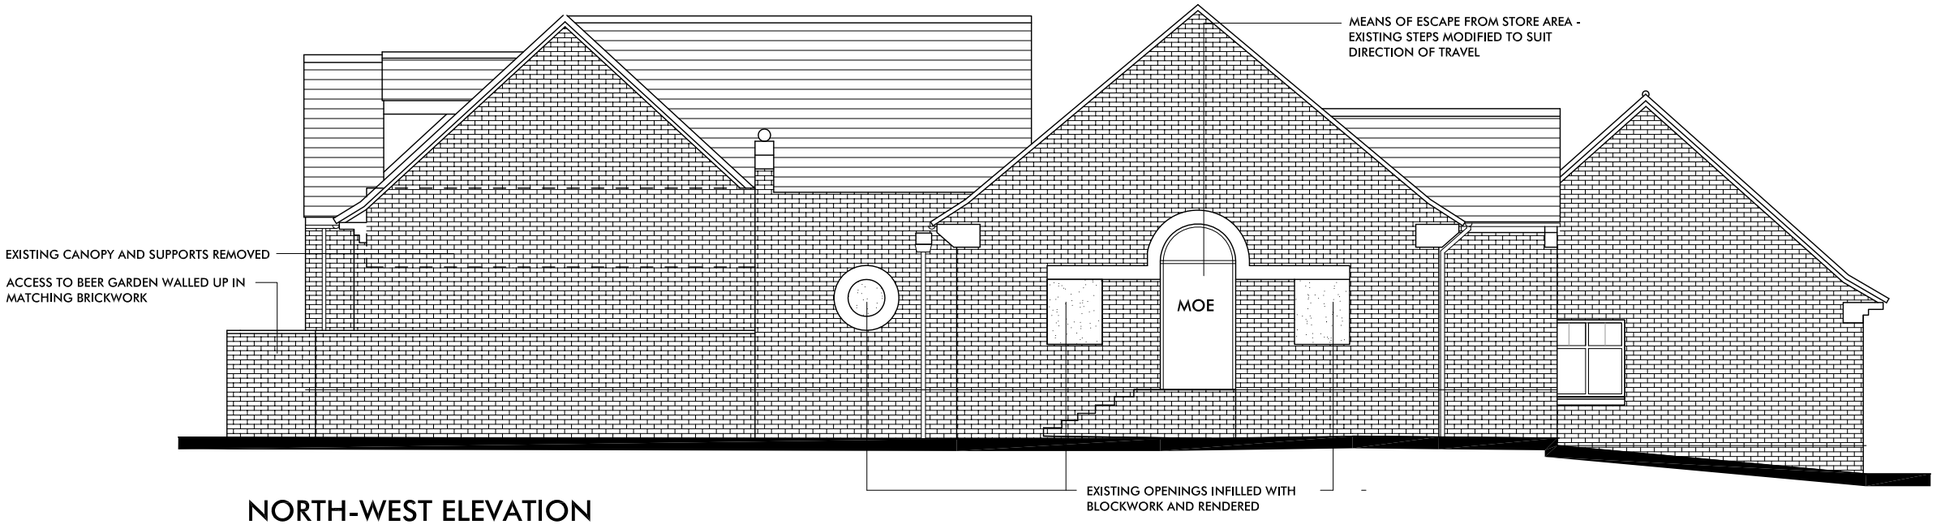

NORTH-WEST ELEVATION



SOUTH-WEST ELEVATION

REV:	DATE:	DESC:
-	-	-

52 Royston Hill
East Ardsley
Wakefield
West Yorkshire
WF3 2HJ

T: 01924 835600
M: 07767 774257

W: www.sk-design.co.uk
E: info@sk-design.co.uk

CLIENT:	WARRIOR DEVELOPMENTS		
PROJECT:	THE LONGBOW PH. BARNSLEY ROAD, DARFIELD SOUTH YORKS, S73 9DJ		
DRAWING TITLE:	ELEVATIONS AS PROPOSED 2 of 2		
PROJECT REF:	2012-054		
DRAWING NO:	10	REVISION:	-
SCALE:	1:100 @ A3	DATE:	FEB 2012