
Revision	Date
-	-

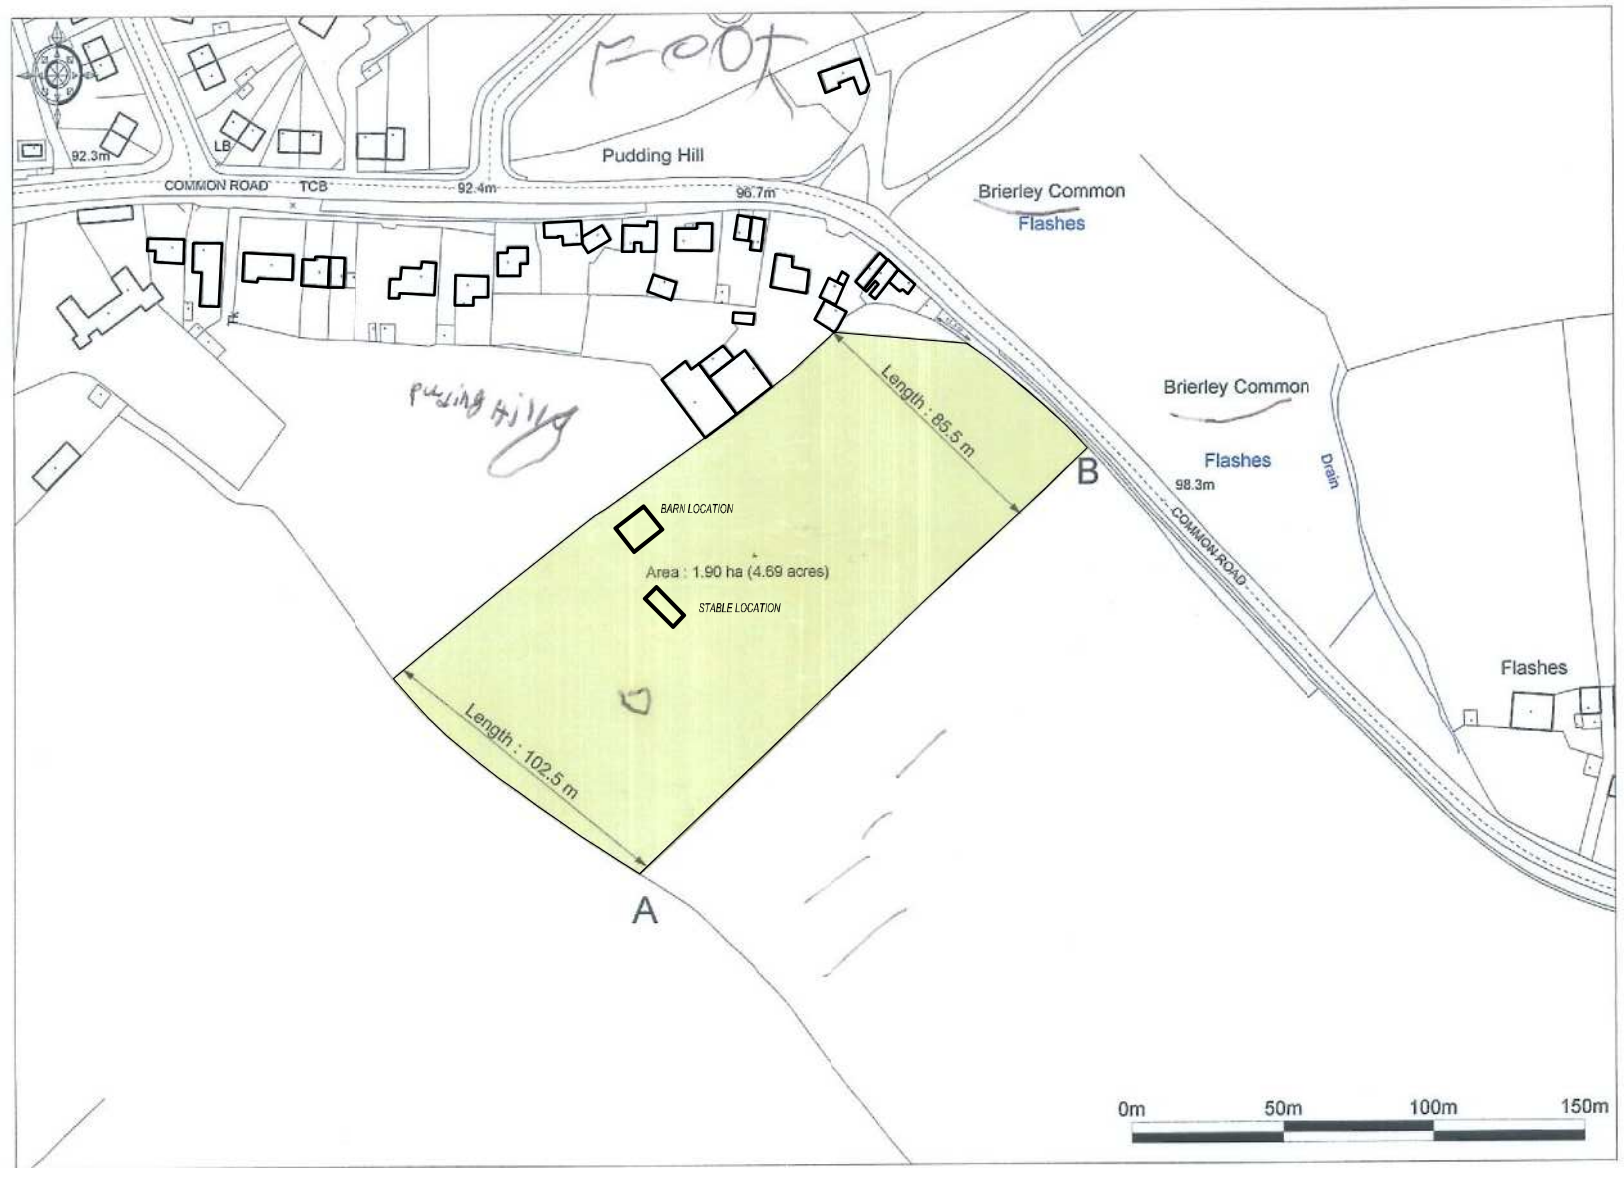

Coda Studios Ltd
Unit 3C Caledonia Works, 41 Mowbray Street,
Sheffield, S3 8EN
t: 0870 990 3095 f: 0870 990 3097
e:information@codastudios.co.uk

Mr Conner	Client
Common Road	Job
Site	Title
-	

DRAWN	CHECKED	DATE	SCALE	
ME		01/09	A3 ISSUE:	A1 ISSUE: 1/1250

REV:	-	Barn-003
		X-REF: FILENAME.DWG

© COPYRIGHT EXISTS ON THE DESIGNS AND INFORMATION SHOWN ON THIS DRAWING
The Contractor must verify all dimensions on site before making shop drawings or commencing work of any kind. No dimensions to be scaled from this drawing. Architect to be notified of any discrepancies in dimensions immediately.