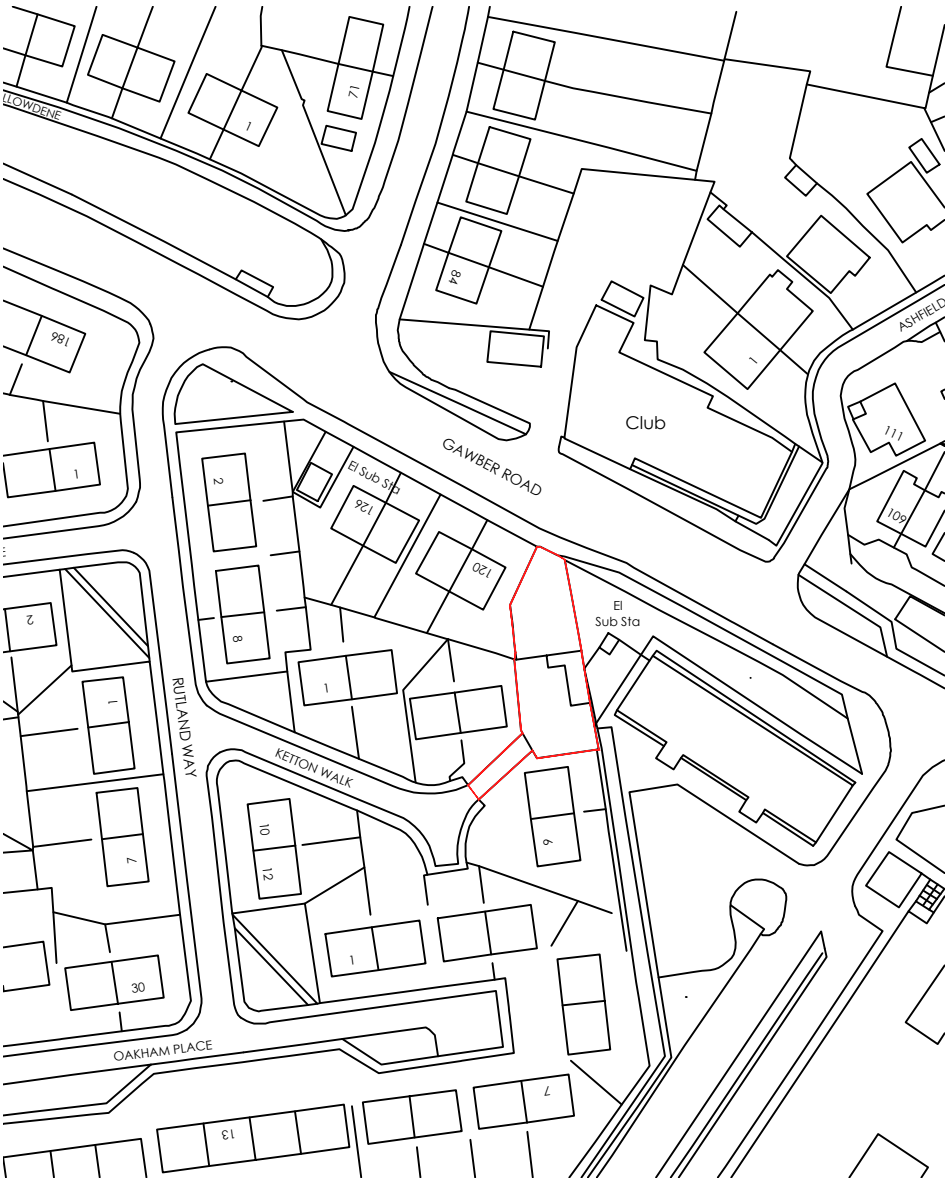


Revision :

Scale : 1:1250 @A4

Date : Oct 16

Drawn by : KL

Project :

Proposed Development off Ketton Walk Gawber

Title :

Location Plan

Drg No : LP/01 Rev :-