
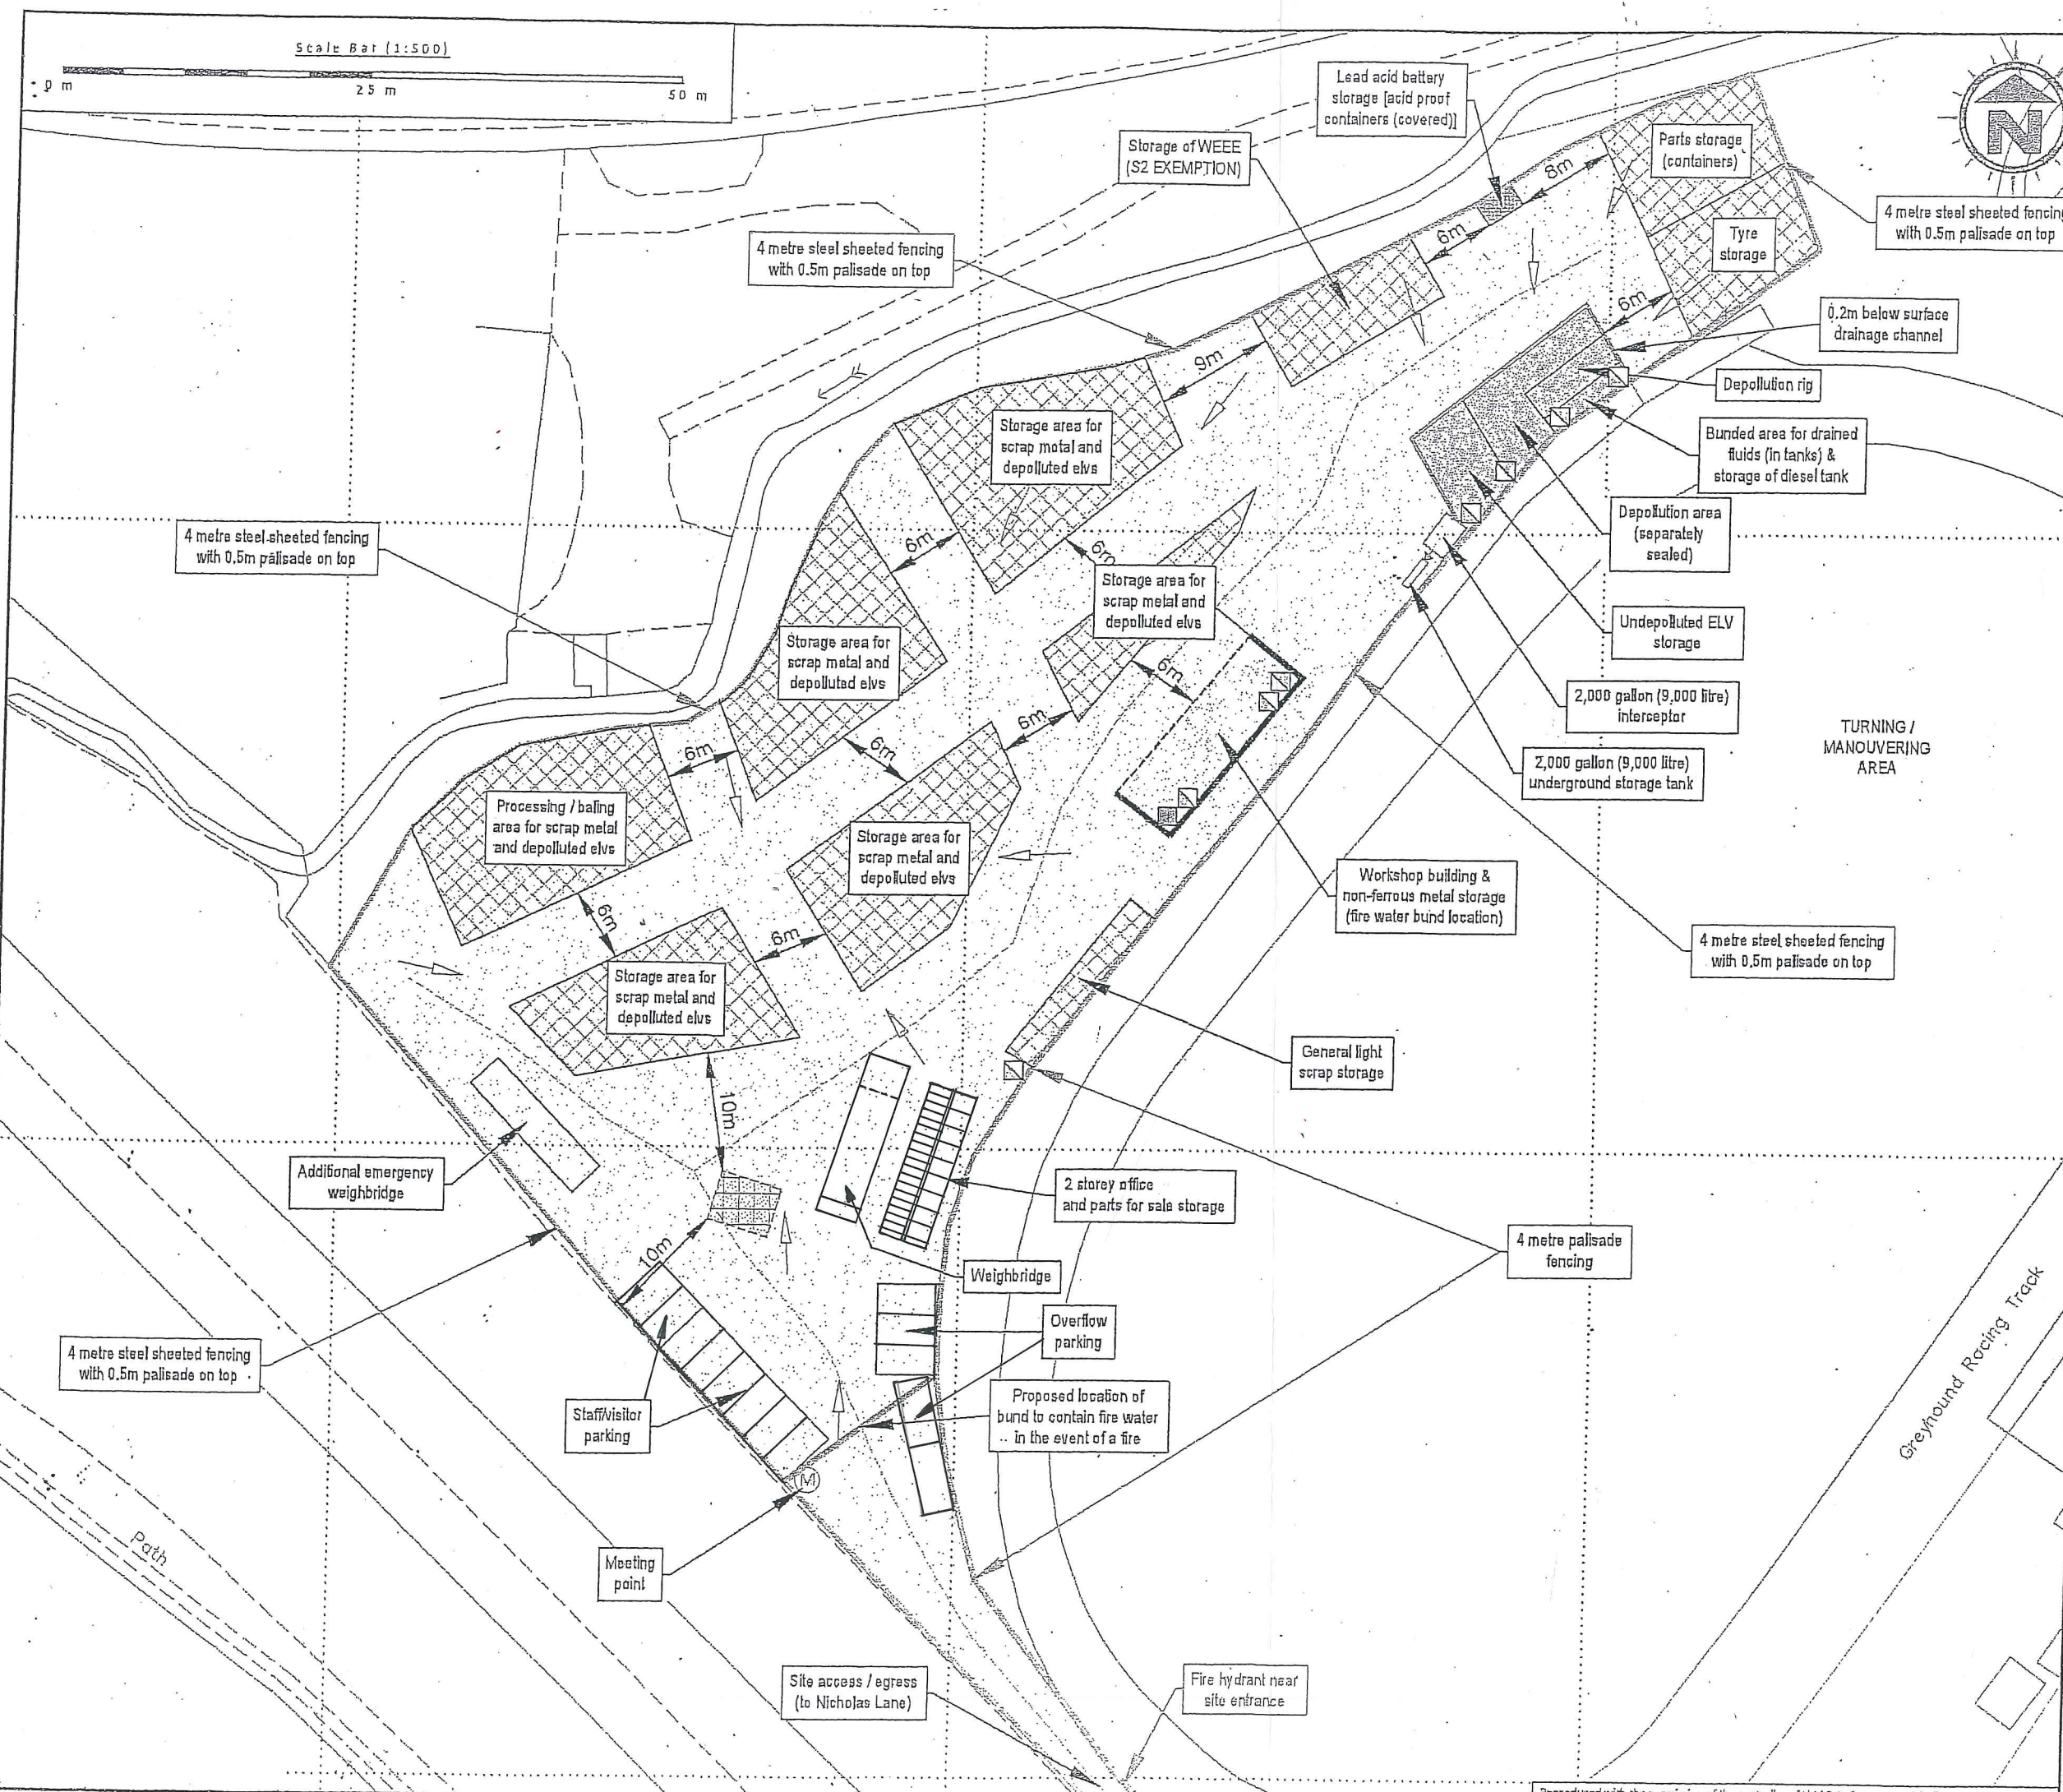


Scale Bar (1:500)

0 m 25 m 50 m

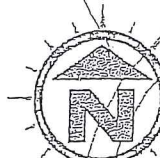

Title: **Proposed Site Layout Plan**

Drawing No: Revision:

Client: James Wallis

Site: Land to the Rear of Greyhound Stadium, Nicholas Lane, Goldthorpe, Barnsley S63 9AS

Date: 16 March 2018 Printed At: A3

Scale: 1:500

Job No: Client No: Drawn By: Checked:

- KEY:**
- Permit boundary
 - Sealed concreted areas
 - Separately sealed area
 - Sealed buildings
 - (M) Meeting point
 - Spill kit
 - Fire fighting equipment (extinguishers etc.)
 - Fire alarm
 - Surface water drainage falls
 - Access routes for emergency vehicles
 - Quarantine area

- Notes:**
- (1) Drawing for indication only.
 - (2) Do not scale from this drawing.
 - (3) All measurements must be verified on site
 - (4) The layout shown reflects the site 24/11/2015 and operational / storage areas may vary throughout the lifetime of the permit application.
 - (5) A 5m fire break will be maintained where possible; however, as dry scrap is not considered a combustible waste, stockpile sizes / holding times may increase during a low level price of scrap.

Revision Details:

Rev:	Description:	Date:
A	ADDITIONAL PARKING ADDED	20/05/18