


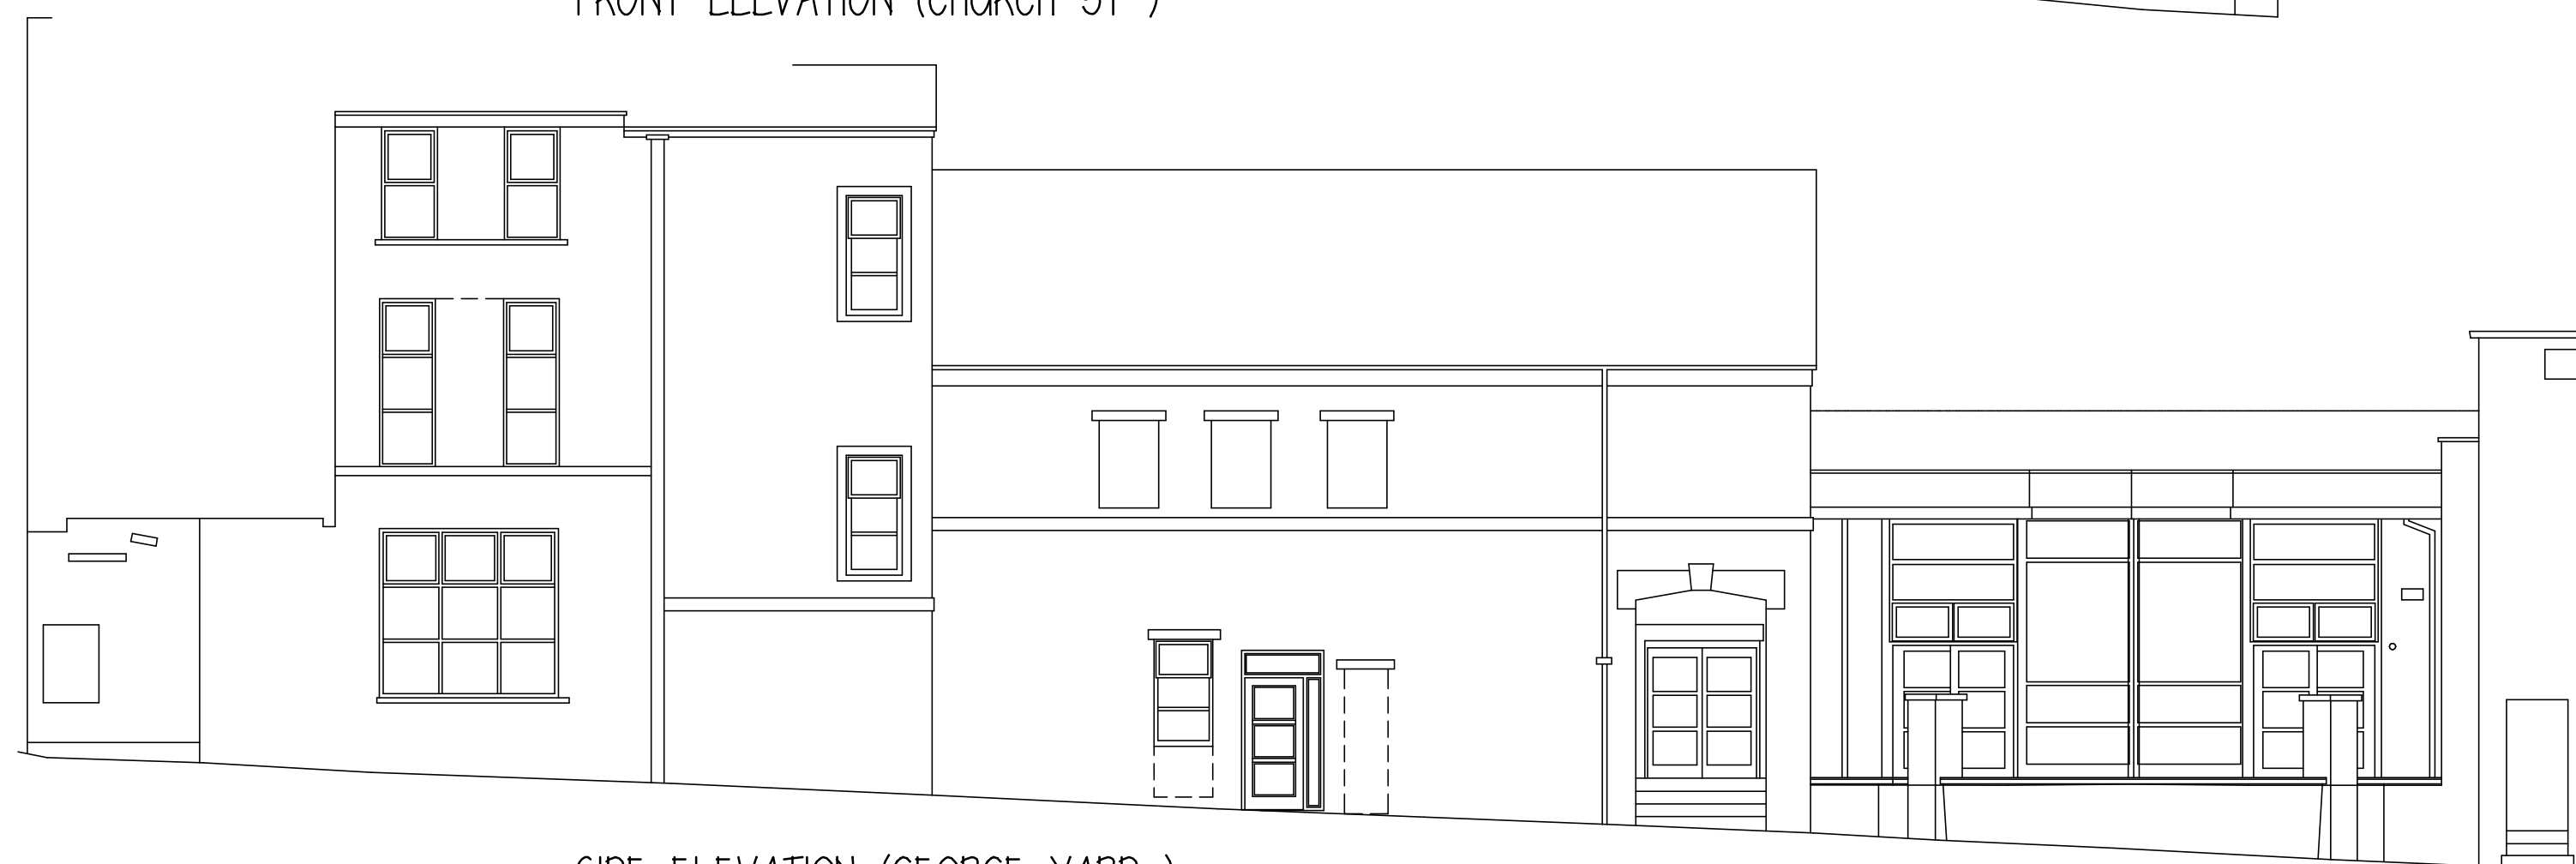

FRONT ELEVATION (CHURCH ST)



SIDE ELEVATION (GEORGE YARD)

ACCESSIDEA LTD

PROPOSED FIRST FLOOR FLAT
1-3 CHURCH ST.
BARNLEY S70 2AB

EX & PRO ELEVATIONS

1:100@A2 MAR 24

Peter Thompson

"Linwood"
Barnsley Road
Dodworth

Barnsley S75 3JR tef. 01226 201391
m. 07973251730
e-mail peter-thompson@hotmail.co.uk



M.C.I.A.T.