




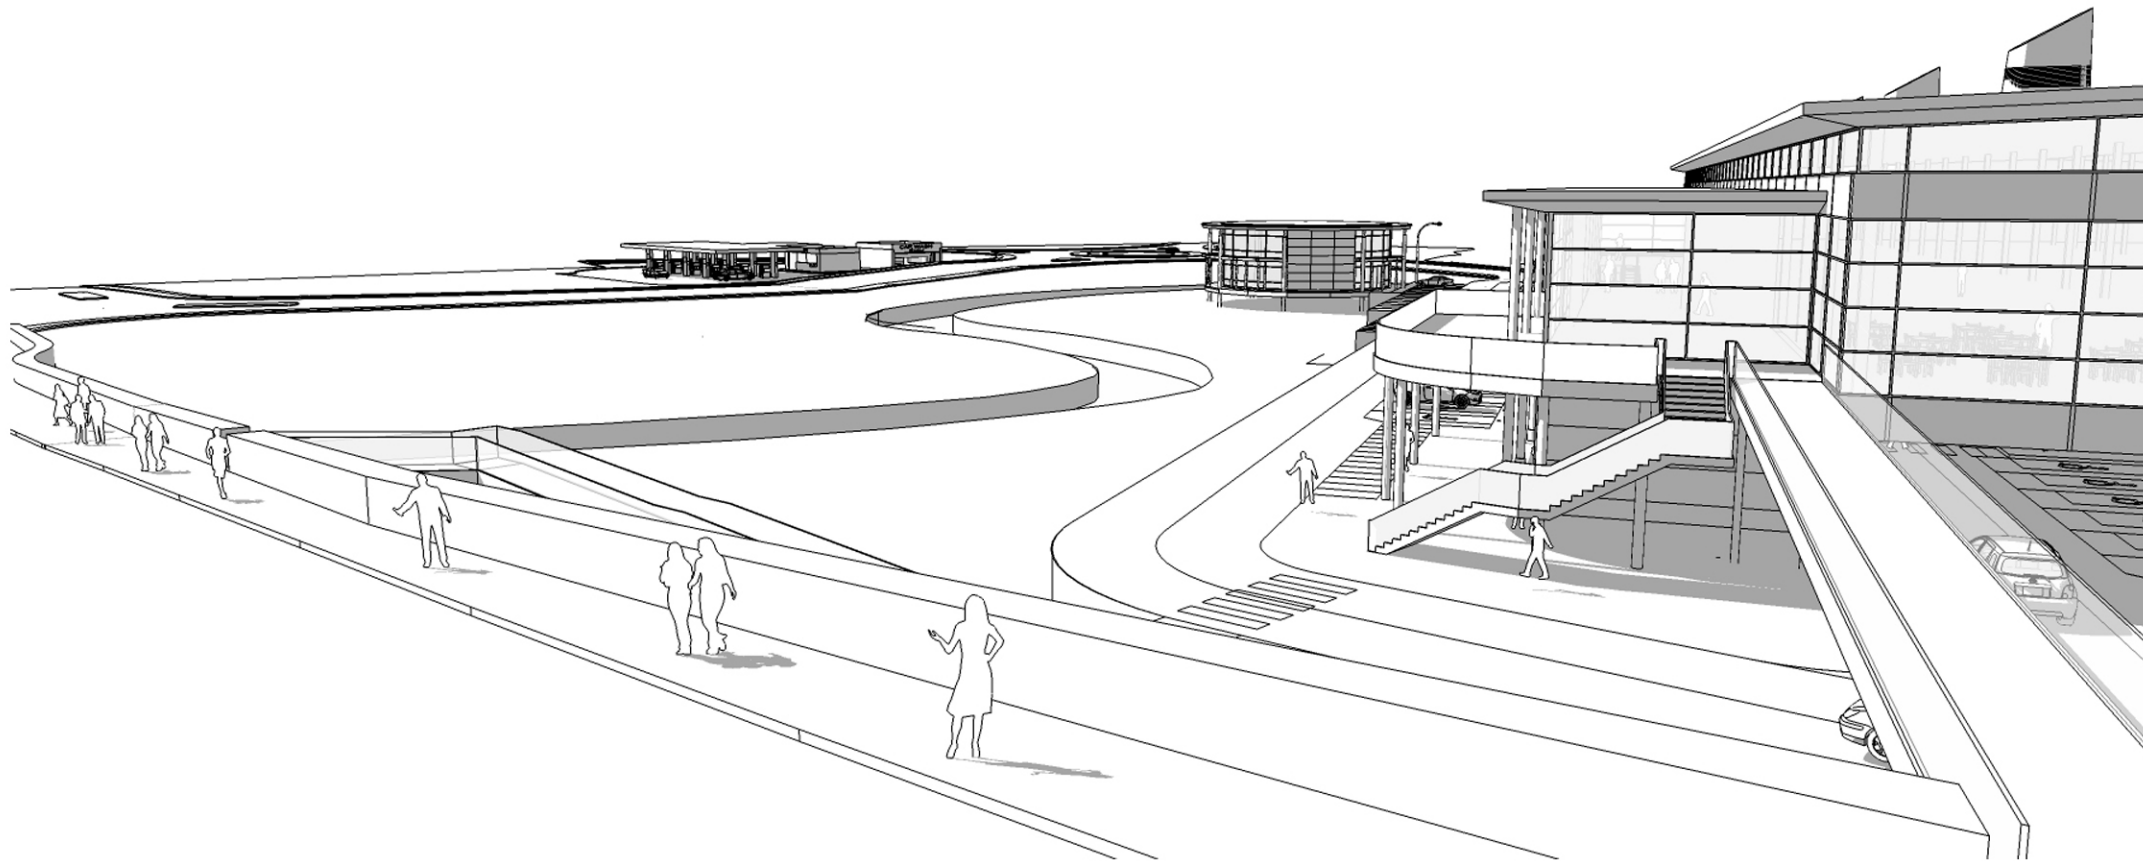

Proposed View 7

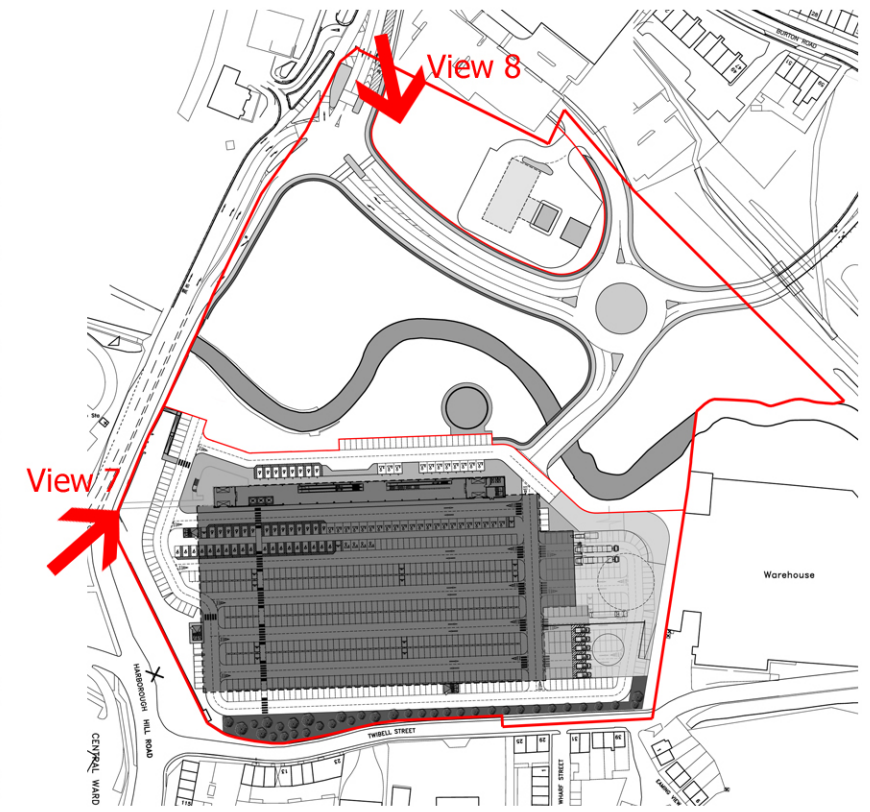

Proposed Site Plan

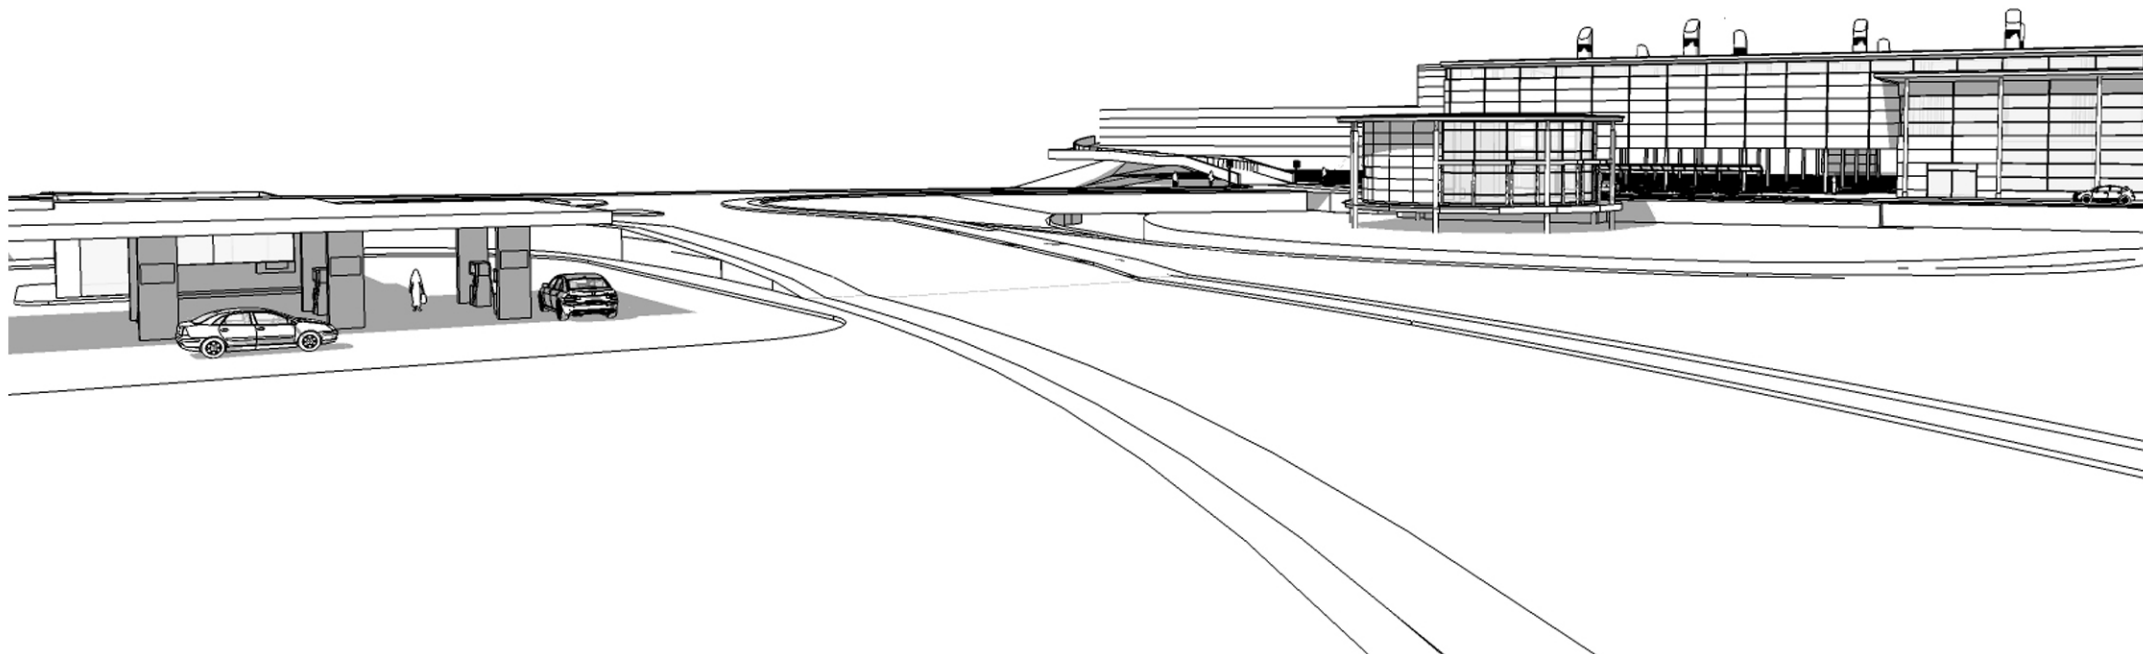

Proposed View 8

Proposed Development | Harborough Hill Road | Barnsley



bateandtaylor  
architects

[www.bate-taylor.co.uk](http://www.bate-taylor.co.uk)