


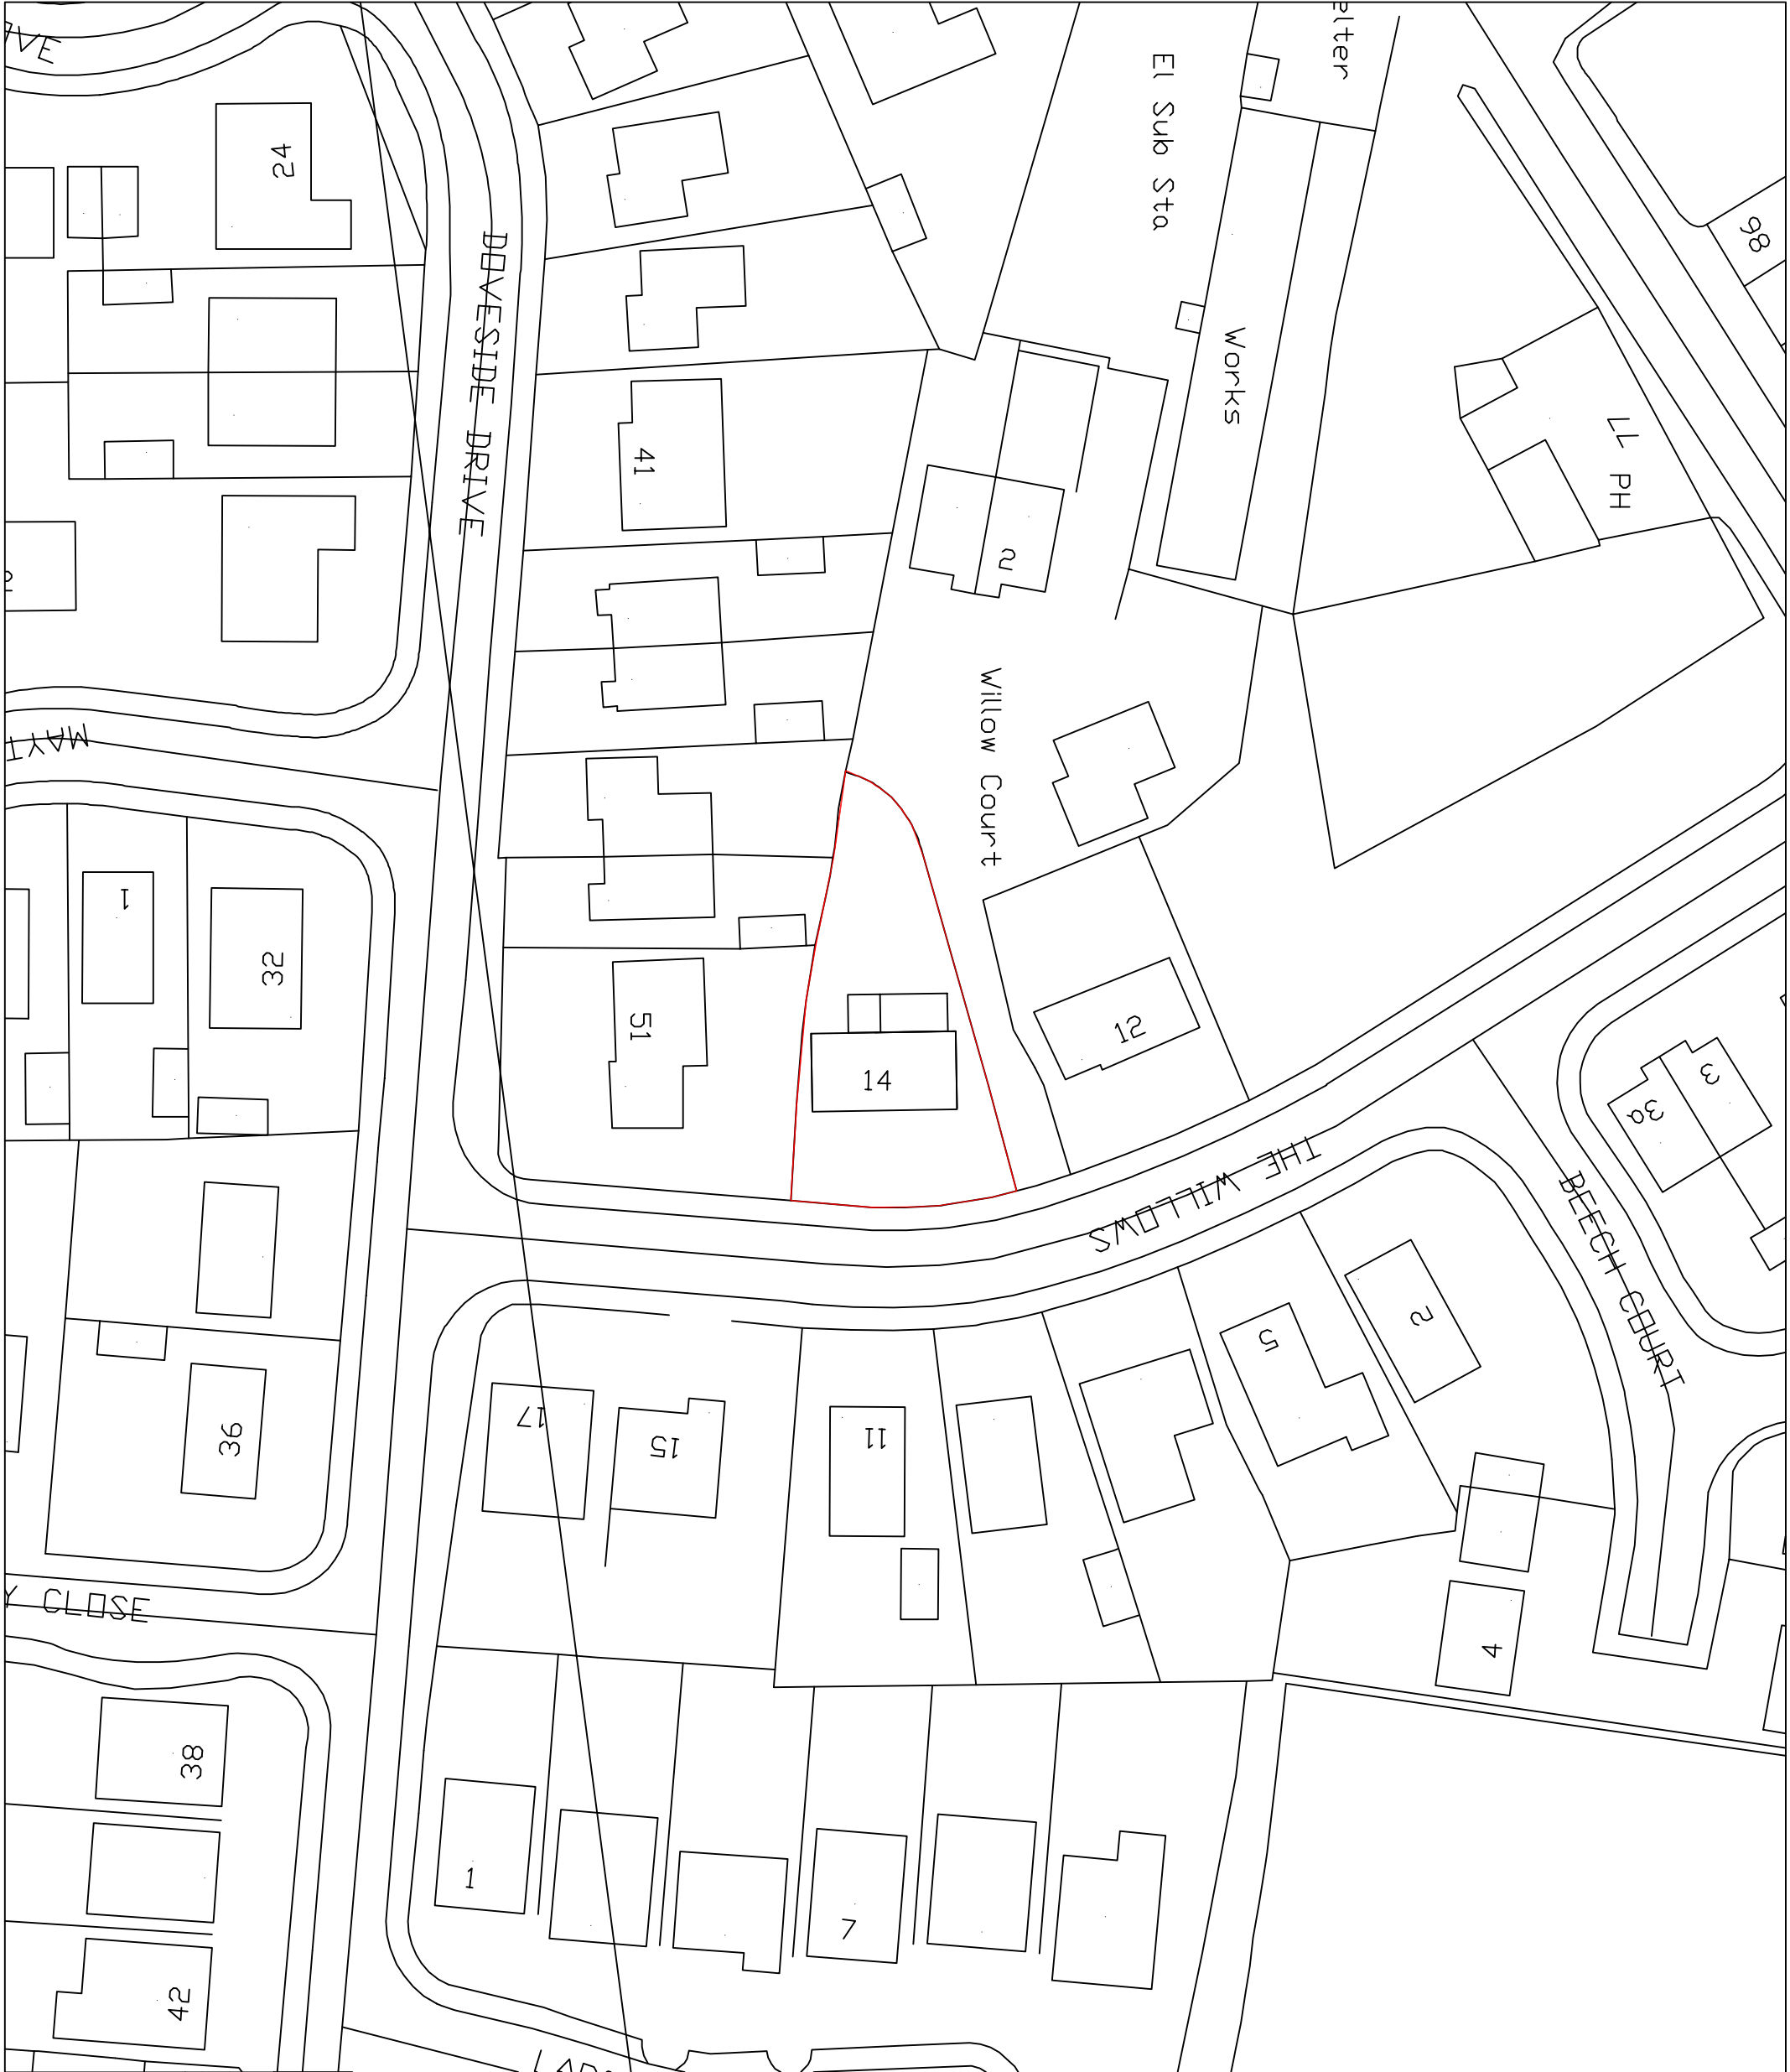

Revisions		A. A----	00-00-00
This drawing is for planning permission only and is not a construction drawing.			
Drawing Title		BLOCK-PLAN	
Job No. - Dwg No.		15/2011/13	-
Client:		MR & MRS SHAW 14 THE WILLOWS DARTFELD BRANSTED 573 9LU	
Scale:		1:500	