




1 **EAST ELEVATION - SHOPFRONT**
1:200 @ A0

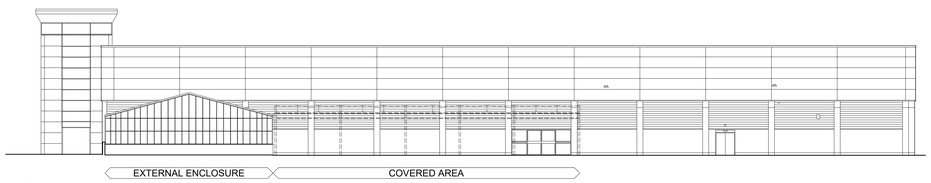

2 **NORTH ELEVATION - GARDEN CENTRE**
1:200 @ A0

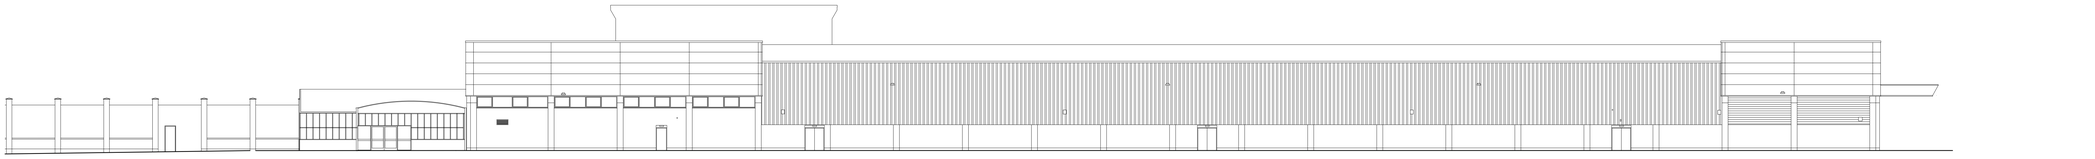


3 **WEST ELEVATION - REAR**
1:200 @ A0

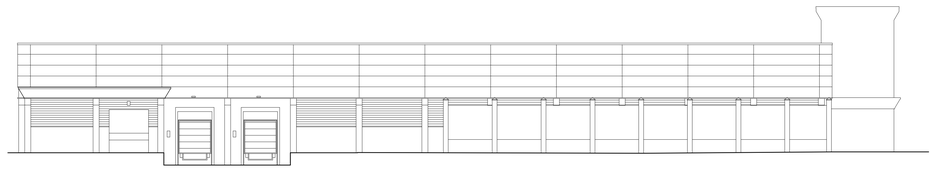

4 **SOUTH ELEVATION - SERVICE YARD**
1:200 @ A0

KEY PLAN

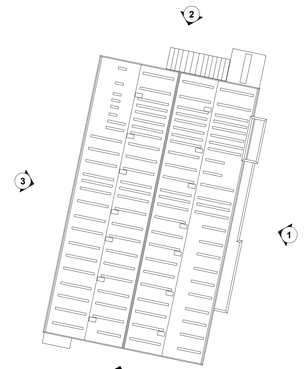

NOTES

N

0 5 10 15 20
1:200 m

THIS DRAWING DERIVED FROM THE FOLLOWING DATA:

ORDNANCE SURVEY Crown Copyright, licence number 100020449.

GREENHATCH GROUP drg 191617_02_ES - Building Survey, dated October 2013

EXTERNAL MATERIALS:

- High Level Cladding - Flat metal panels, Light Grey
- Feature Cladding - Profiled metal, Dark Grey
- Feature Fascia - Metal panels, Dark Grey, with Orange trim
- Low Level Masonry - Buff brickwork with piers
- Fire exits - Light Grey
- Auto-doors & windows - Metal frame, Orange

REVISION: P01 BY: MJS CHECKED: JSP DATE: 01/08/2019
Initial issue

AUTHORITY

S4a | FOR PLANNING

CLIENT

PROJECT

ARGOS CLEARANCE BARGAINS STAIRFOOT ROUNDABOUT BARNSLEY

TITLE

EXISTING ELEVATIONS

Hadfield Cawkwell Davidson
Broomgrove Lodge, 13 Broomgrove Rd, Sheffield, S10 2LZ T 0114 266 8181 www.hcd.co.uk

HCD PROJECT NO.	SCALE	REV.
2019-035	1:200 @ A0	P01

PROJECT NO.	ORIGINATOR	VOLUME	LEVEL	TYPE	ROLE + NUMBER
	HCD	A0	00	DR	A-PL-004

S:\Architecture\2019-035\Drawings\DR - Plotsheets\A-PL_Planning\A-PL-004_Existing Elevations\A-PL-004_Existing Elevations.dwg | ©HCD