PROPOSED FRONT ELEVATION

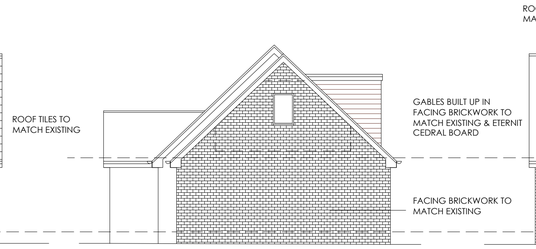

PROPOSED SIDE ELEVATION

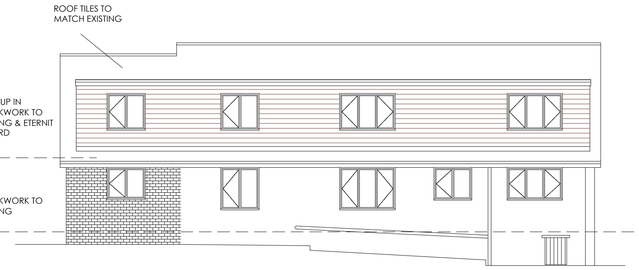

PROPOSED REAR ELEVATION

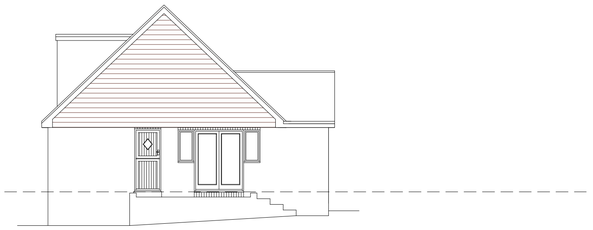

PROPOSED SIDE ELEVATION

LOCATION PLAN
SCALE 1:1250

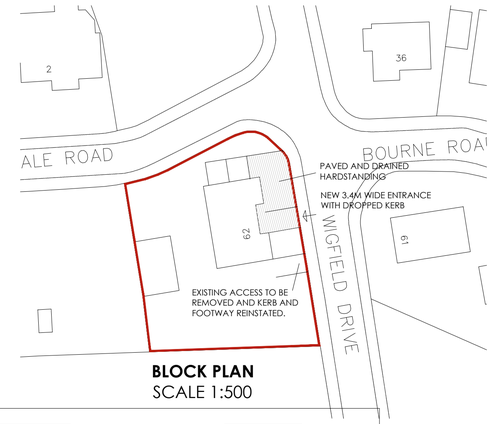

BLOCK PLAN
SCALE 1:500

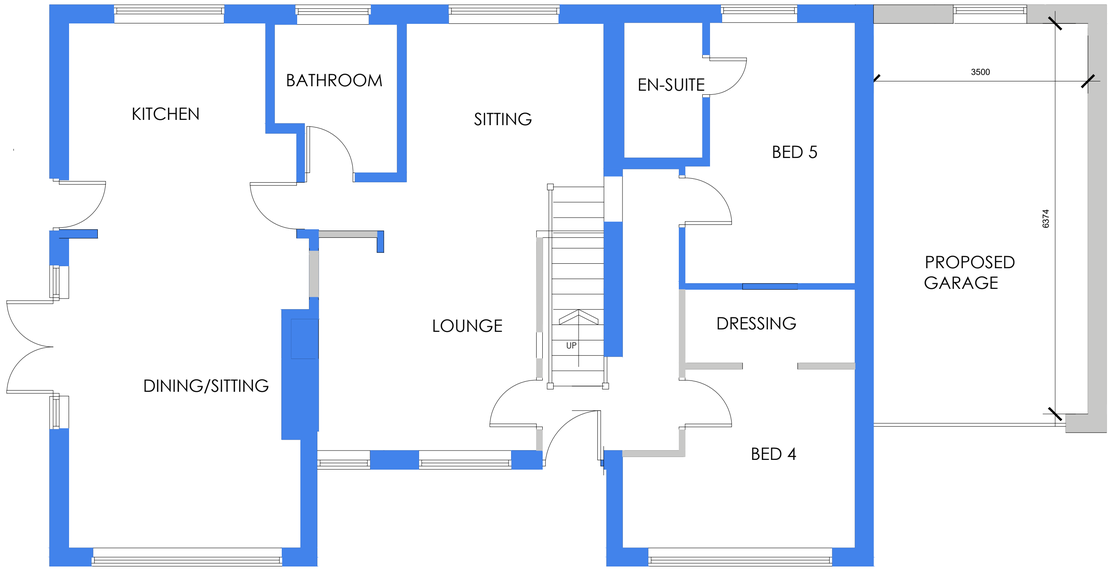

GROUND FLOOR PLAN
AS PROPOSED

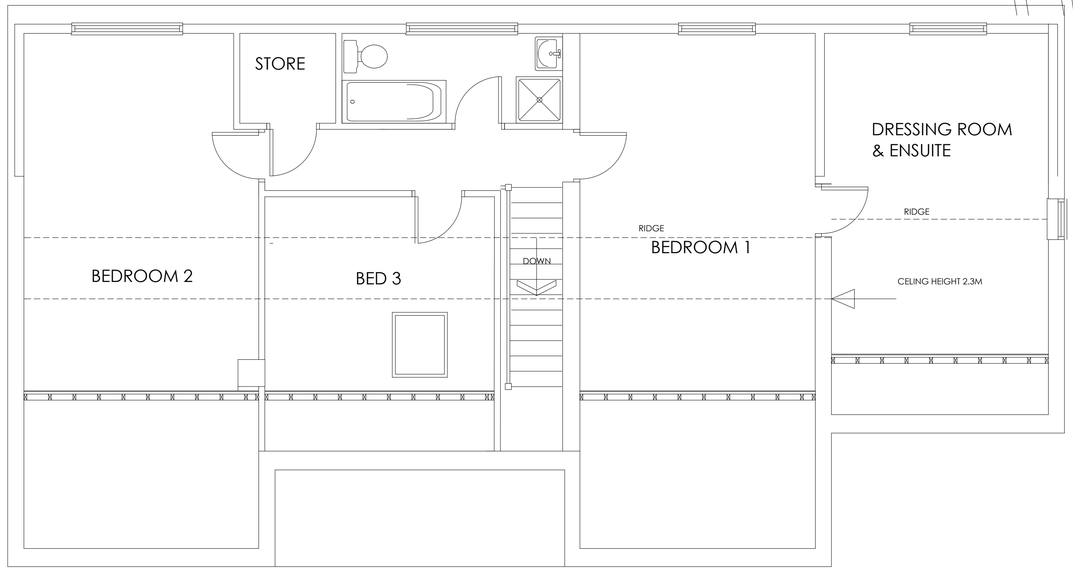

FIRST FLOOR PLAN
AS PROPOSED

White Agus PARTNERSHIP
ARCHITECTURAL SERVICES
OFFICE ONE,
34 VICTORIA ROAD,
BARNSLEY,
S70 2BU
Phone: 01226 208482
Email: info@whiteaguspartnership.co.uk
Web: www.whiteaguspartnership.co.uk

Project. PROPOSED EXTENSION AT 62 WIGFIELD DRIVE, WARD GREEN BARNSLEY, S70 5JN	Client. MR ZAK REMINGTON
Drawing Title. PROPOSED PLANS & ELEVATIONS	Date. FEB 2019 / Scale. 1:50 & 1:100 @ A1 / Ref. 19-122 / Dwg. No. 02 / Rev. E

Date	Suffix	Description	Date	Suffix	Description
22-04-20	A	REVISED TO CLIENTS REQUIREMENTS			
15-09-20	B	GENERAL REVISIONS			
16-09-20	C	REVISED TO CLIENTS REQUIREMENTS			
18-02-21	D	REVISED FOLLOWING P.D. COMMENTS			
19-02-21	E	DORMER REVISED			