
© COPYRIGHT NPS GROUP 2019

© COPYRIGHT NPS GROUP 2019

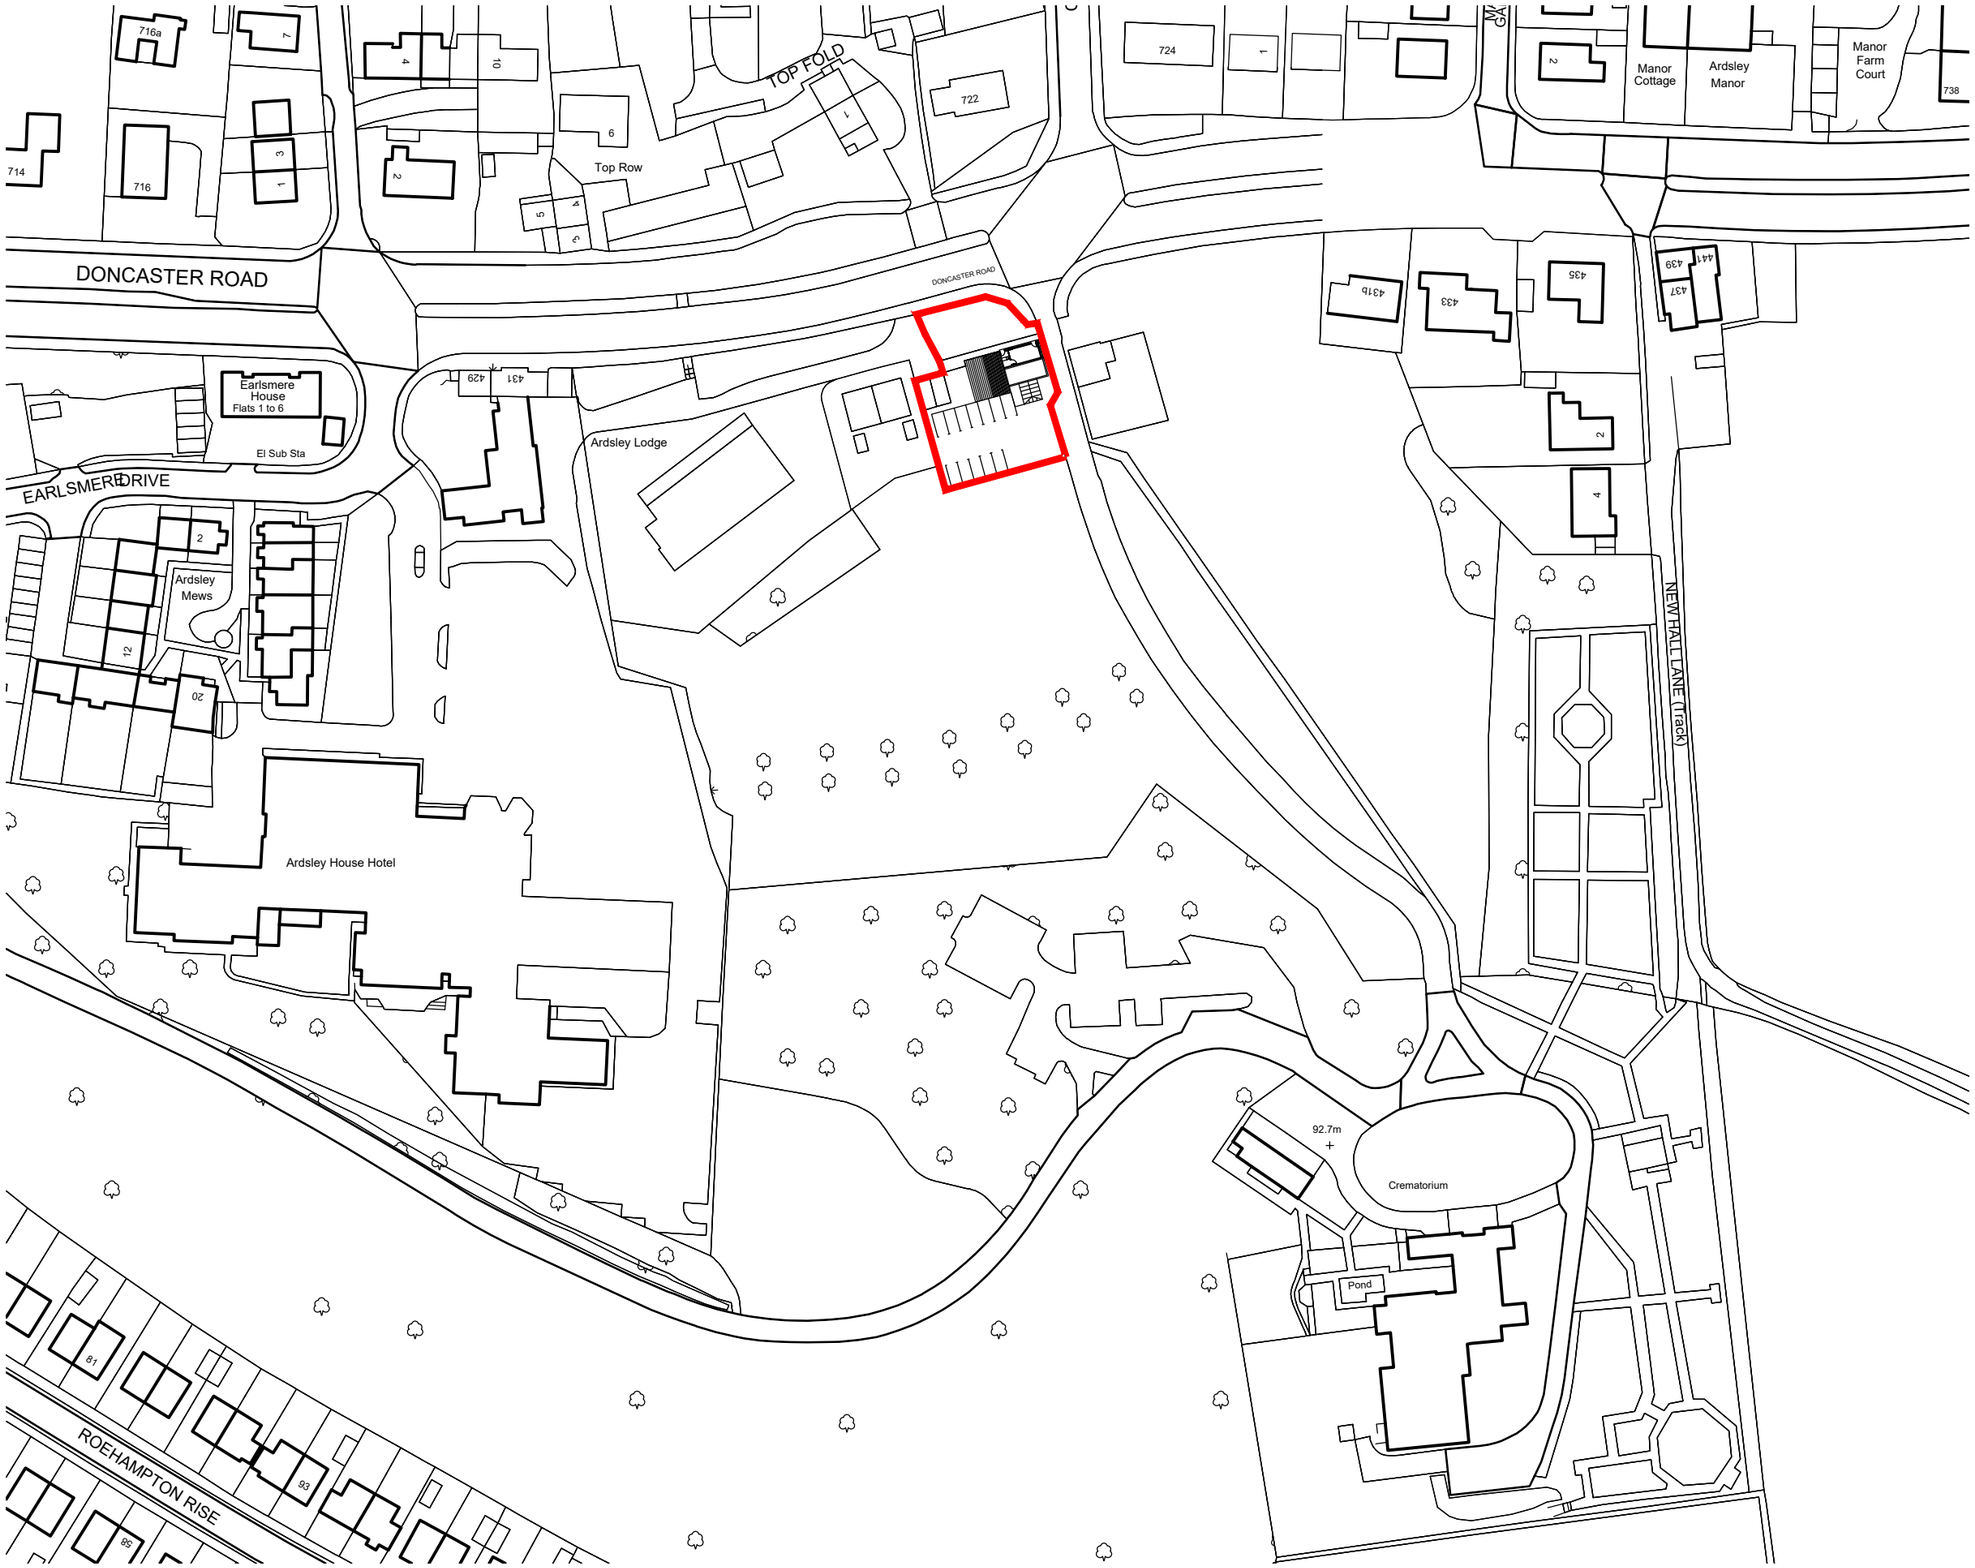

RESPONSIBILITY IS NOT ACCEPTED FOR OTHERS SCALING DIRECTLY FROM THIS DRAWING. DO NOT SCALE FROM THIS DRAWING, USE WRITTEN DIMENSIONS ONLY.

0m 12 25 37.5 75m

1:1250

ORIGINAL SHEET SIZE A3

THIS DRAWING IS PRODUCED FOR USE IN THIS PROJECT ONLY AND MAY NOT BE USED FOR ANY OTHER PURPOSE. THE ORIGINATOR ACCEPT NO LIABILITY FOR THE USE OF THIS DRAWING OTHER THAN THE PURPOSE FOR WHICH IT WAS INTENDED IN CONNECTION WITH THIS PROJECT AS RECORDED IN THE 'PURPOSE FOR ISSUE' AND 'FILE STATUS CODE'.

THIS DRAWING MAY NOT BE REPRODUCED IN ANY FORM WITHOUT PRIOR WRITTEN AGREEMENT.

© CROWN COPYRIGHT AND DATABASE RIGHTS -- ORDNANCE SURVEY LICENCE NUMBER 100019340.

KEY PLAN

NOTES

Rev	Description	Date
P1	First Issue	08/02/19
P2	Planning Issue	31/05/19

NPS Barnsley Ltd
Gateway Plaza, Sackville St, Barnsley, South Yorkshire, S70 2RD,
Tel: 01226 774605; Email: barnsley@nps.co.uk
web:www.nps.co.uk

CLIENT
BMBC

PROJECT
BARNSLEY CREMATORIUM

TITLE
LOCATION PLAN

SCALE	DISCIPLINE	PROJECT NUMBER
1:1250	ARCH	19-1-1127

DRAWING NUMBER
NPS-XX-P-00-DR-A-100

STATUS CODE	PURPOSE OF ISSUE	
S0	PLANNING APPROVAL	Drawn LJG
REV CODE P2		Checked XX
		Approved XX

© COPYRIGHT NPS GROUP 2019